



This drawing is copyright of CLARK & MASLIN Ltd and may not be copied or reproduced without permission.
Figured dimensions are to be taken in preference to scaled dimensions.
Large scale drawings to have preference to small scale drawings.
Dimensions for fixed-in items are to be checked on site prior to manufacture.


REV | DETAIL OF REVISION | BY | DATE

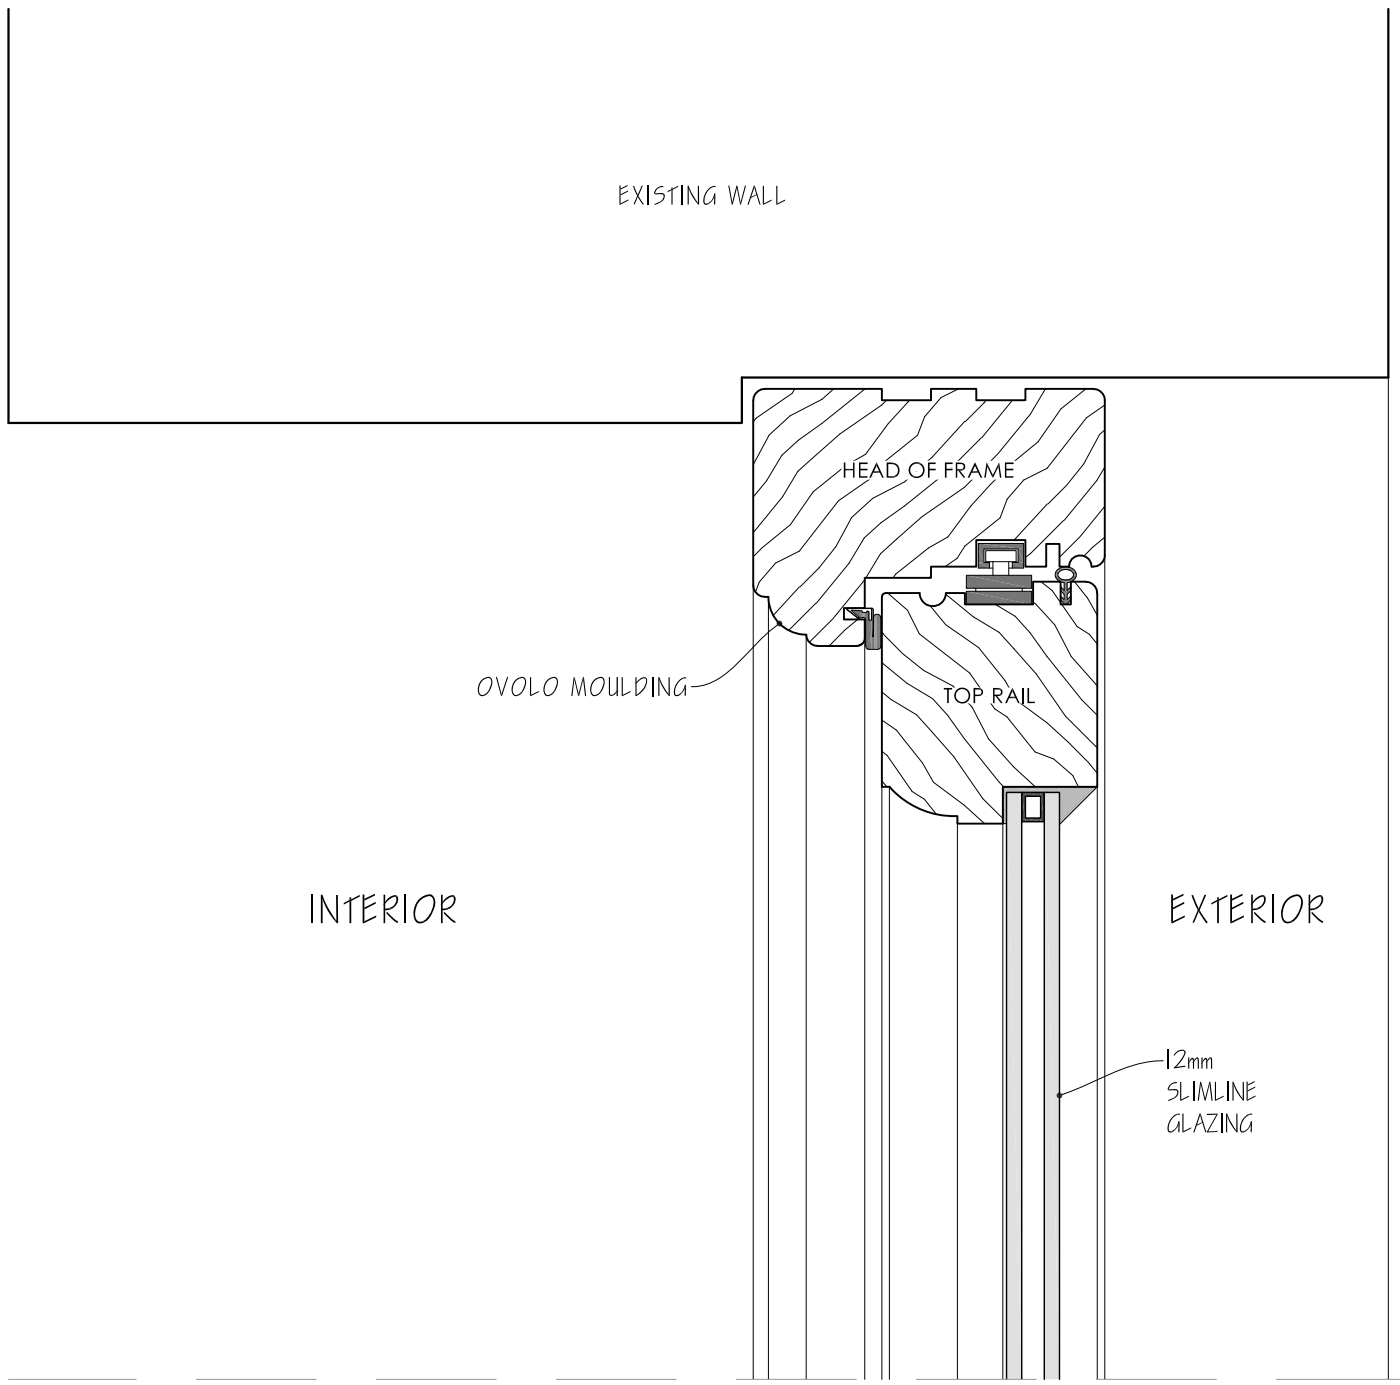


SECTION A-A - WINDOW HEAD (1:2)

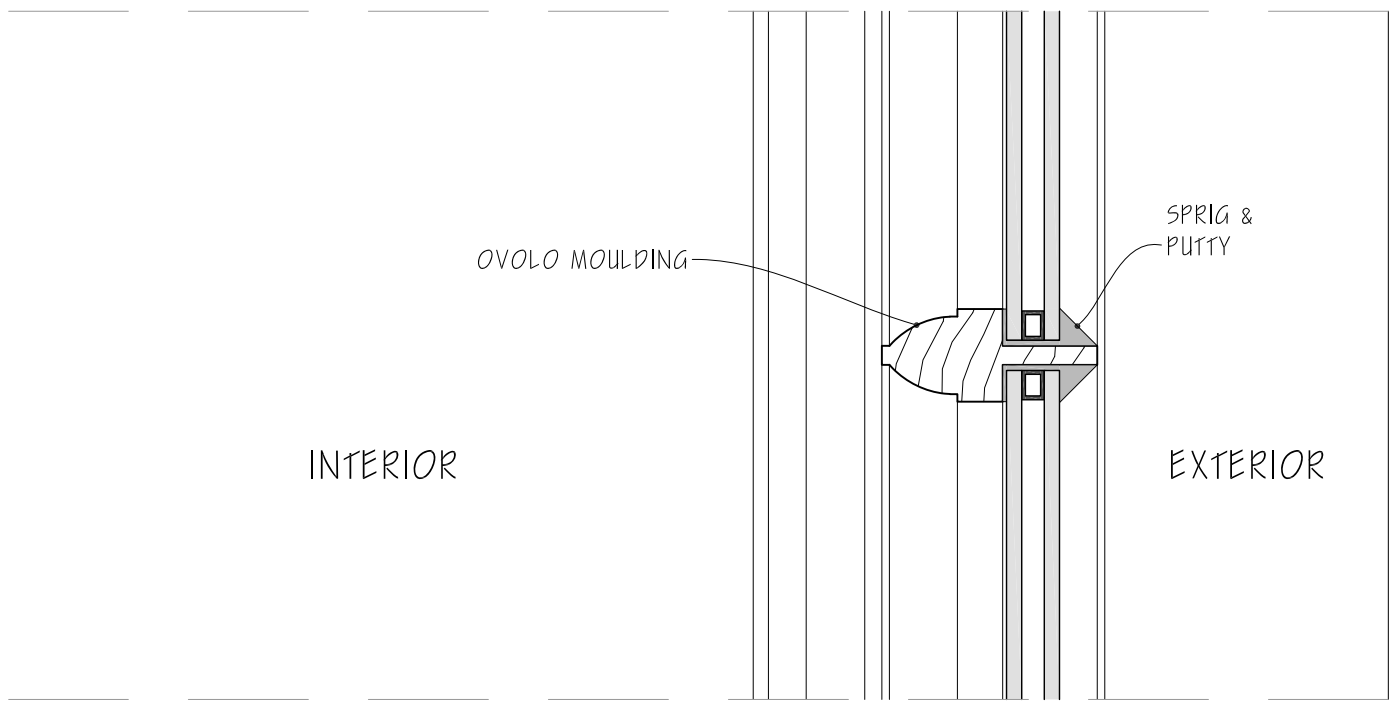


SECTION B-B - GLAZING BAR (1:2)

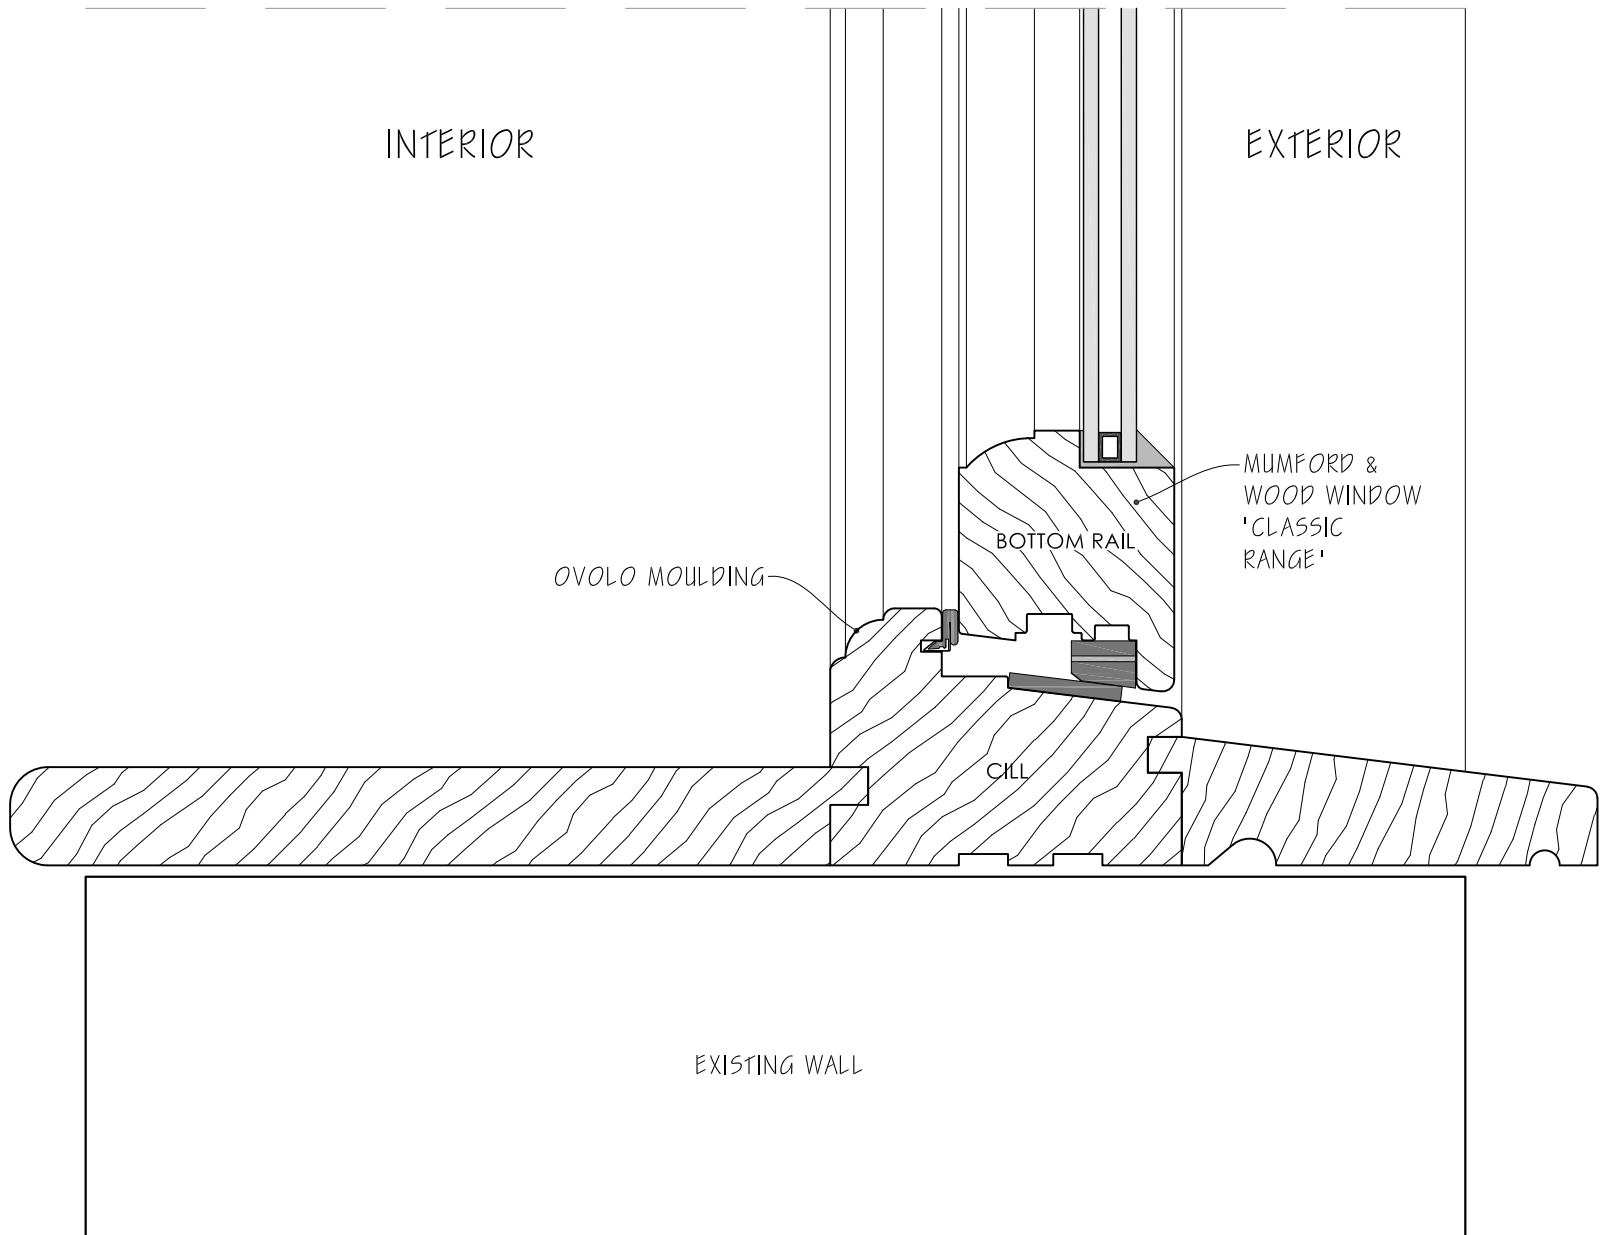


SECTION C-C - WINDOW CILL (1:2)

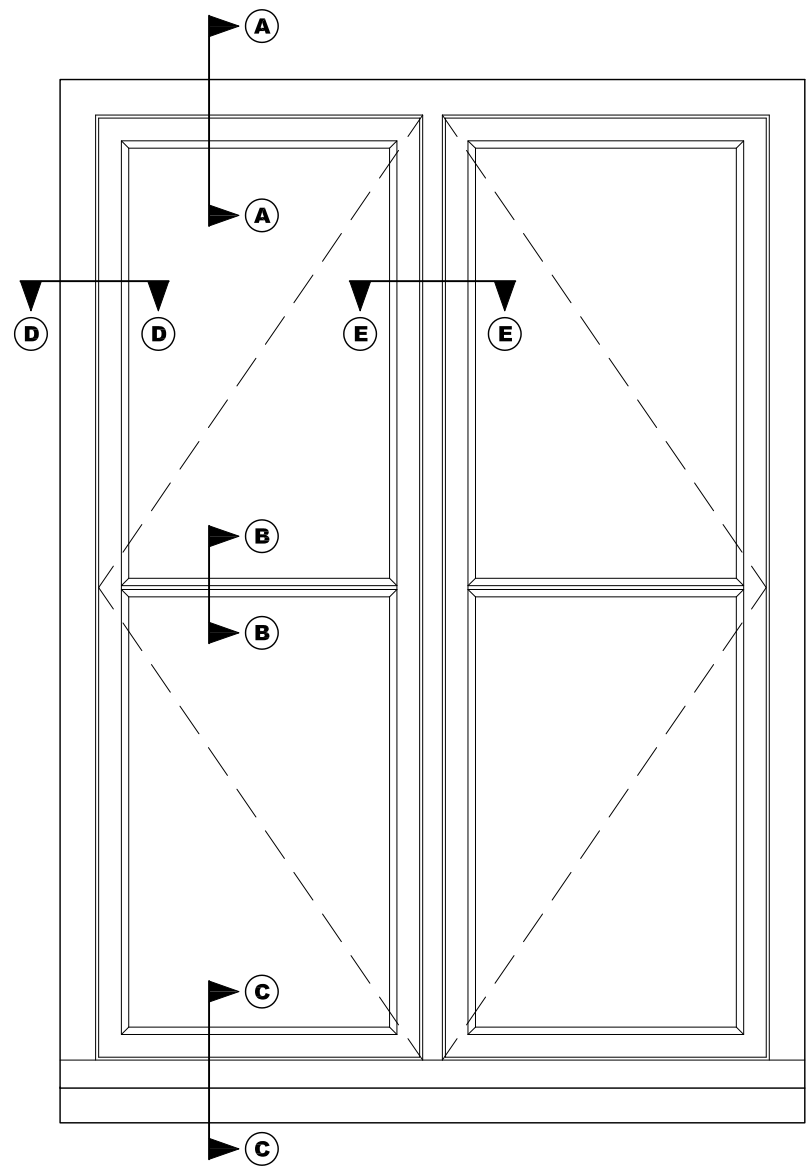


WG.O1 ELEVATION (1:10)

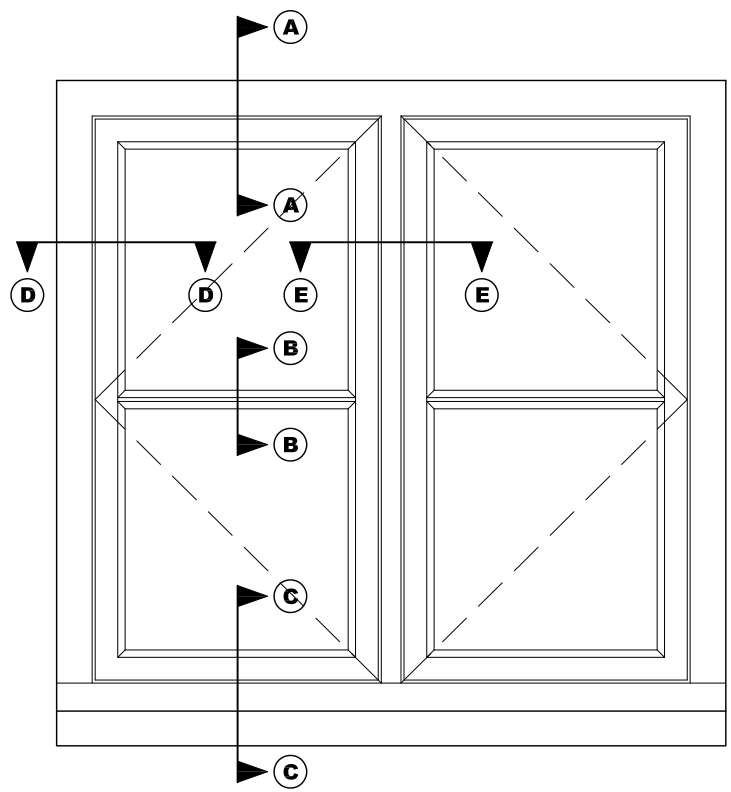


WF.O1 ELEVATION (1:10)

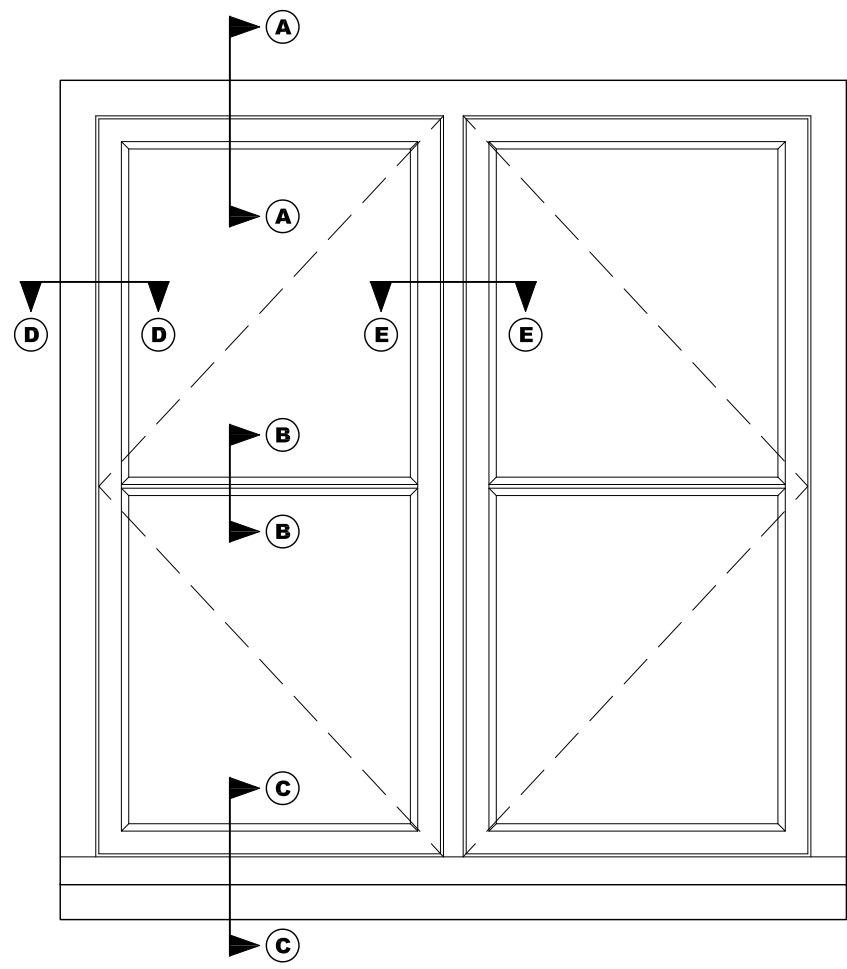


WF.O2 ELEVATION (1:10)

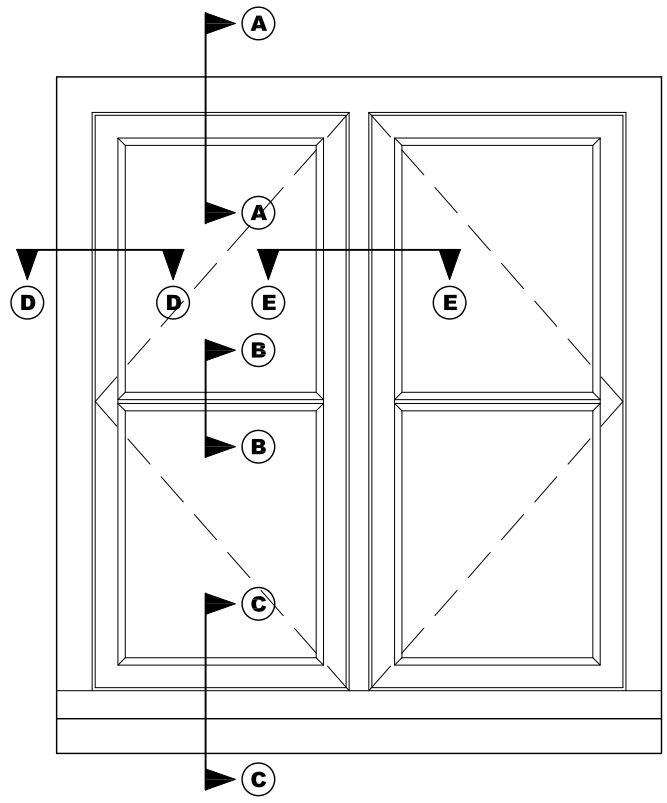

WS.O1 ELEVATION (1:10)

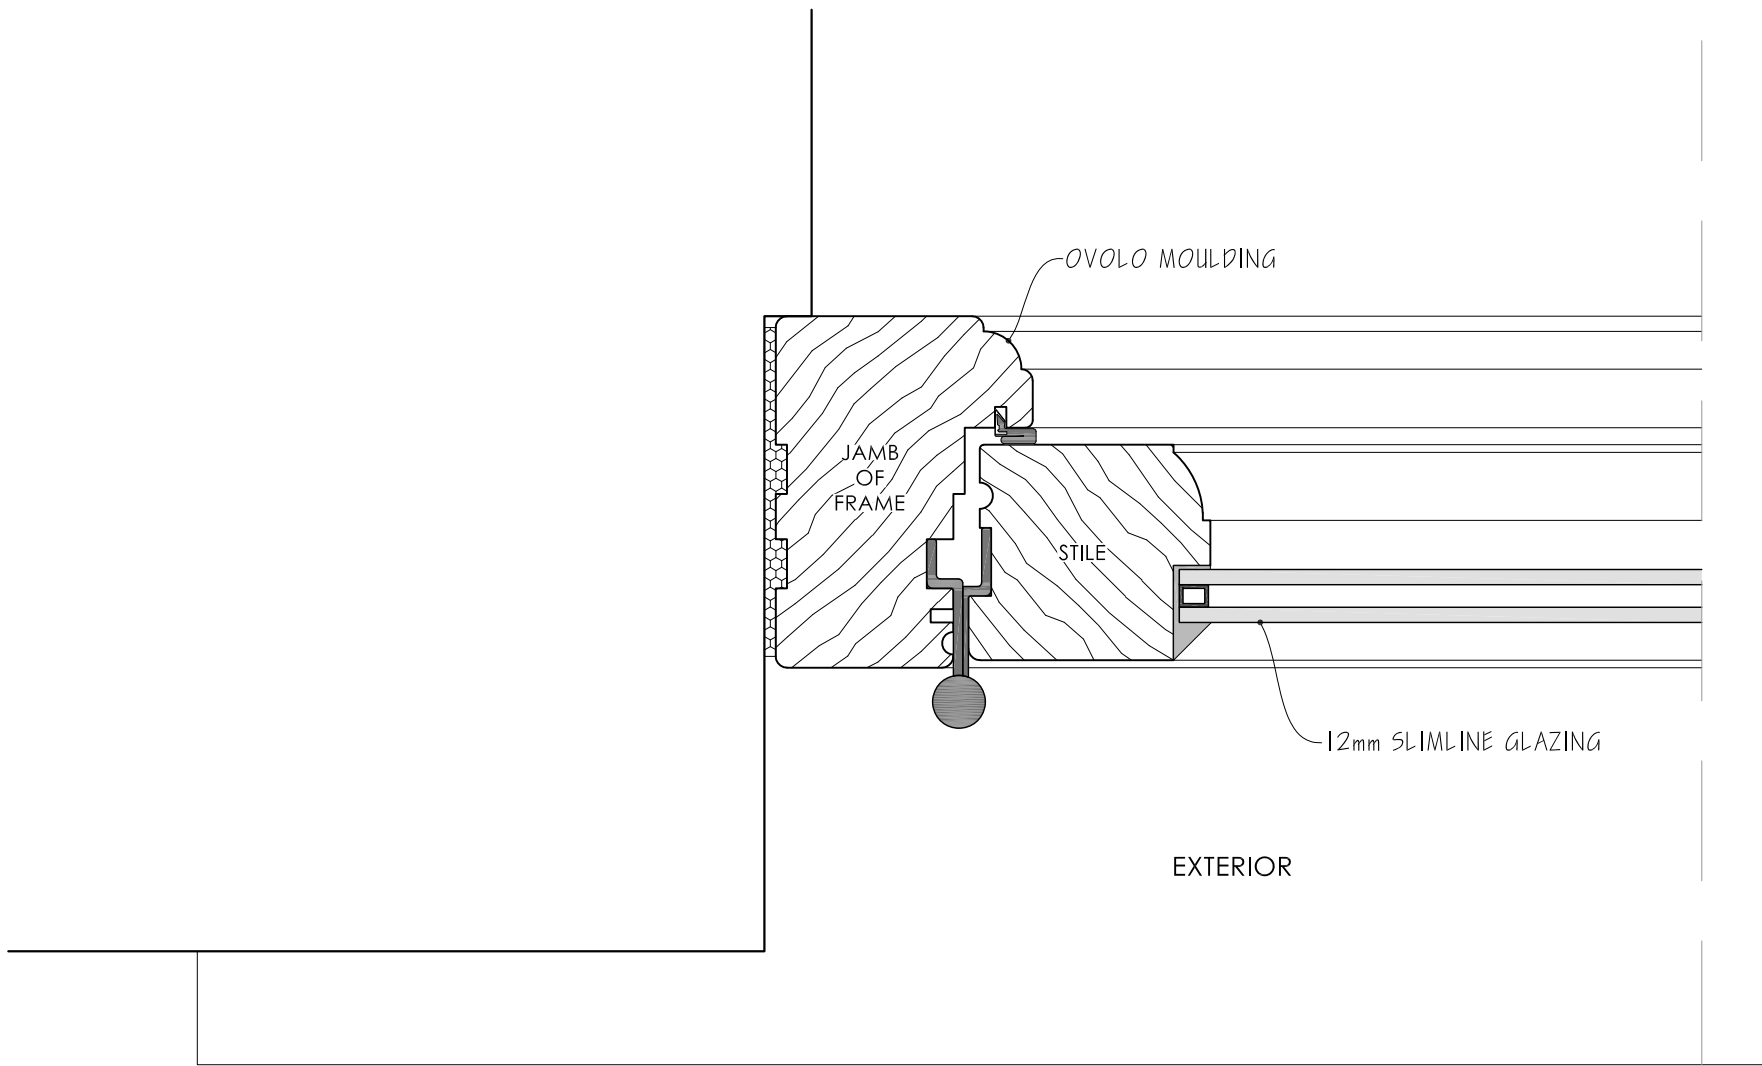


SECTION D-D JAMB

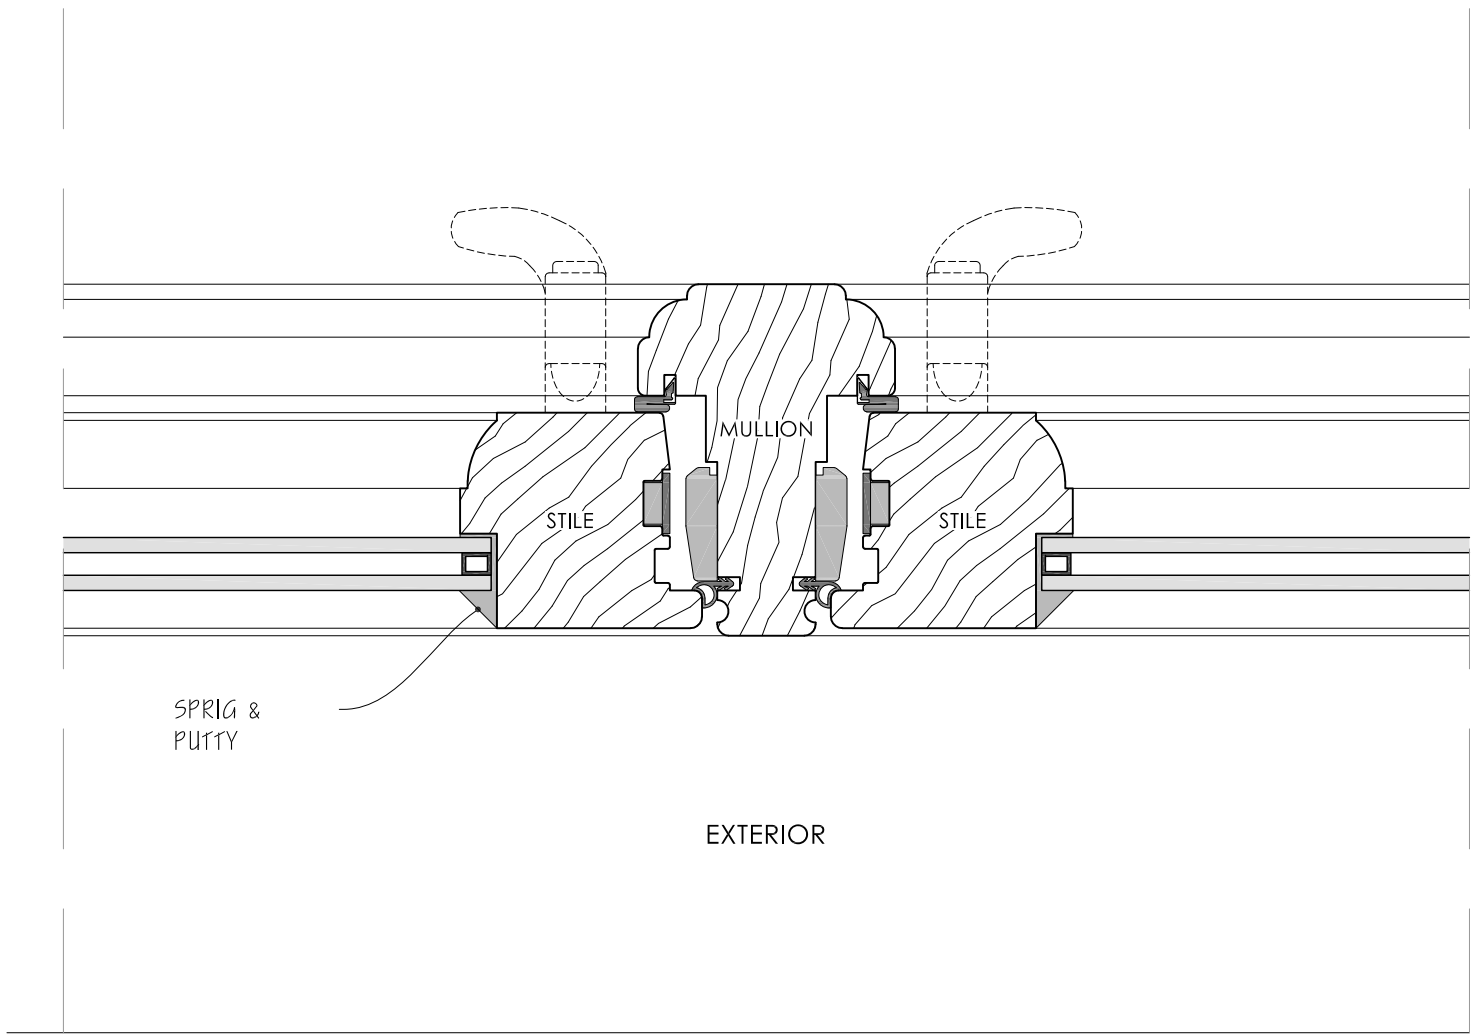

SECTION E-E MULLION

PLANNING DRAWING

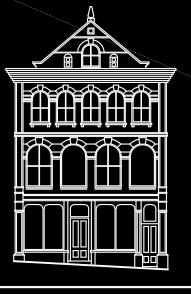

CLARK & MASLIN
Unit 5, Charlton Business Park
Cradwell Road, Malmesbury
Wiltshire, SN16 9RU
Telephone: 01666 822911
www.clarkandmaslin.co.uk
Planning Architecture Conservation

Client
MR W. TAYLOR

Project
PROPOSED REPLACEMENT
WINDOWS AT 15 BURNIVALE,
MALMESBURY, WILTSHIRE, SN16 0BL

Description
PROPOSED TIMBER CASEMENT
WINDOW DETAILS

Scale
1:2 & 1:10

PG Size
A1

Drawn
-

Date
DEC '25

Drawing No
5859/150

Revision
-