



DRAWINGS BASED ON TOPOGRAPHY & SITE BOUNDARY LIMITS INFORMATION PROVIDED BY OTHERS, IF ONSITE DISCREPANCIES ARISE, BRING TO A HARLOW & SONS ATTETNTION IMMEDIATELY

IF IN DOUBT,ASK - DO NOT SCALE - CHECK ON SITE DIMENSIONS.
SITE DIMENSIONS TO BE CHECKED PRIOR TO START - DISCREPANCIES TO BE RAISED WITH A HARLOW & SON

ALL DIMENSIONS ARE TO STRUCTURAL ELEMENTS & NOT TO APPLIED FINISHES

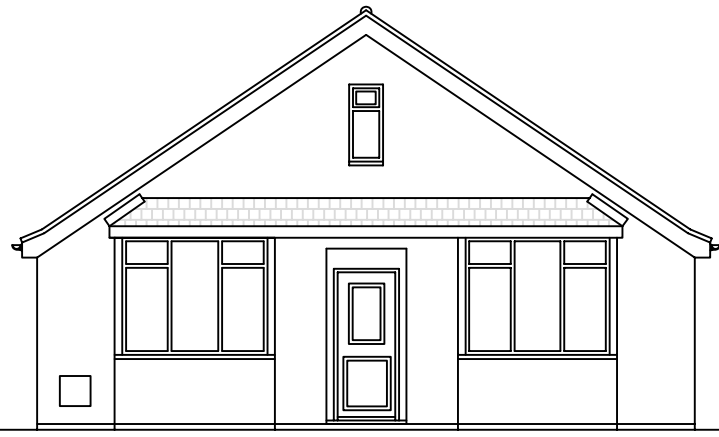


Existing Front (South) Elevation 1:100

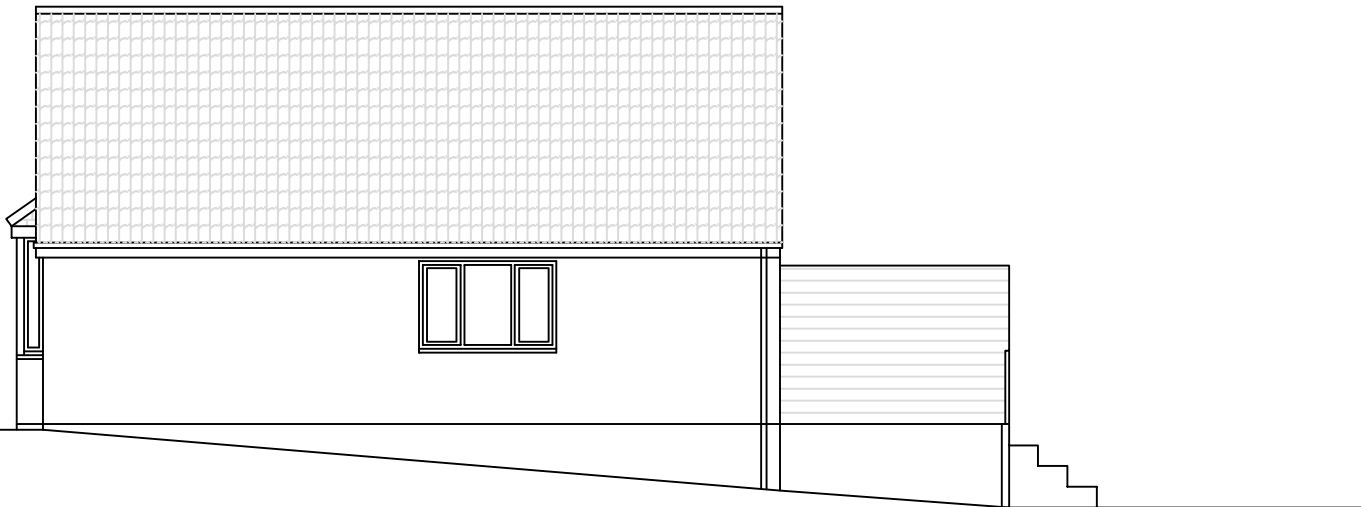


Existing Side (East) Elevation 1:100




Existing Rear (North) Elevation 1:100

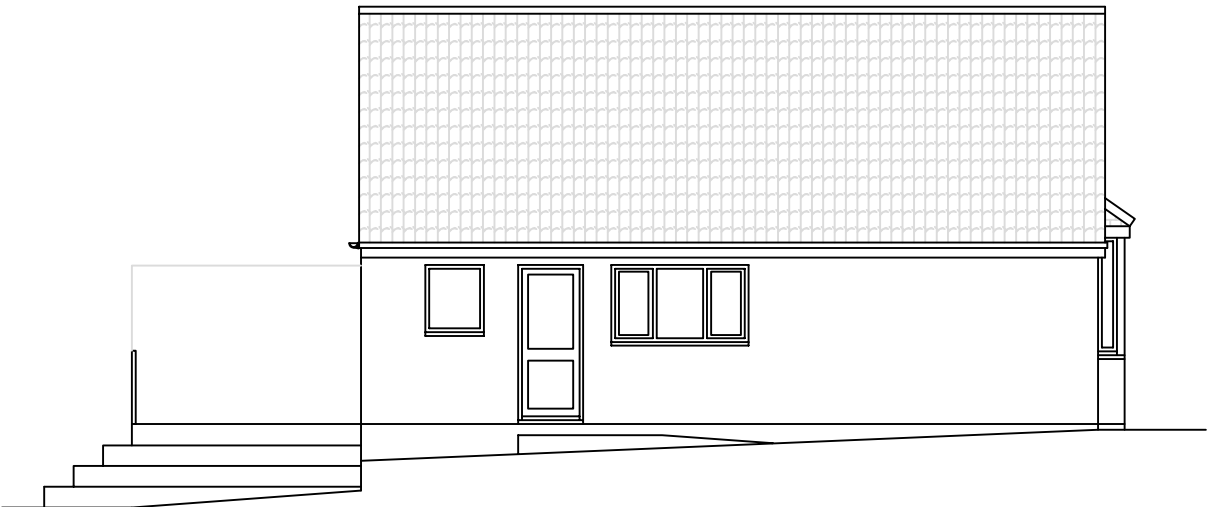


Existing Side (West) Elevation 1:100

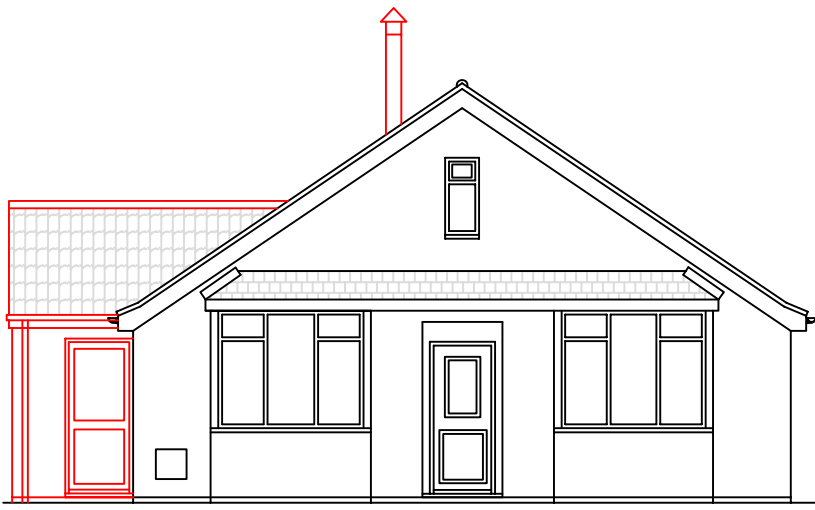


Proposed Front (South) Elevation 1:100

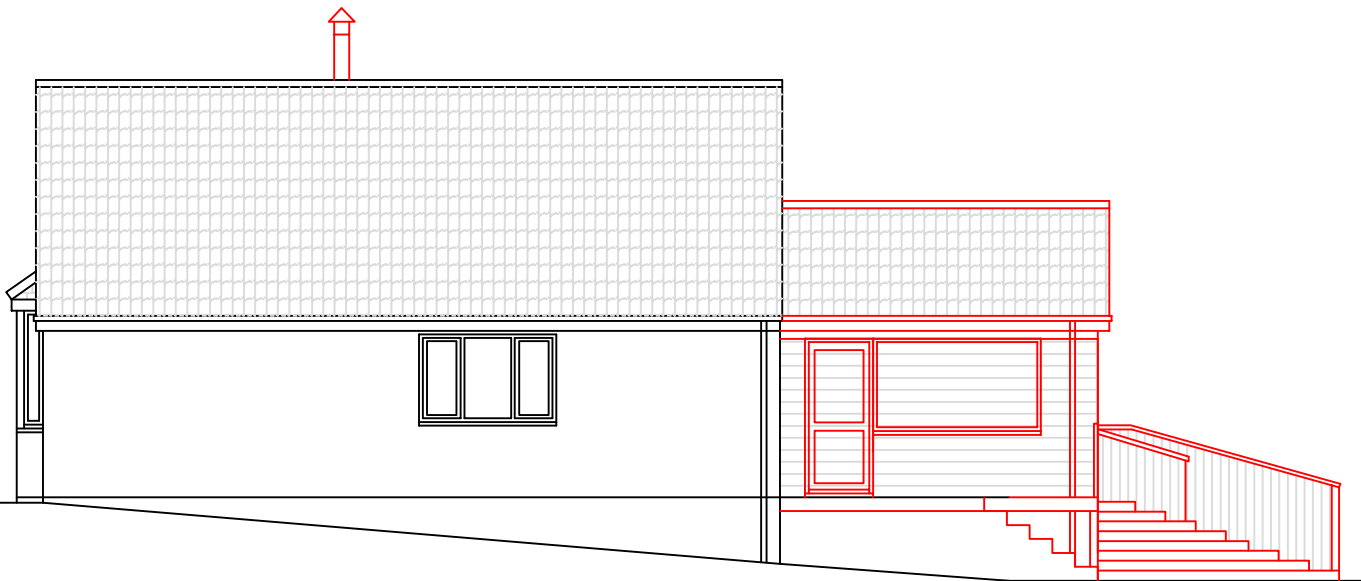

Proposed Side (East) Elevation 1:100


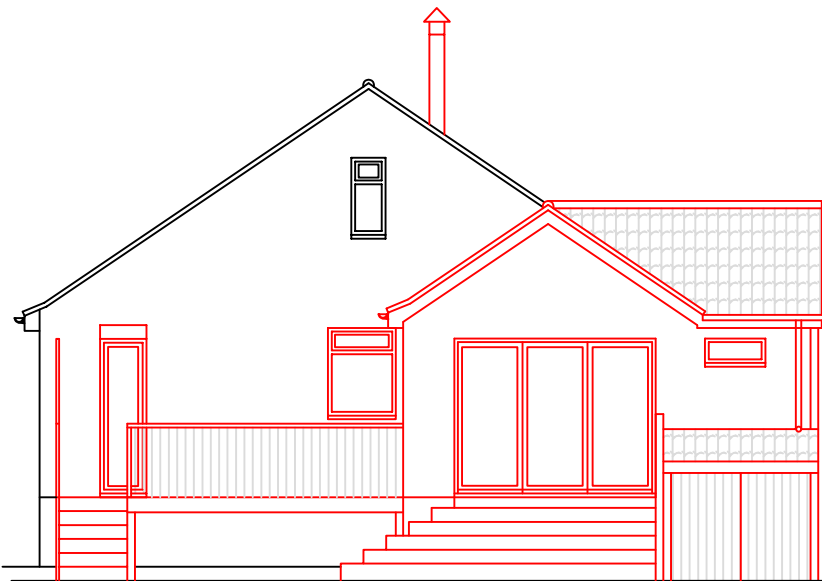


Proposed Rear (North) Elevation 1:100

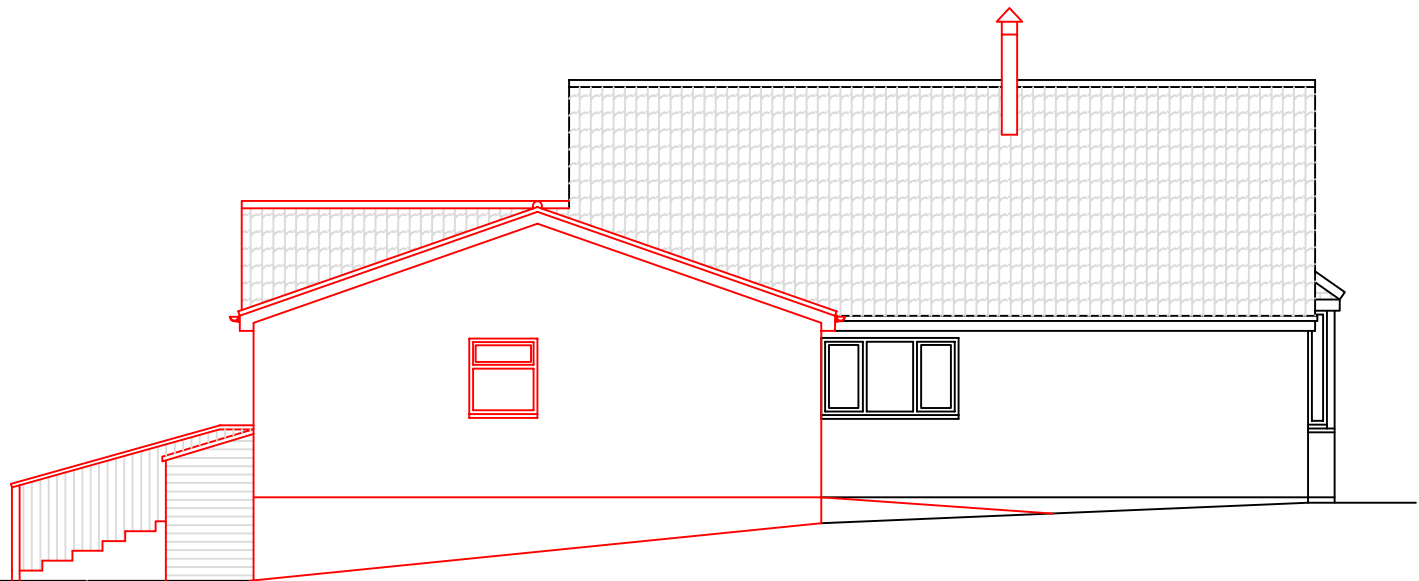


Proposed Side (West) Elevation 1:100


Building Materials:-
Walls:- Red brick to match existing
Roof:- Profile concrete tile to match existing
Windows & Doors:- White upvc to match existing
Rainwater Goods:- Upvc to match existing

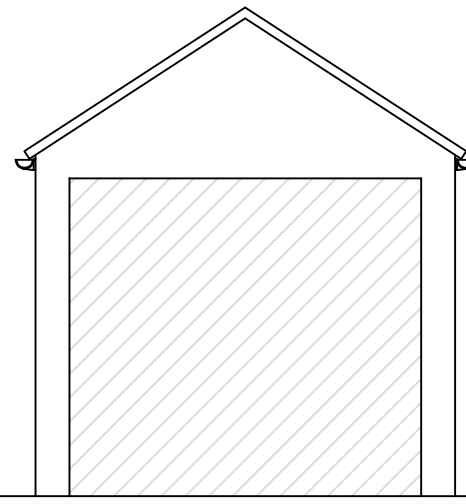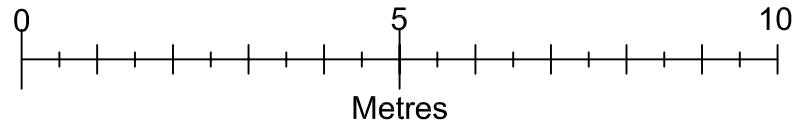


Existing Front (South) Elevation 1:50

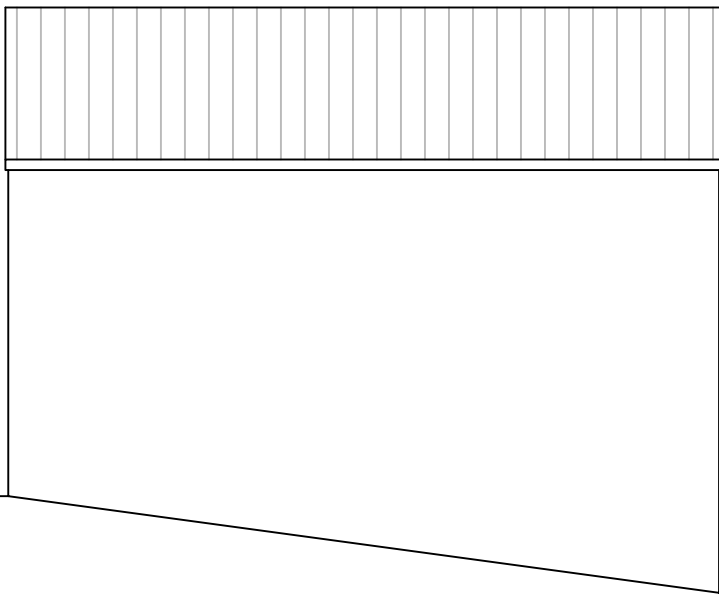

Existing Side (East) Elevation 1:100


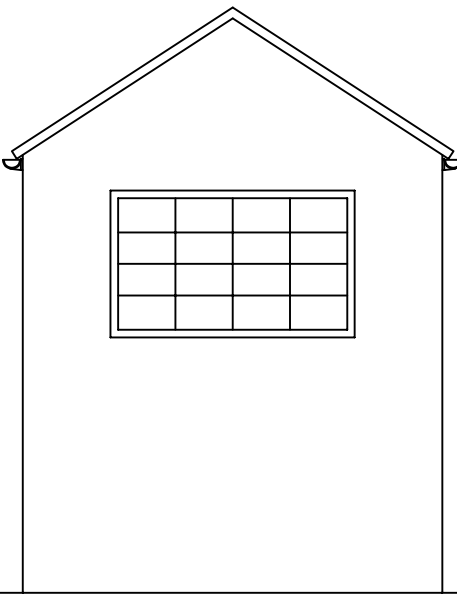


Existing Rear (North) Elevation 1:100


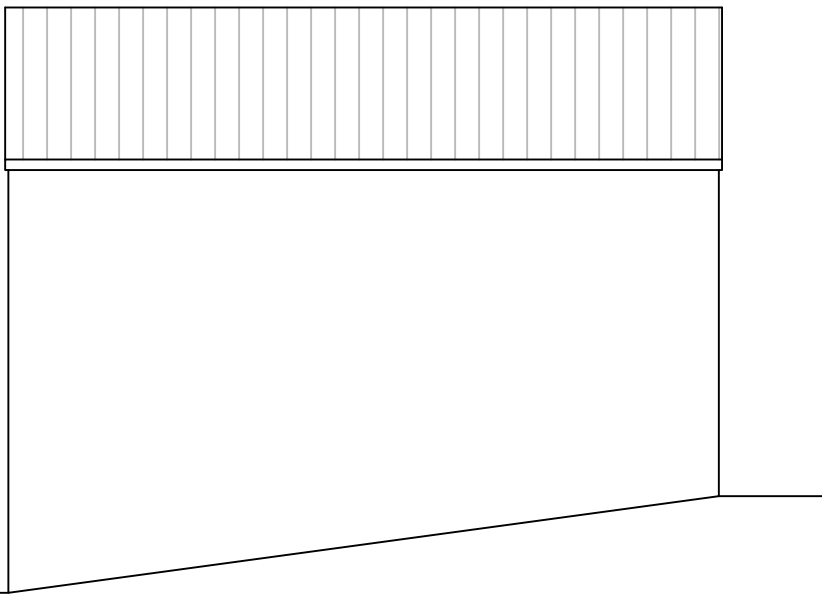


Existing Side (West) Elevation 1:100


Existing Garage Elevations
To be Demolished

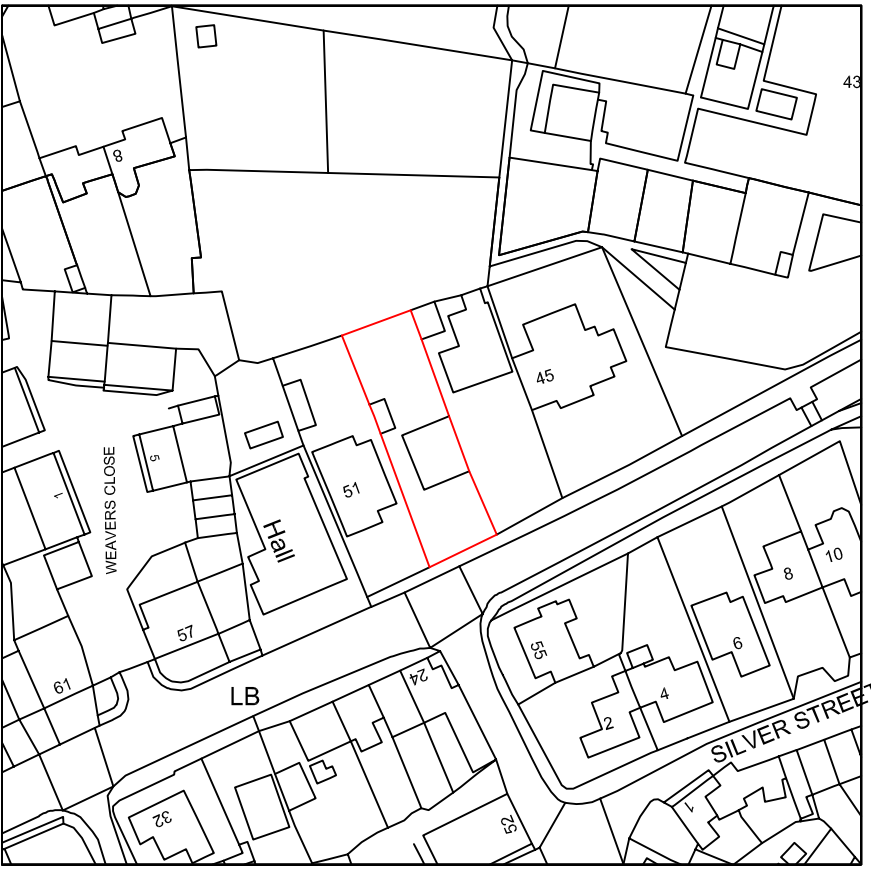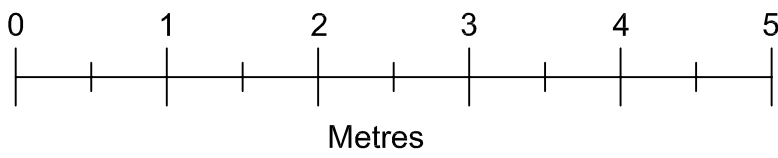

Location Plan 1:1250

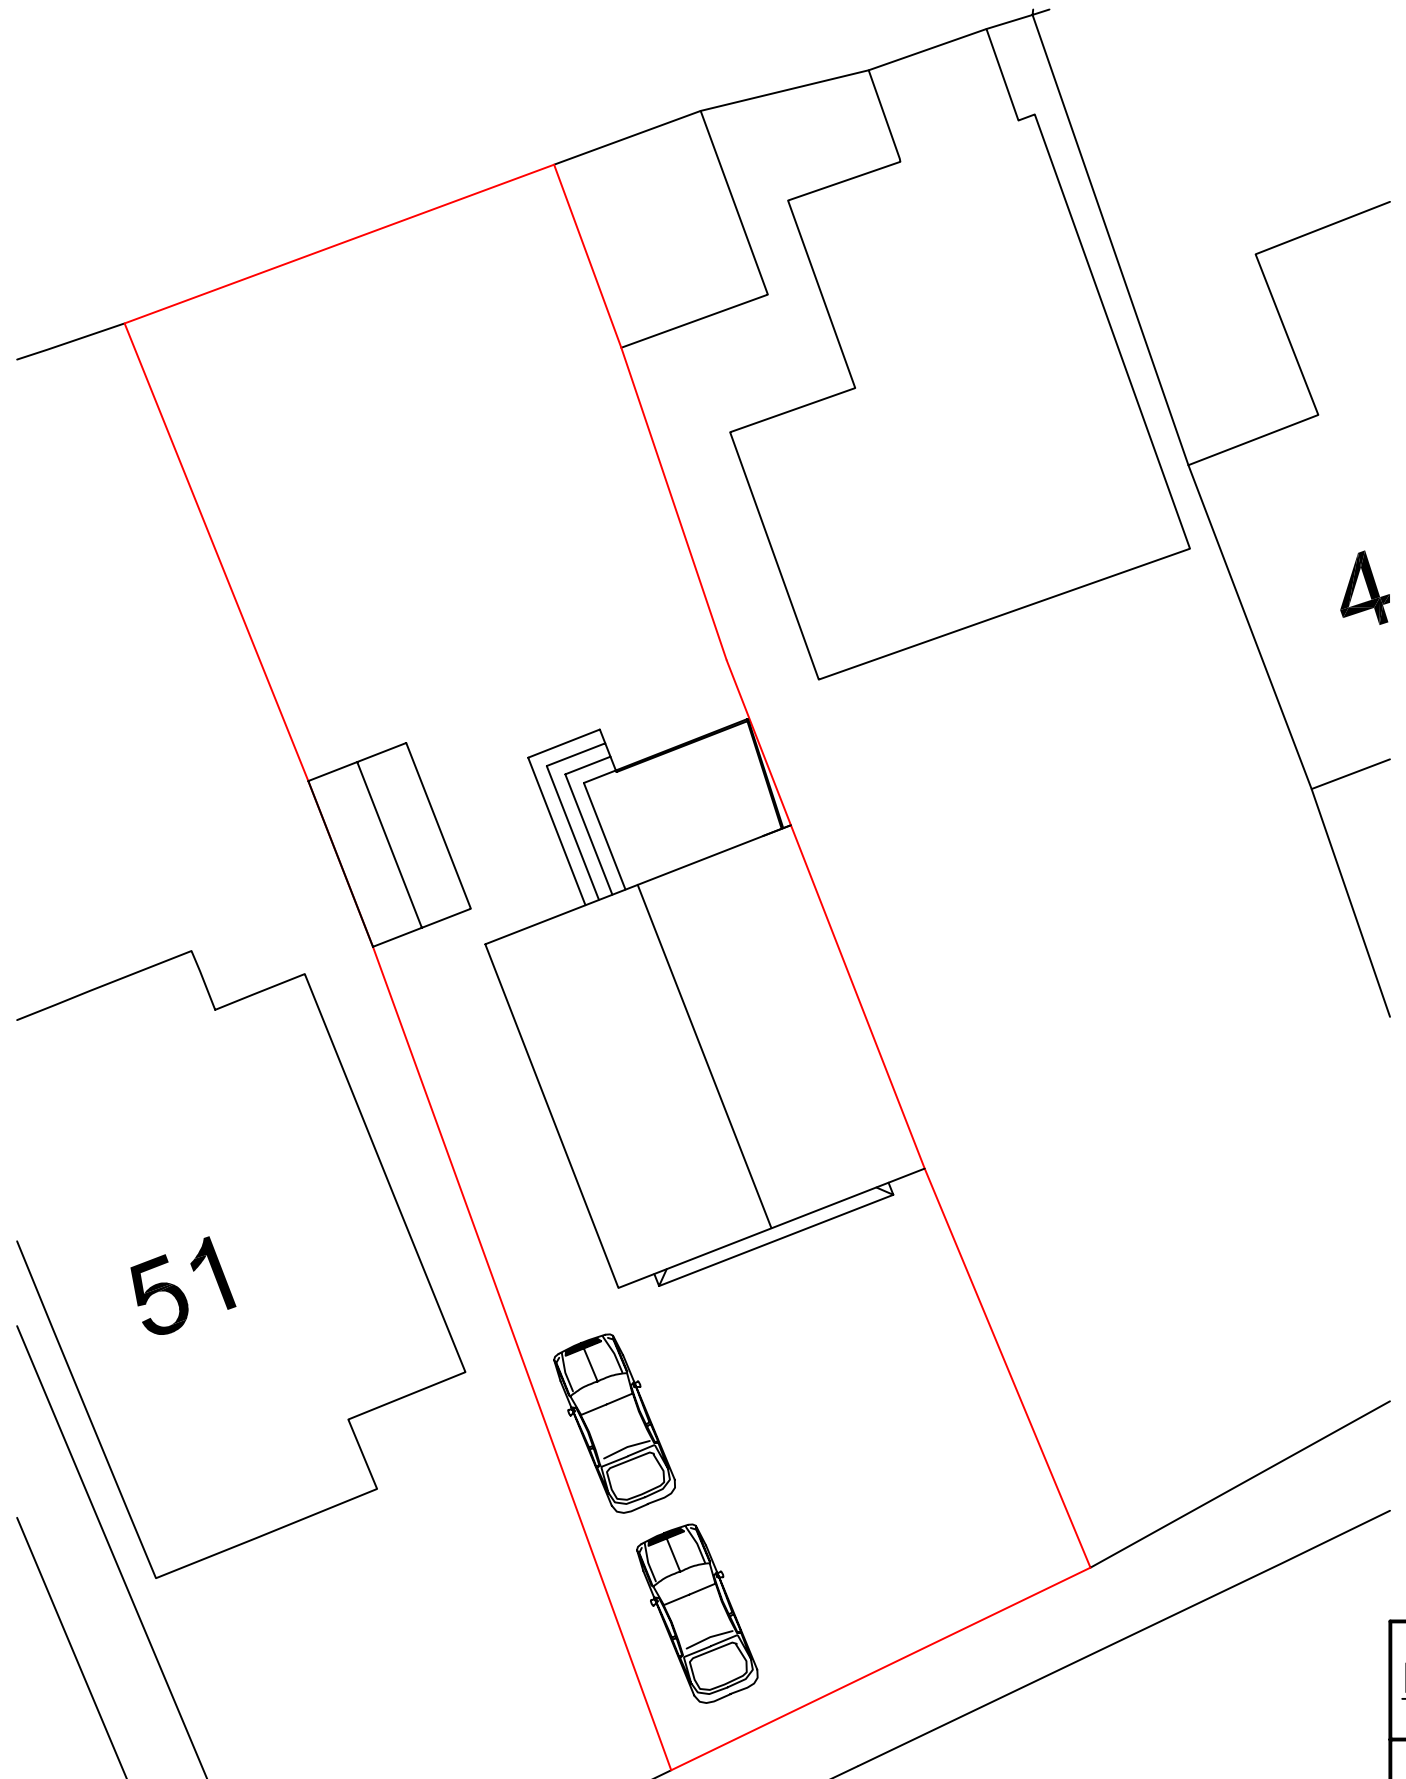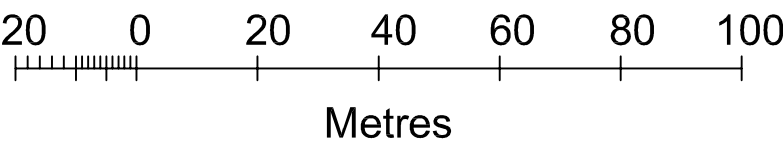

Existing Block Plan 1:200

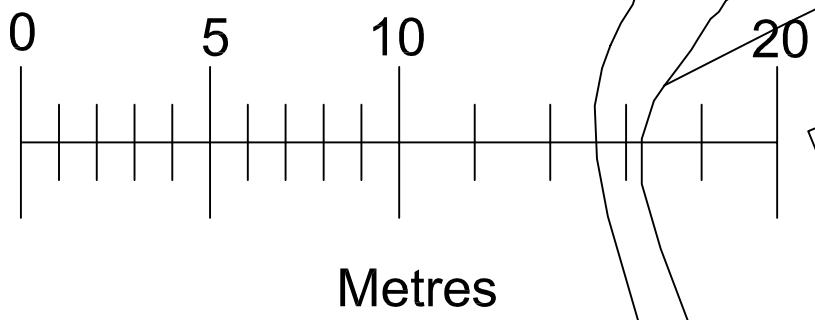

<u>Drawn by</u>	A Harlow & Son 01225 938329	
<u>Proposed Single Storey Rear/Side Extension & Decking Alterations for</u> <u>Mr & Mrs B Williams at</u> <u>49 High Street</u> <u>Dilton Marsh</u> <u>Wiltshire</u> <u>BA13 4DN</u>		
A1 Papersize		
<u>Scale</u>	1:100, 1:50, 1:1250, 1:200	<u>Drawing No AH2025/91</u> Sheet 1 of 2
<u>Date</u>	20th Dec 2025	