


Notes:
This drawing is protected by copyright. No part of this document may be reproduced, altered, or transmitted in any form or by any means without permission.
Do not scale off these drawings for construction purposes. If any discrepancies are found, please contact PWCR.




?Crown Copyright and database rights 2025 OS Licence no. 100059809

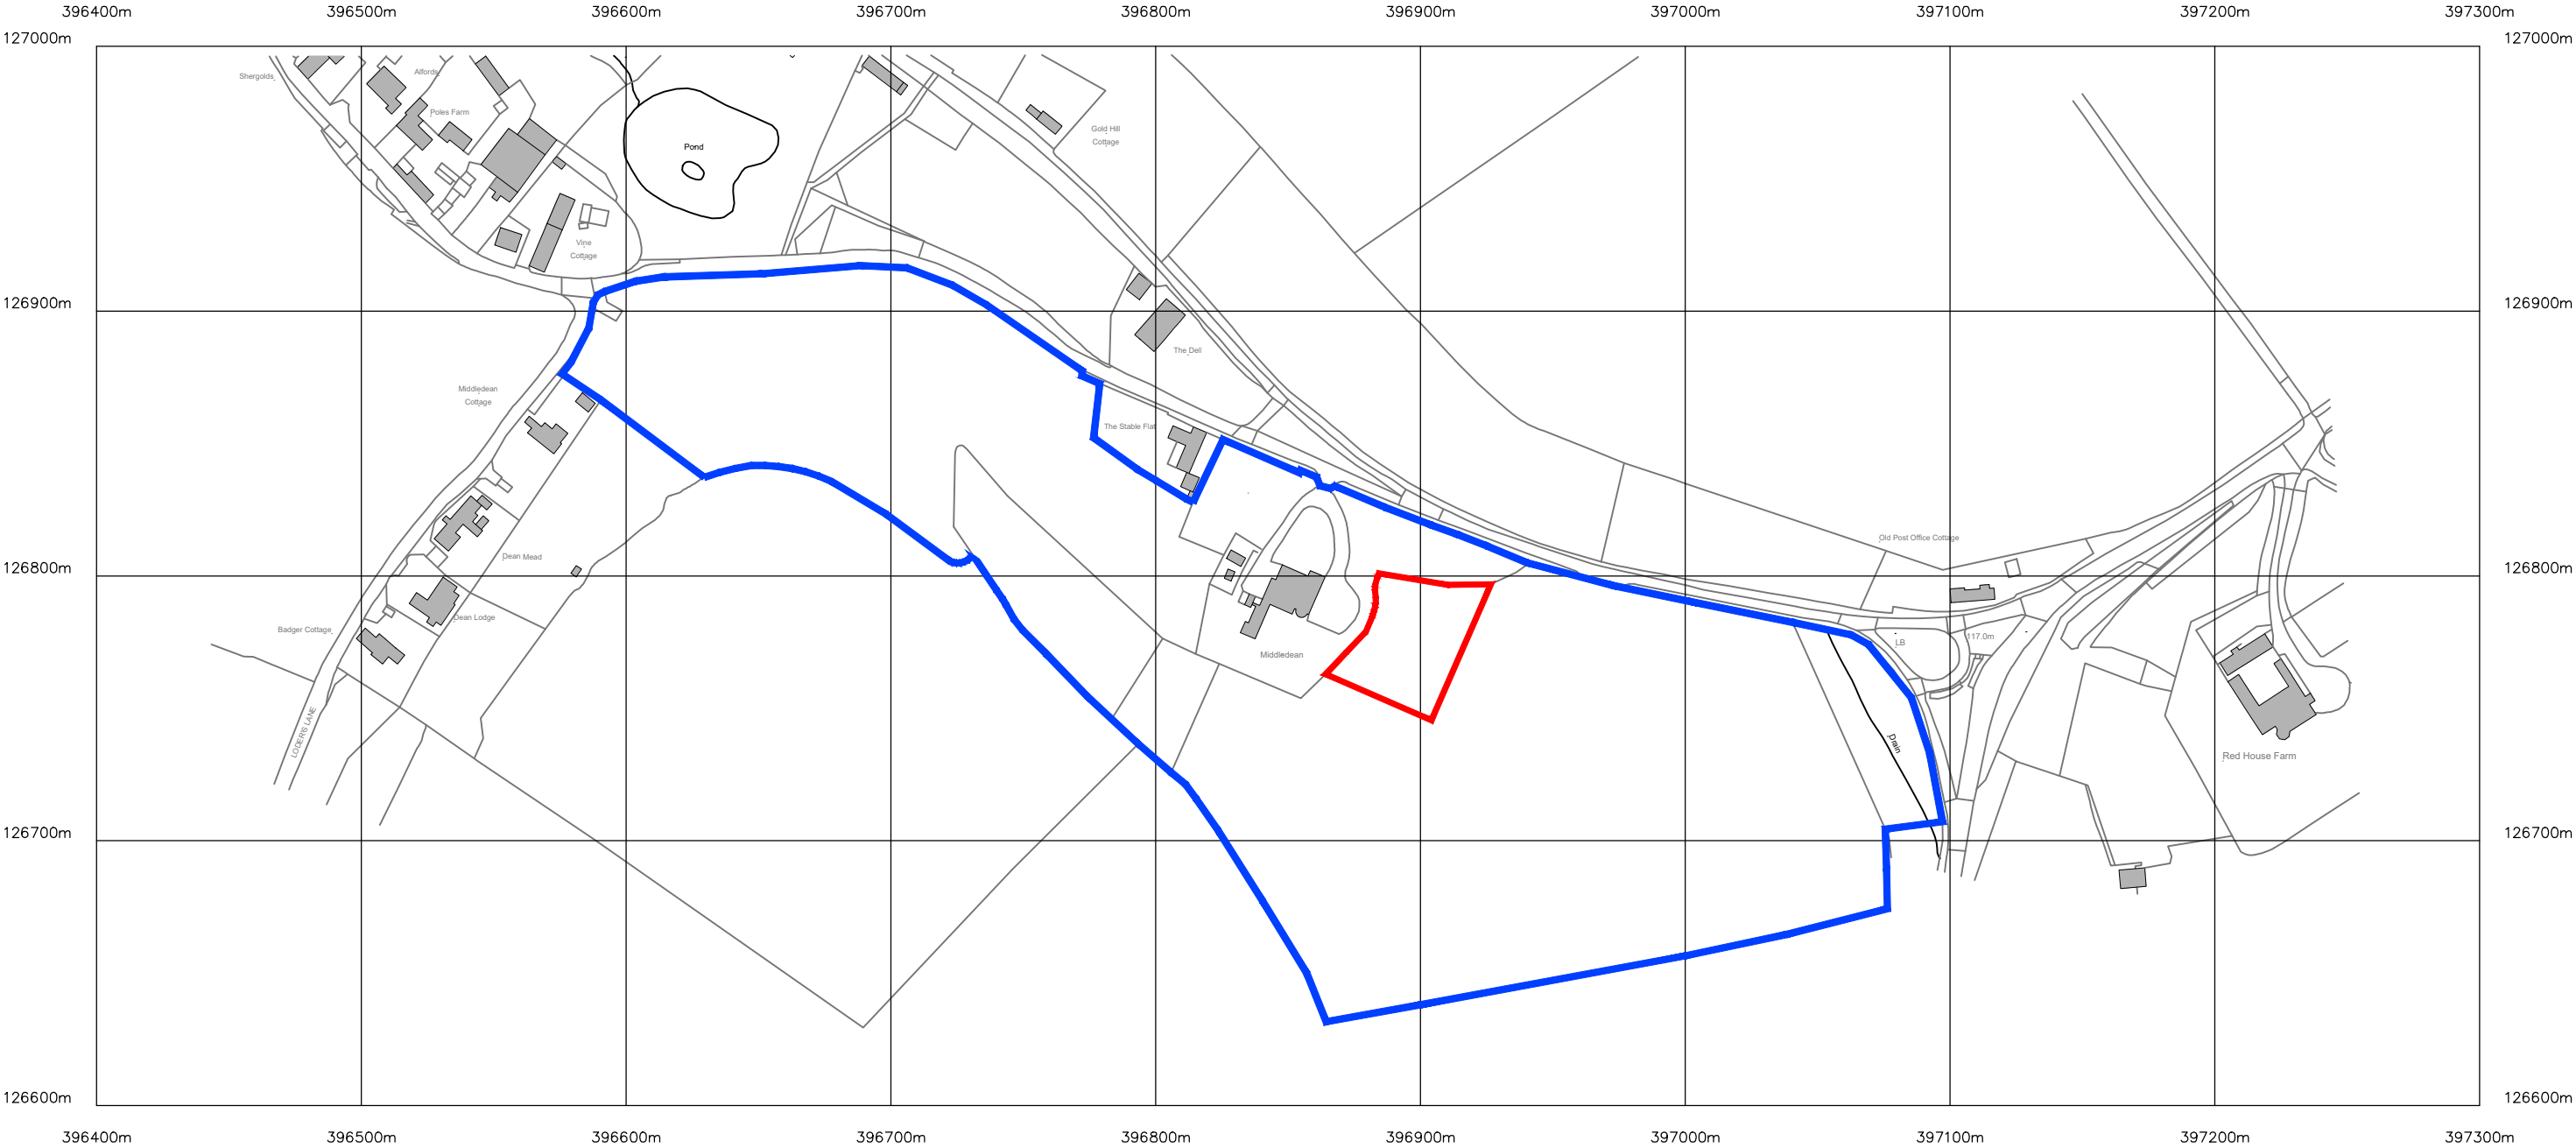

Location Plan

Scale 1:2500

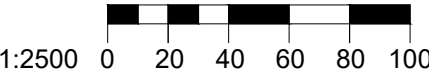

-	-	-	-
Rev	Description	Drawn By	Date
Client:	Ollie & Zoe Clayton	Drawn By:	LE/AS
Dwg Title:	Location Plan	Checked By:	-
Project:	Middledean, Swallowcliffe, Salisbury, SP3 5NY	Scale	1:2500 @A3
		Date:	Jan 2026
Job No.:	5278	Dwg No.:	LP01
		Revision:	-



ARCHITECTS | TOWN PLANNERS

PWCR, Grosvenor House, Bleke Street, Shaftesbury, Dorset SP7 8AW 01747 851881 www.pwcr.co.uk mail@pwcr.co.uk RIBA Chartered Practice