


HW
3/12/2025




VIEW OF NORTH - EAST ELEVATION



VIEW OF SOUTH - WEST ELEVATION

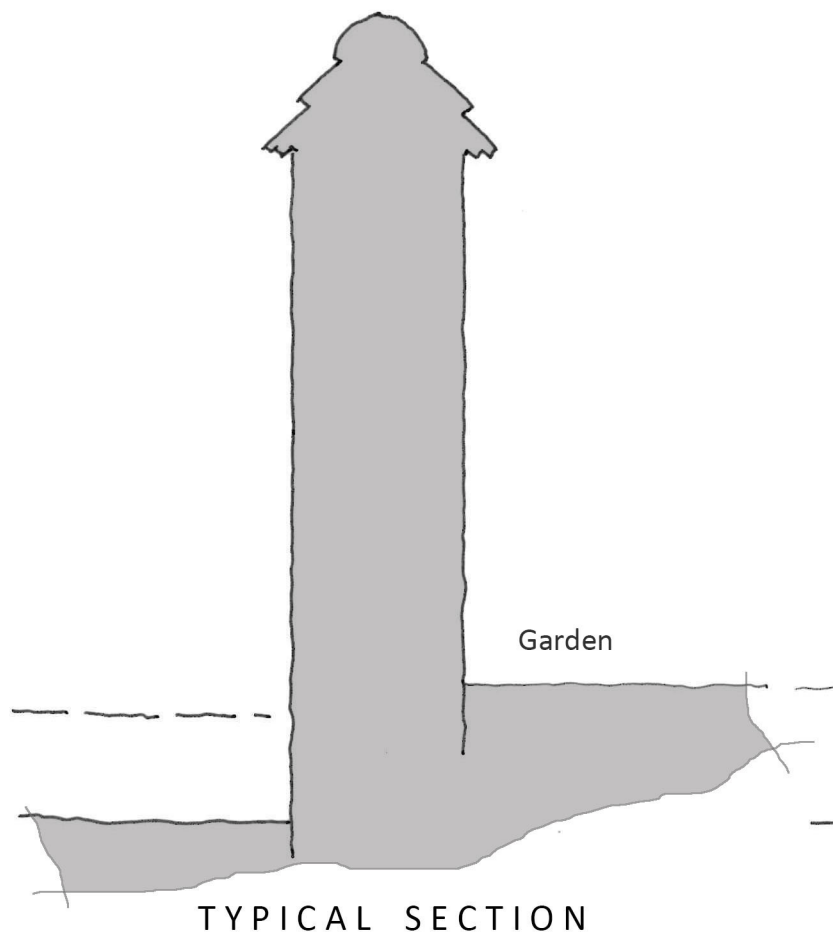


TYPICAL SECTION

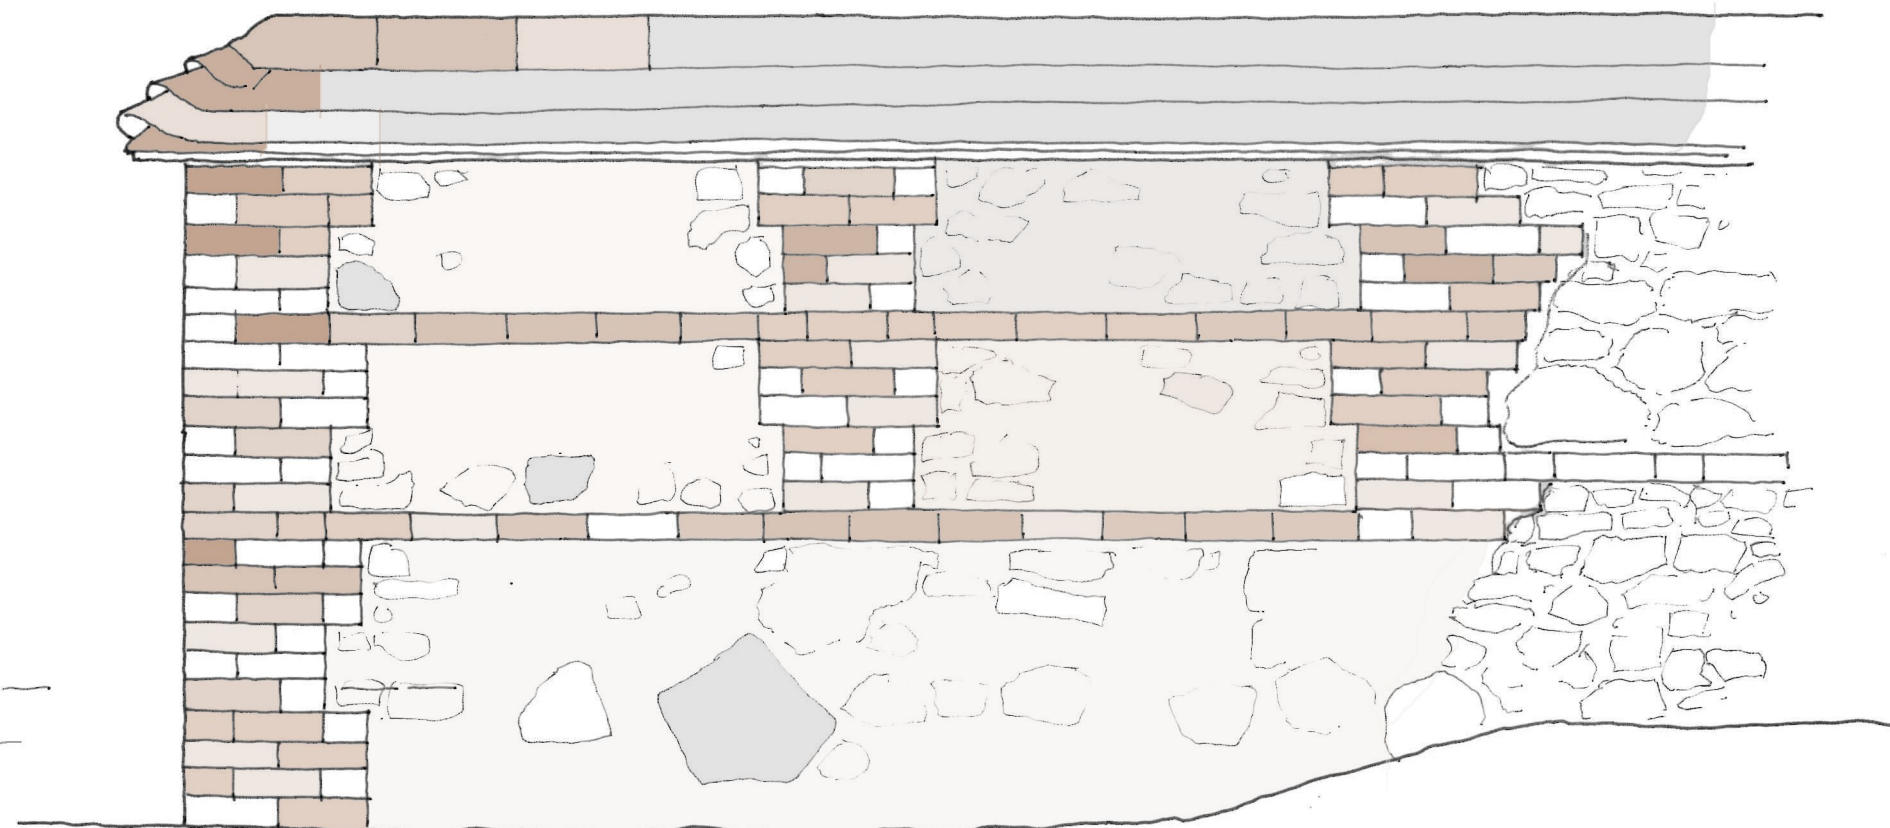

NORTH-EAST ELEVATION

PROJECT

Ivy House, 2-4 South Street, Aldbourne. SN8 2DW

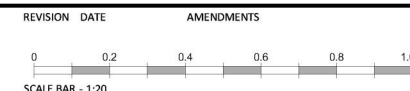

ALL FIGURED DIMENSIONS ARE TO BE TAKEN IN PREFERENCE TO SCALED DIMENSIONS AND ANY INACCURACIES ARE TO BE REPORTED TO THE ARCHITECT. DIMENSIONS TO BE CHECKED ON SITE BEFORE ANY WORK IS PUT IN HAND OR PREFABRICATED. COPYRIGHT OF THIS DRAWING IS RETAINED BY THE ARCHITECT AND IT MUST NOT BE REPRODUCED WITHOUT THEIR WRITTEN CONSENT.

Wall elevations (Existing) 1:20 @ A3
MATHEWSON WATERS ARCHITECTS
The Old Surgery
Crowle Road - Lambourn
Berkshire - RG17 8NR
enquiries@mw-architects.co.uk
01488 73131
www.mw-architects.co.uk
© FOUR SQUARE DESIGN LTD.
25074-103-A