


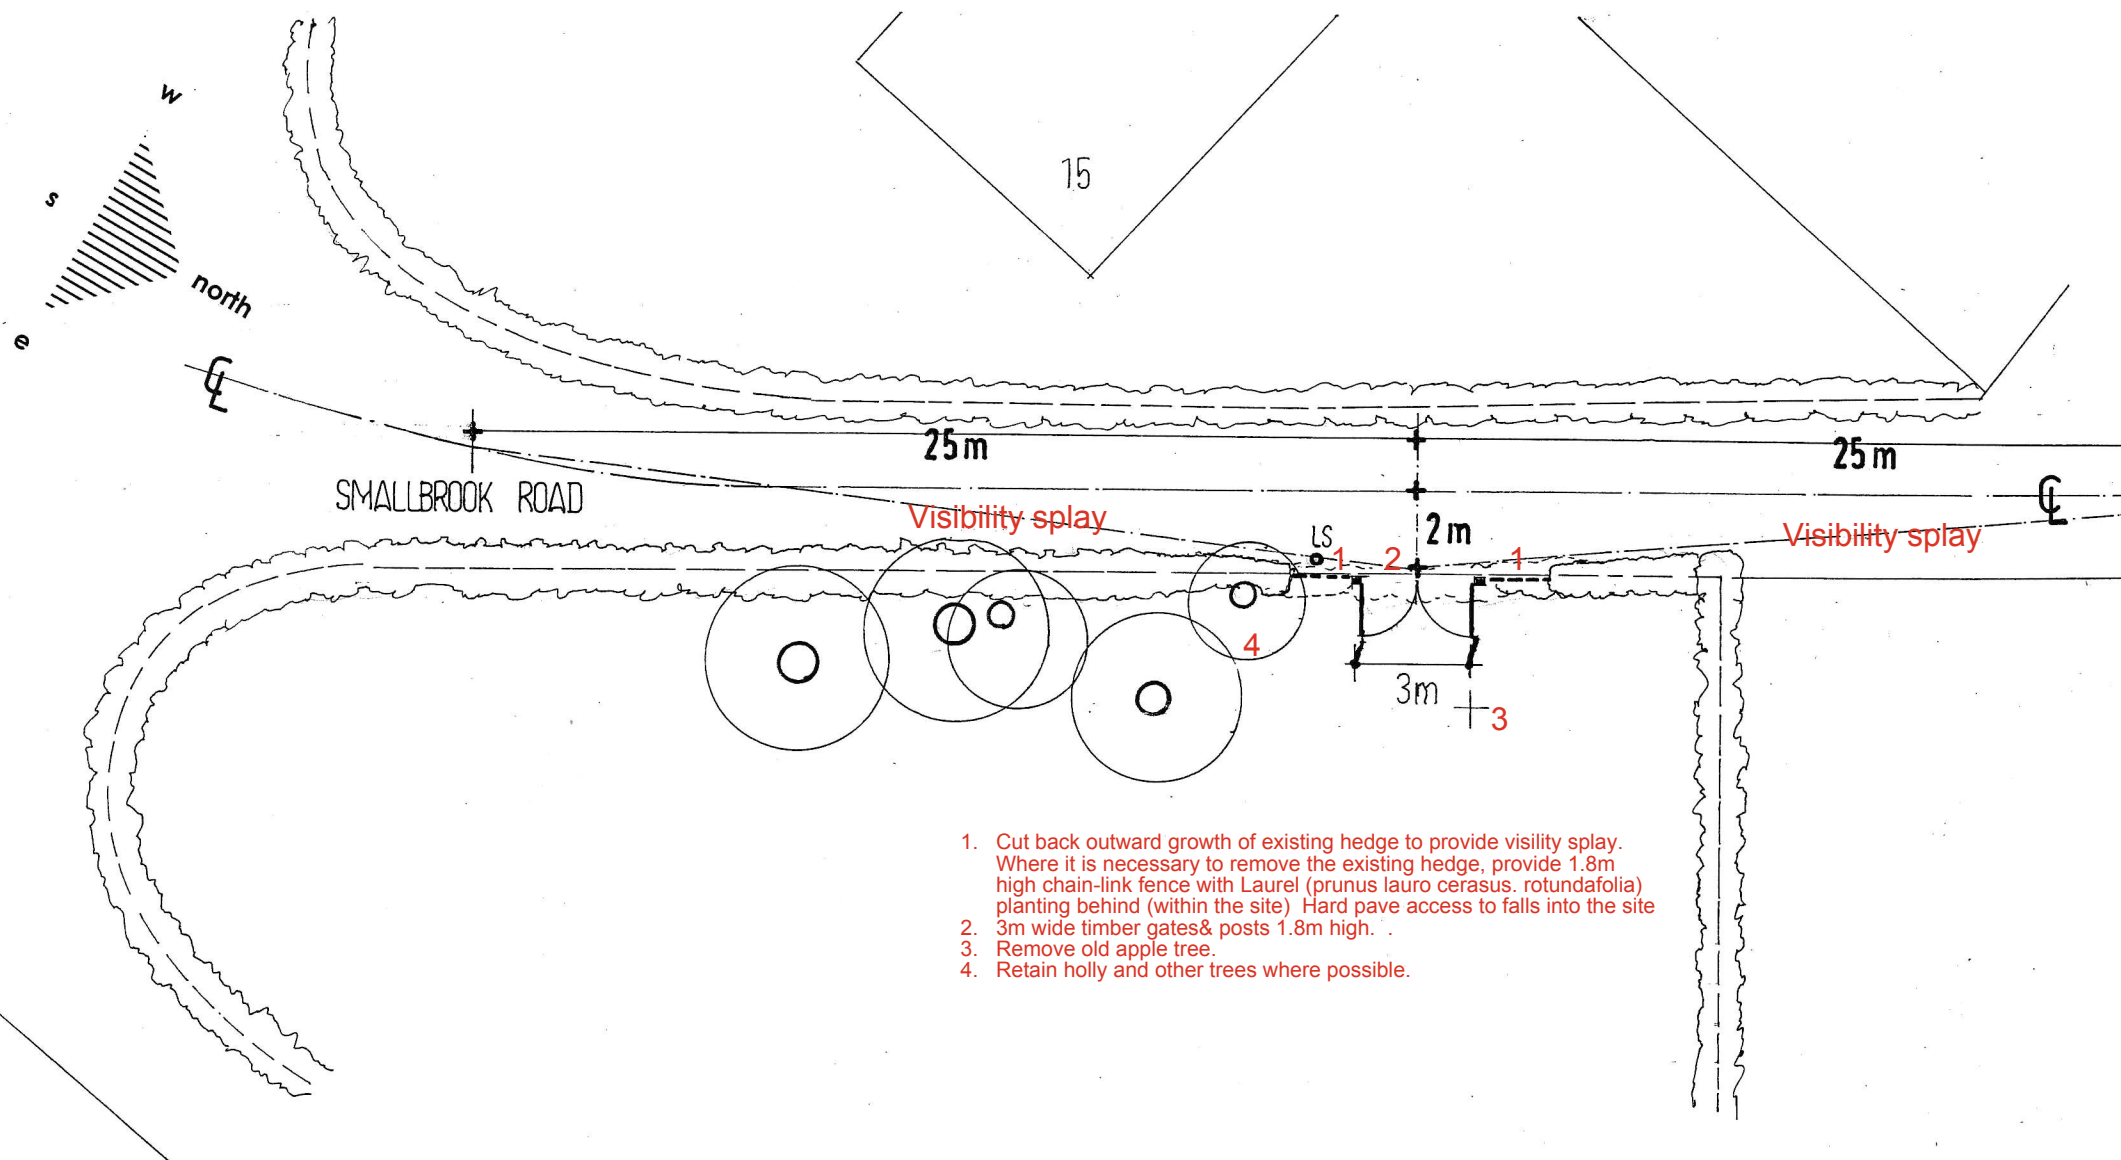

1. Cut back outward growth of existing hedge to provide visibility splay. Where it is necessary to remove the existing hedge, provide 1.8m high chain-link fence with Laurel (*prunus lauro cerasus. rotundifolia*) planting behind (within the site) Hard pave access to falls into the site
2. 3m wide timber gates & posts 1.8m high.
3. Remove old apple tree.
4. Retain holly and other trees where possible.

0 2 4 6 8 10 m.

MR. + MRS. W. HARVEY

1. CHAIN LANE. WARMINSTER. BA12 9LT

Revised site layout plan . **proposed**



vaughan lipscombe

architectural + planning

boyers house . black horse lane . westbury leigh

westbury . wiltshire . BA13 3SJ

0794 1234 245 vaughanlipscombe@tiscali.co.uk

SCALE 1:200 @ A4

DATE JANUARY 2026

DWG VL.2025 /10 / 05