

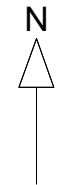


Notes:
This drawing is protected by copyright. No part of this document may be reproduced, altered, or transmitted in any form or by any means without permission.
Do not scale off these drawings for construction purposes. If any discrepancies are found, please contact PWCR.

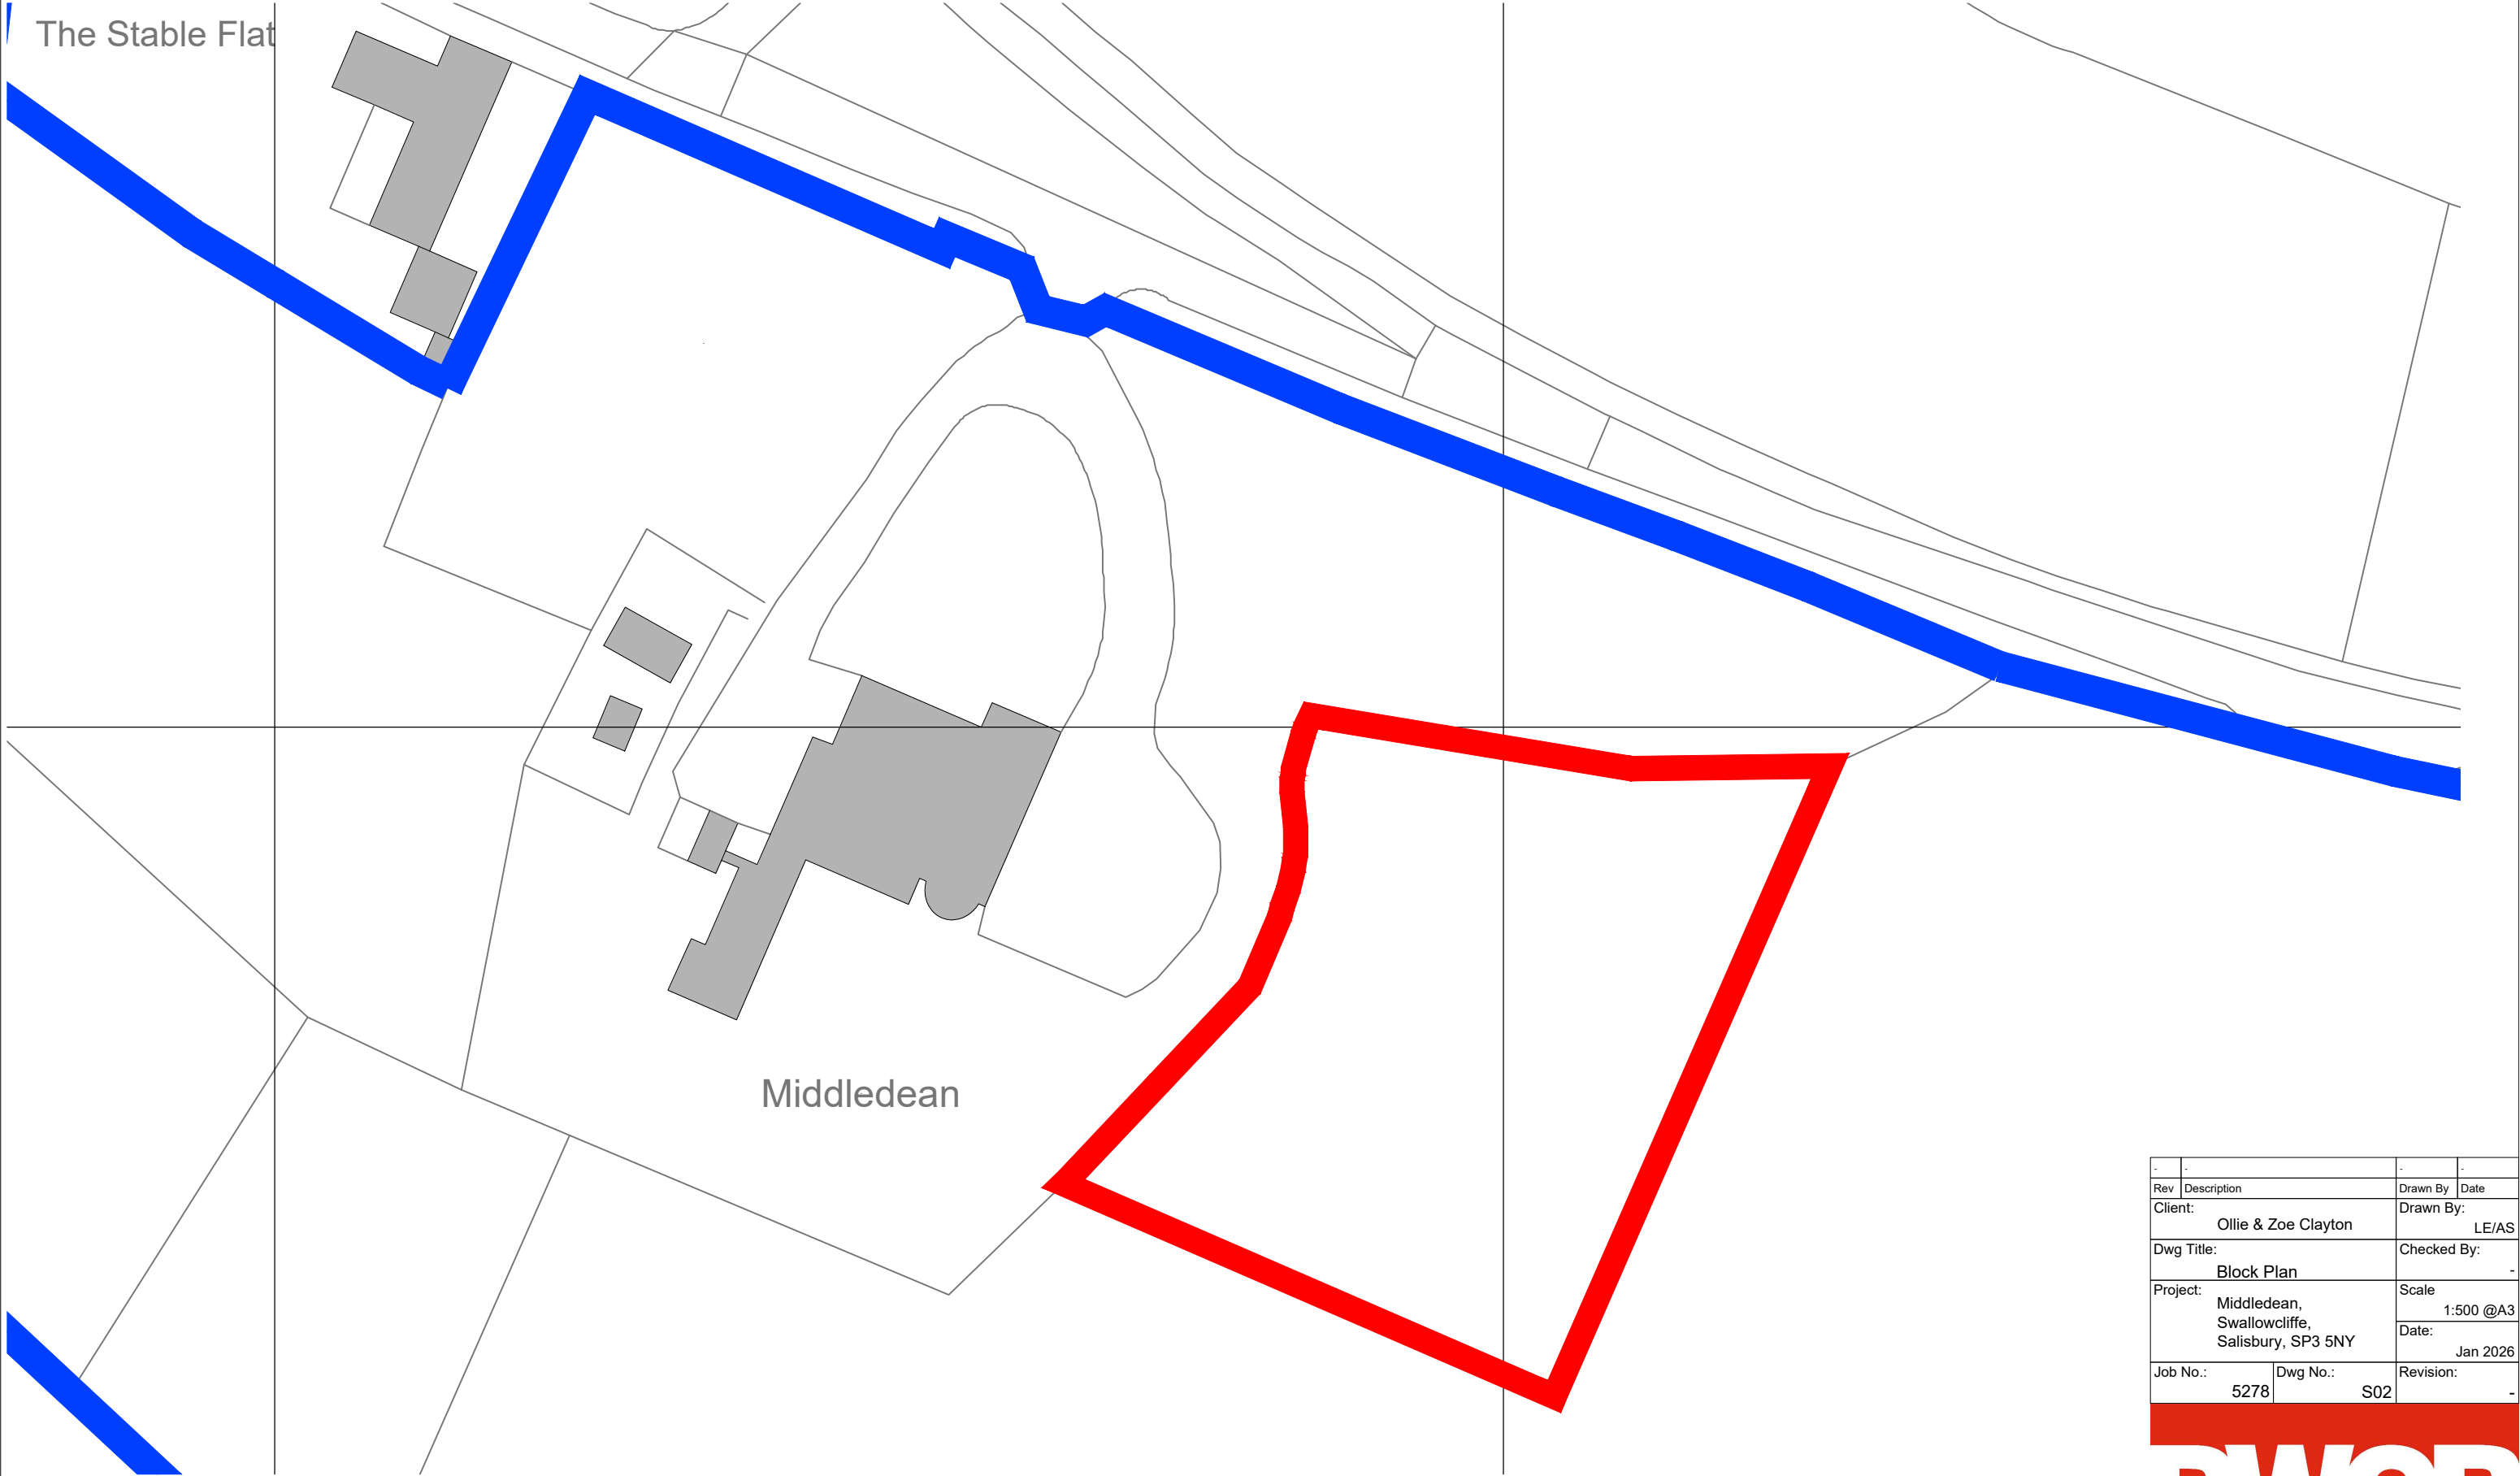

Block Plan
Scale 1:500

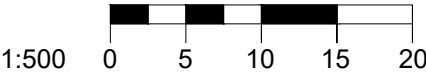

-	-	-	-
Rev	Description	Drawn By	Date
Client:	Ollie & Zoe Clayton	Drawn By:	LE/AS
Dwg Title:	Block Plan	Checked By:	-
Project:	Middledean, Swallowcliffe, Salisbury, SP3 5NY	Scale	1:500 @A3
		Date:	Jan 2026
Job No.:	5278	Dwg No.:	S02
		Revision:	-



ARCHITECTS | TOWN PLANNERS