


This drawing is copyright of CLARK & MASLIN Ltd and may not be copied or reproduced without permission. Figured dimensions are to be taken in preference to scaled dimensions. Large scale drawings to have preference to small scale drawings. Dimensions for fixed-in items are to be checked on site prior to manufacture.

REV	DETAIL OF REVISION	BY	DATE
-----	--------------------	----	------

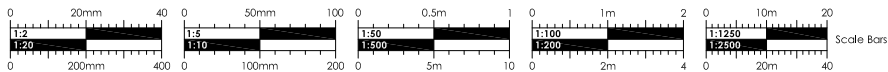



CLARK & MASLIN

Unit 5, Charlton Business Park
Crudwell Road, Malmesbury
Wiltshire, SN16 9RU
Telephone: 01666 822911

Planning Architecture Conservation

Client MR W. TAYLOR	Document Type SURVEY DRAWING	
Project PROPOSED REPLACEMENT WINDOWS AT 15 BURNIVALE, MALMESBURY, WILTSHIRE, SN16 0BL	Scale 1:500	PG Size A4
Description BLOCK PLAN	Date DEC '25	Drawn DN
	Drawing No 5859/04	Revision -