
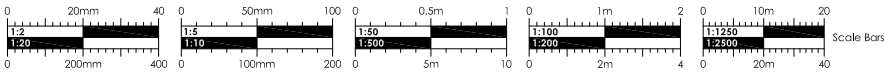


This drawing is copyright of CLARK & MASLIN Ltd and may not be copied or reproduced without permission. Figured dimensions are to be taken in preference to scaled dimensions. Large scale drawings to have preference to small scale drawings. Dimensions for fixed-in items are to be checked on site prior to manufacture.

REV	DETAIL OF REVISION	BY	DATE
-----	--------------------	----	------

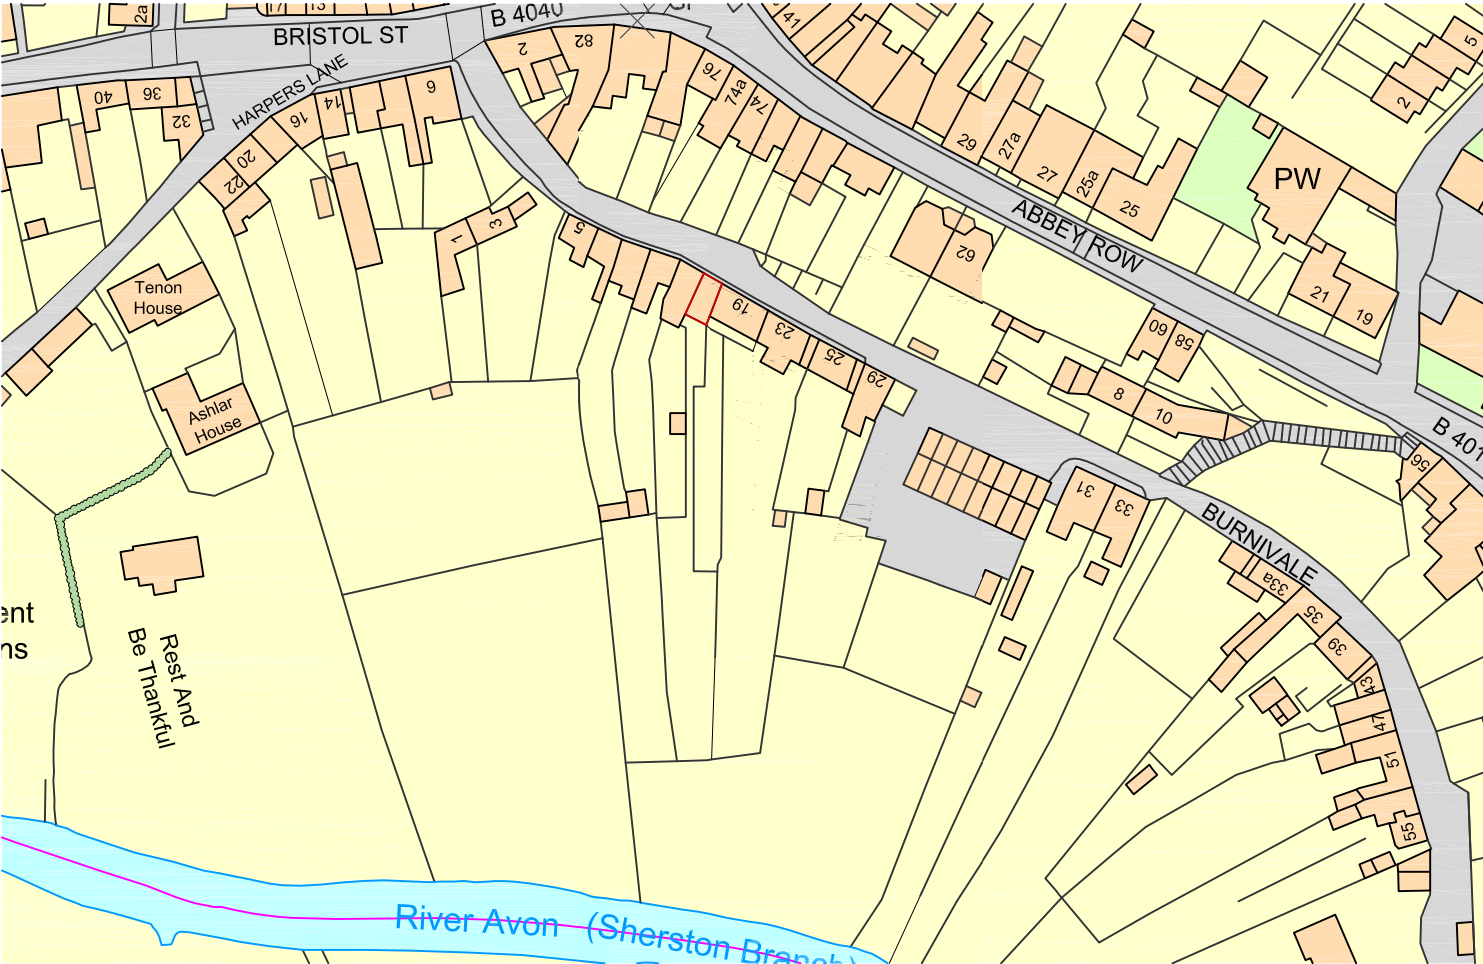

 CLARK & MASLIN Unit 5, Charlton Business Park Crudwell Road, Malmesbury Wiltshire, SN16 9RU Telephone: 01666 822911 Planning Architecture Conservation	Client MR W. TAYLOR		Document Type -	
	Project PROPOSED REPLACEMENT WINDOWS AT 15 BURNIVALE, MALMESBURY, WILTSHIRE, SN16 0BL		Scale 1:1250	PG Size A4
	Description SITE LOCATION PLAN		Date DEC '25	Drawn DN
	Drawing No 5859/03		Revision -	