



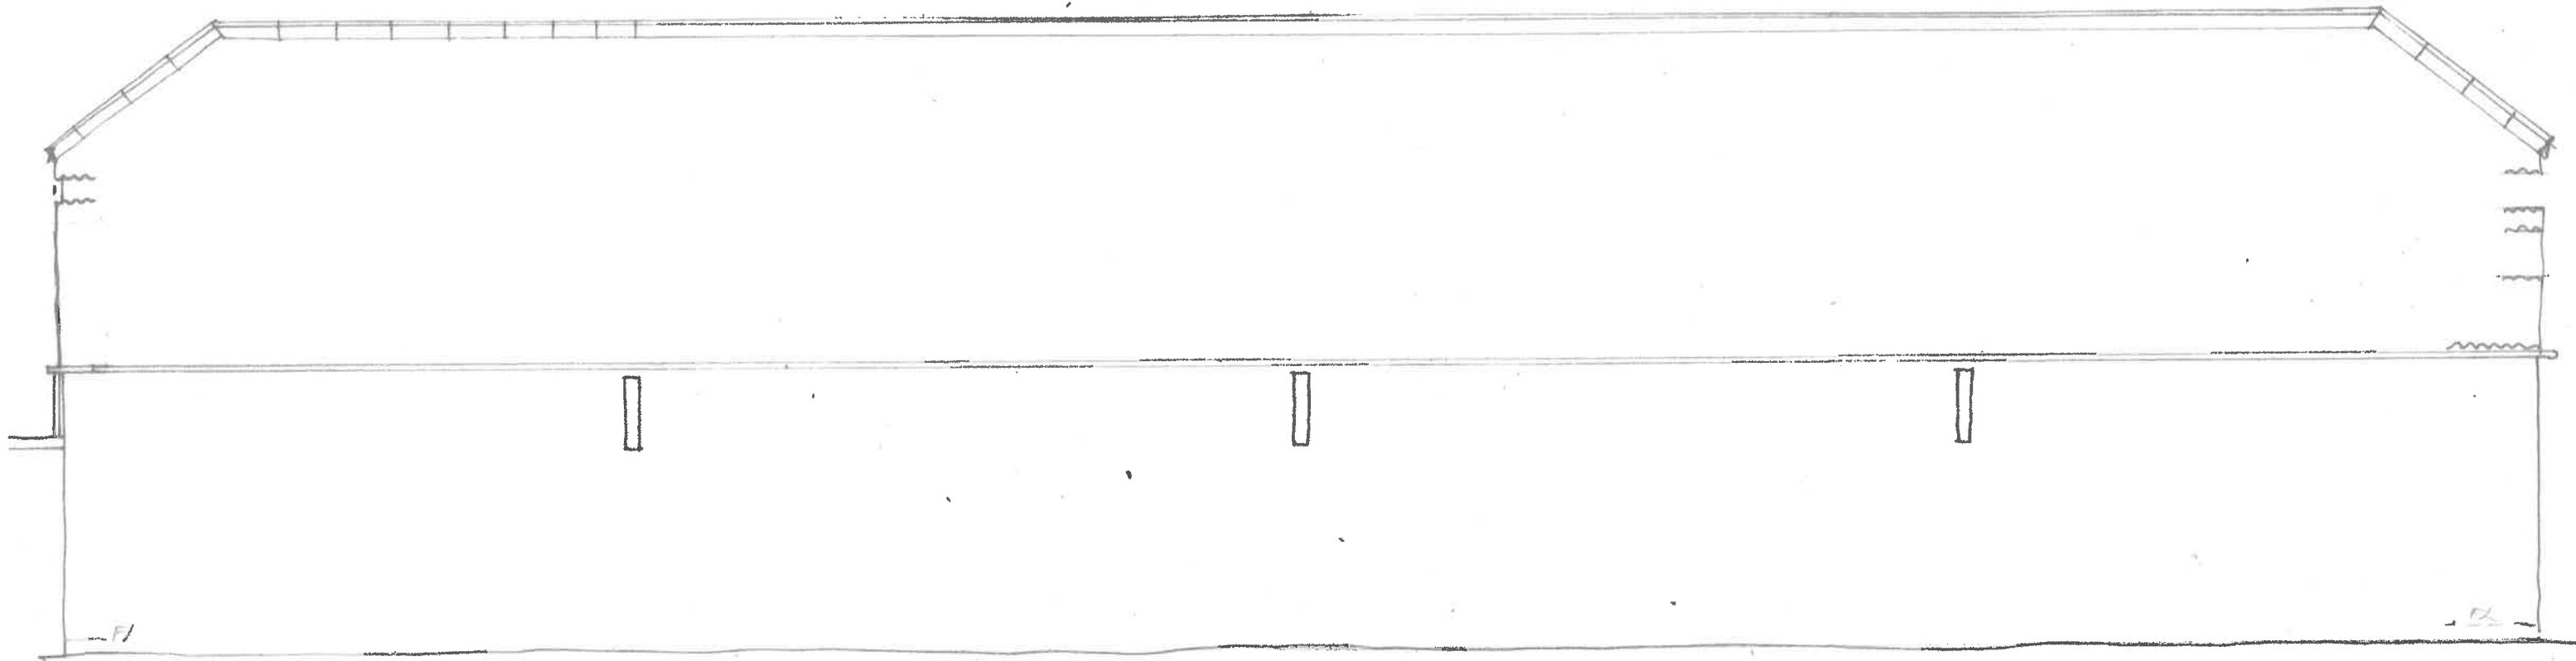

North

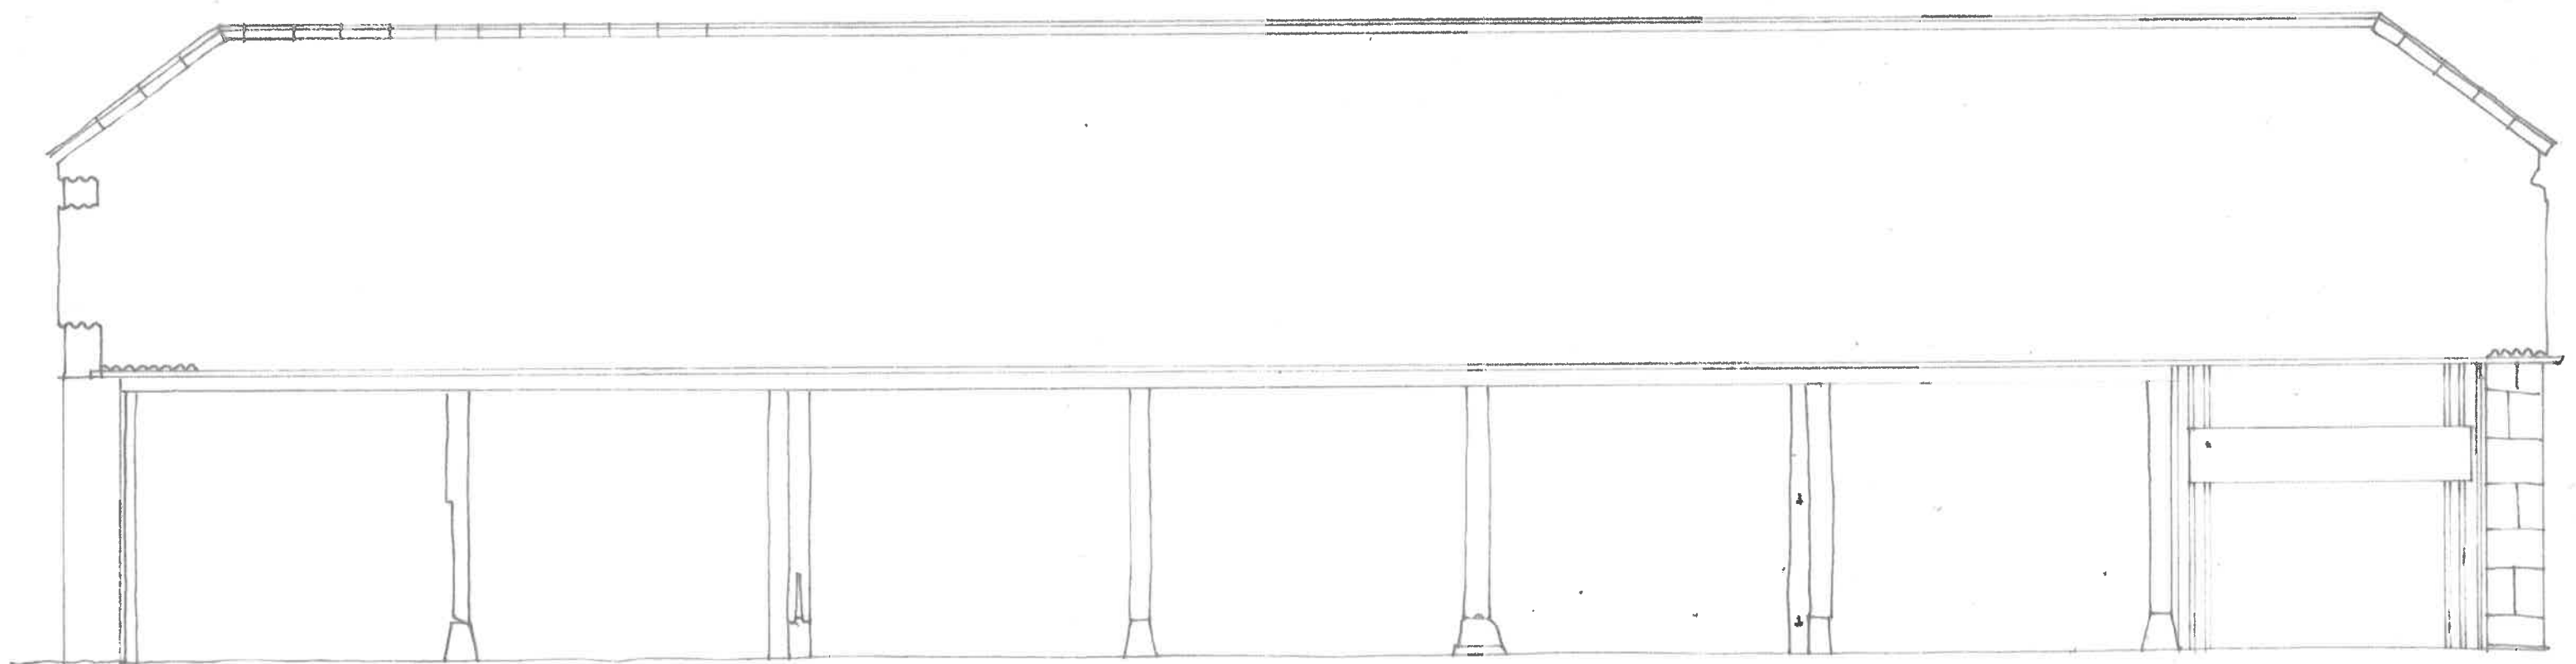

South

Elevations - Cart Shed



		3 Potley Lane Corsham, Wiltshire SN13 9RY 01225811057
Project Showell Farm Chippenham SN15 2NU		
Drawing Cart Shed Elevations North & South Existing		
Scale 1:50 Date - - -	Drawing No 2643/6 Date - - -	