


Bolingbroke Close

PROPOSED BLOCK PLAN 1:500

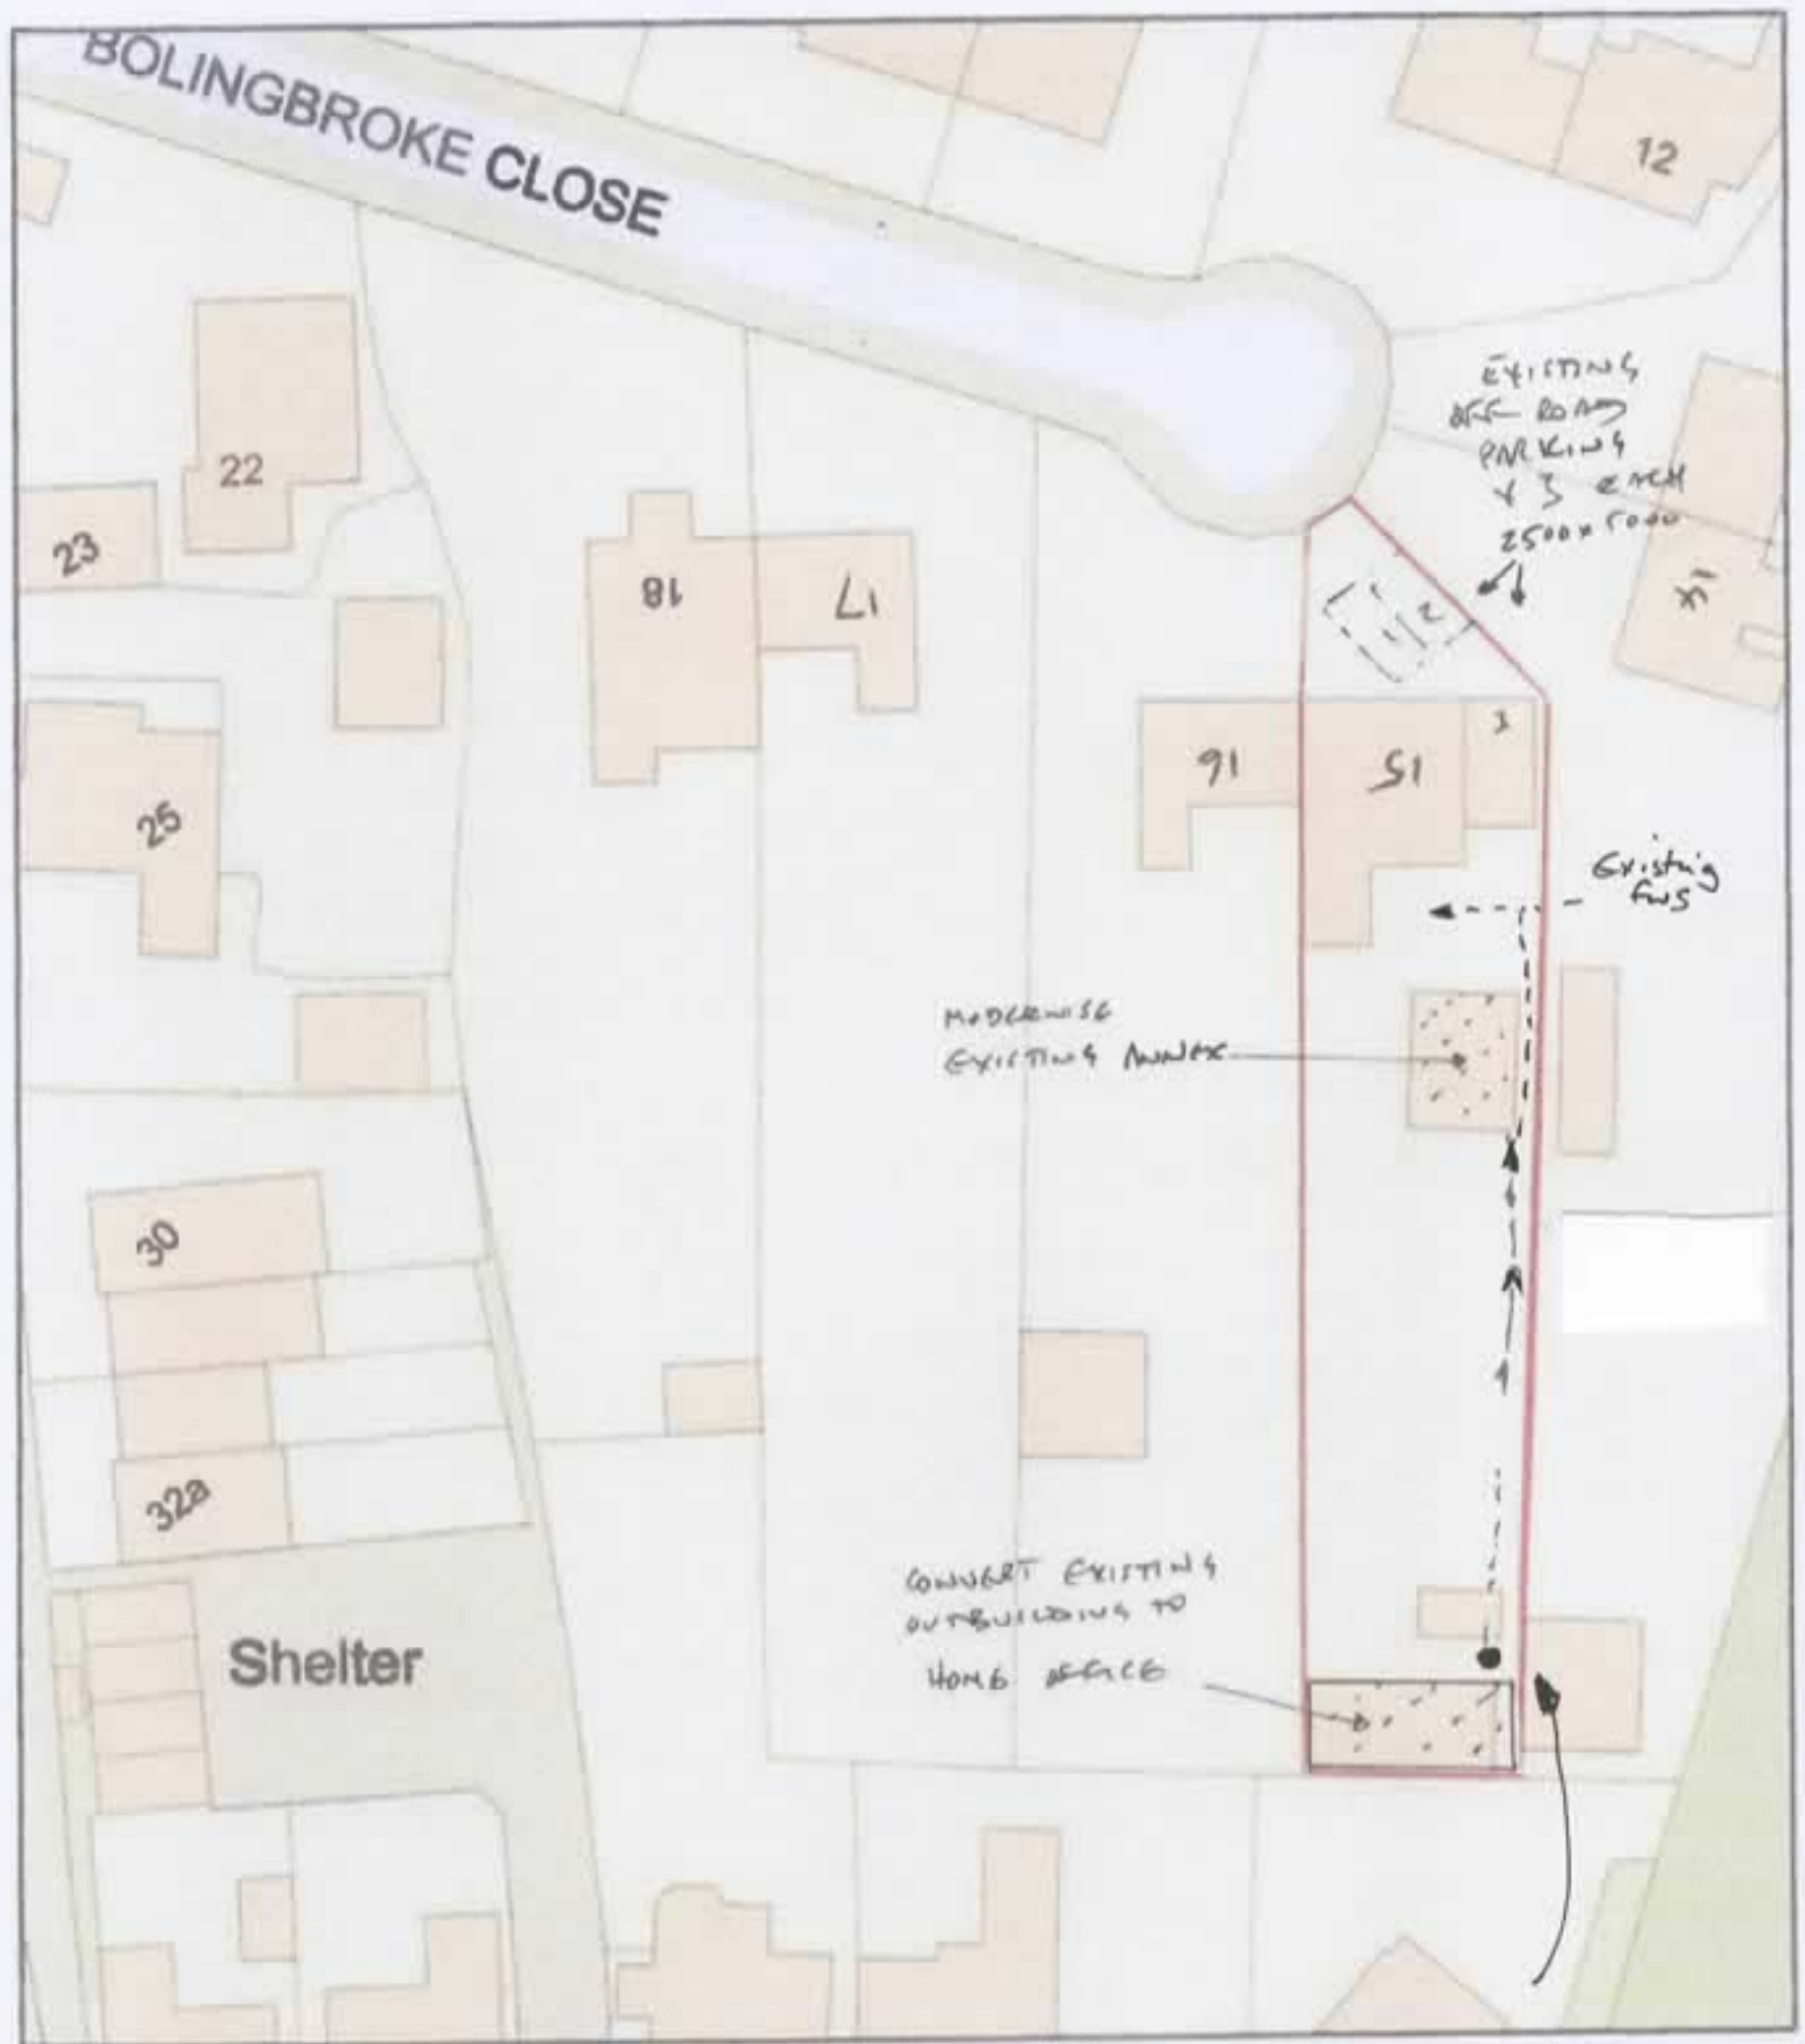

0 20
Metres

New Clearwater pump unit
to existing fms



Plan Produced for: R Keech
Date Produced: 28 Sep 2022
Plan Reference Number: TQRQM22271084143814
Scale: 1:500 @ A4