


Location Plan 1:1250

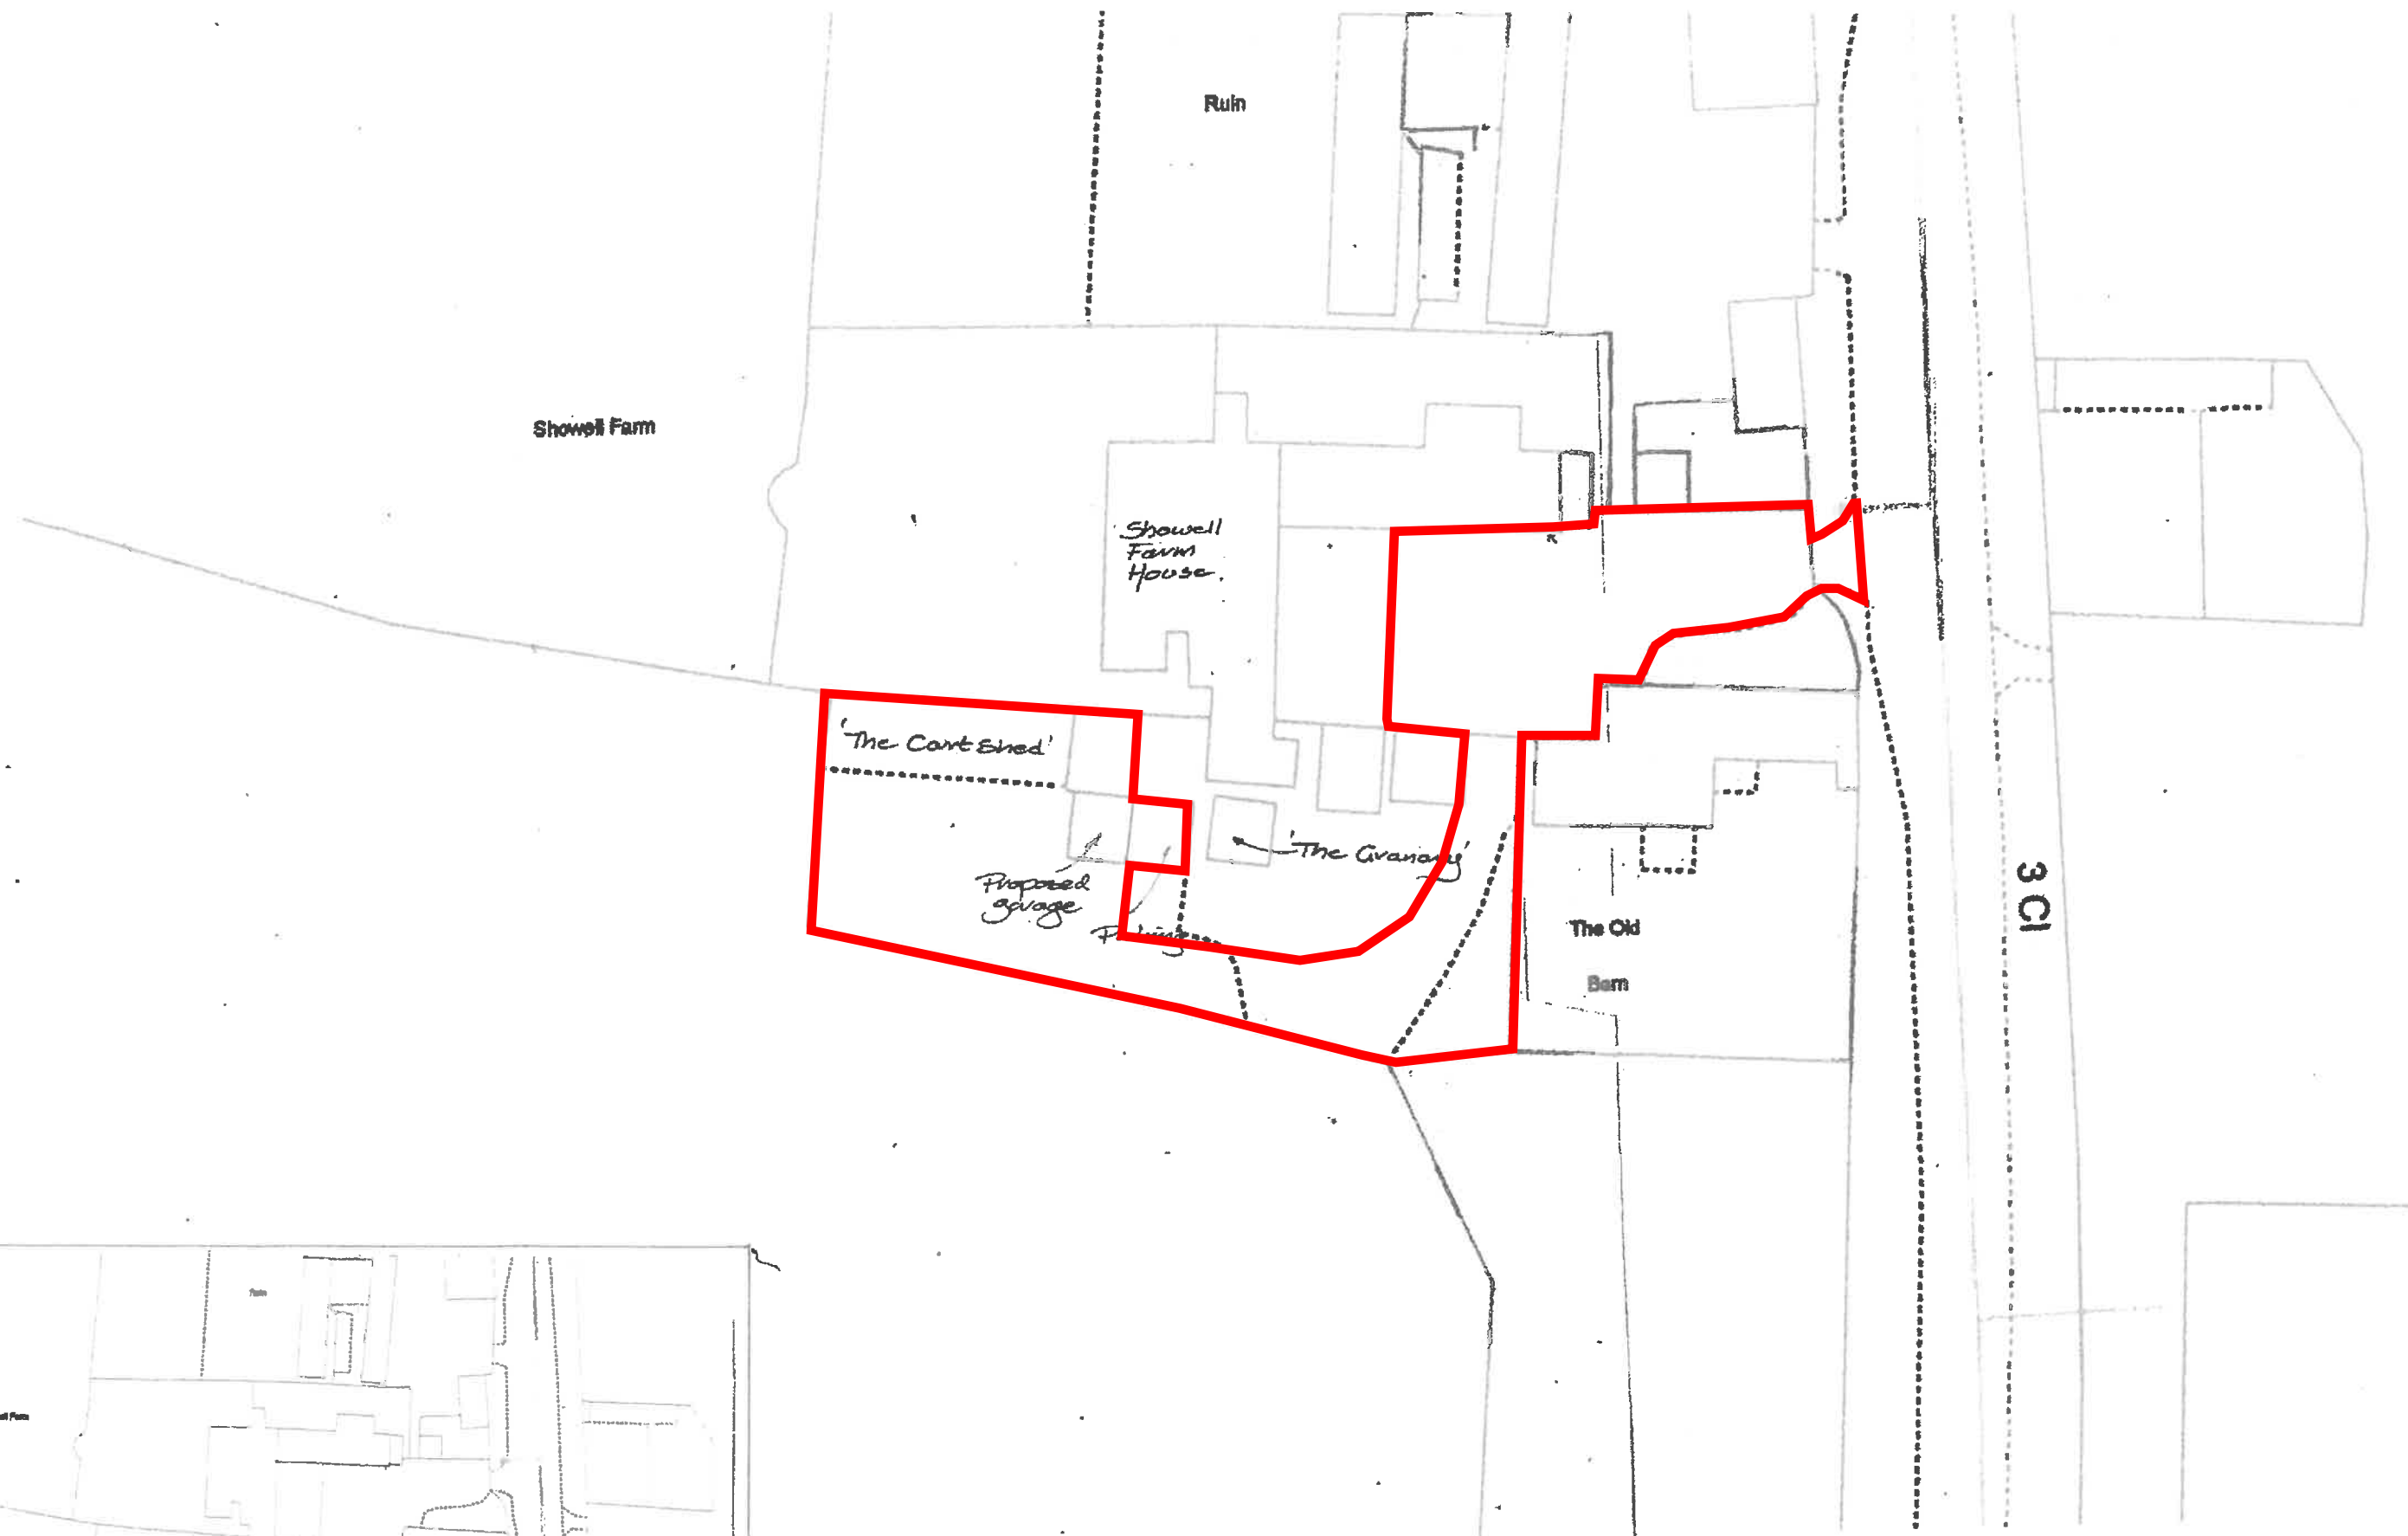

Block Plan 1:500

3 Pottery Lane
 Chippenham, Wilts
 SN13 9RY
 01225 611057

Project: Showell Farm
 Chippenham
 SN15 2NU

Drawing:
 Block & Location
 Plans

Scale: 1:500
 1:1250
 Date: 28.08.08

Drawing by:
 2643/1
 Date: 28.08.08