



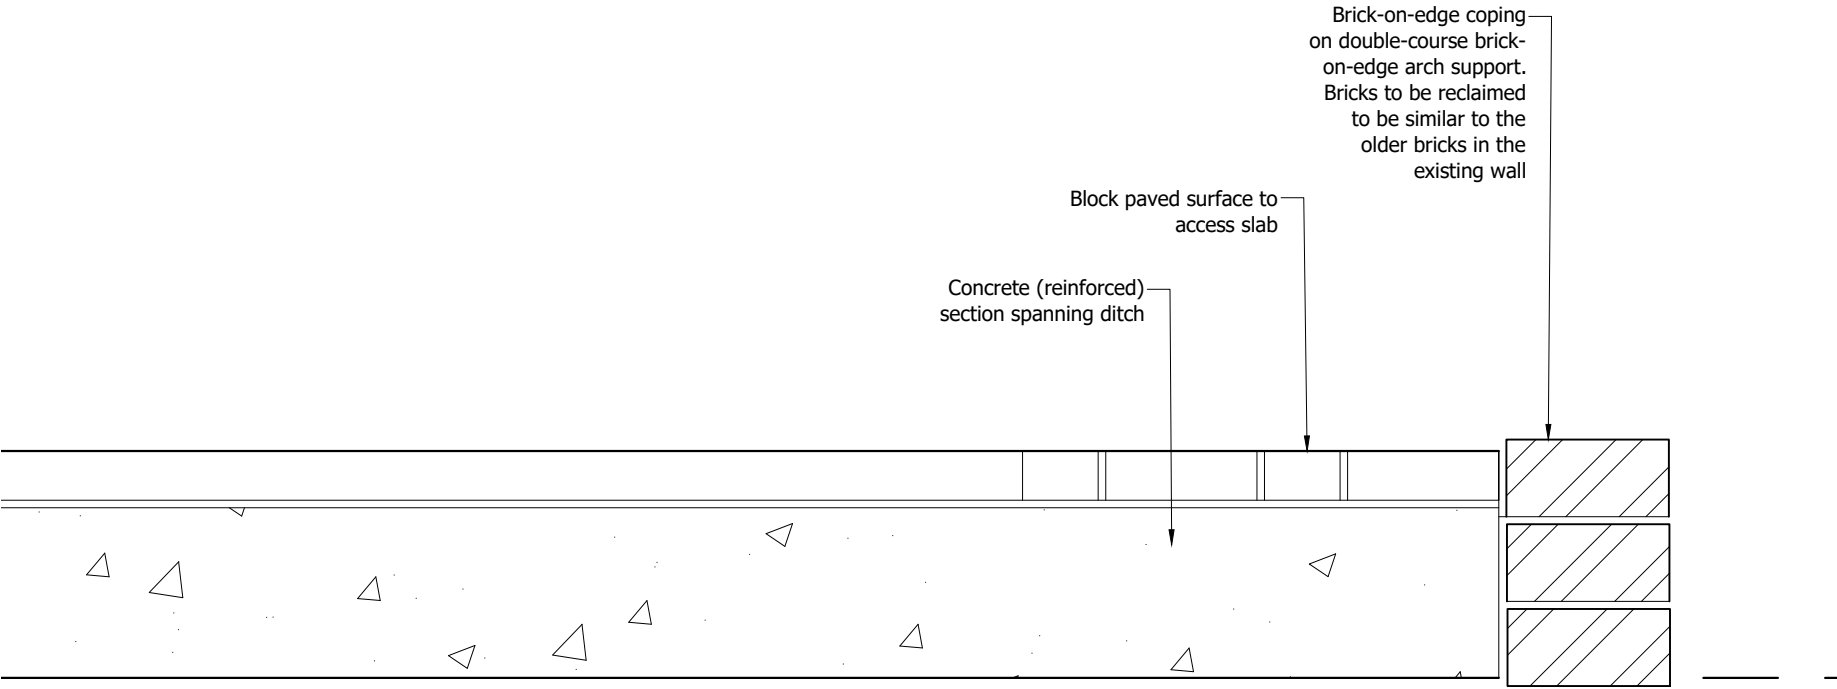

SECTION THROUGH CONSTRUCTION OF ACCESS 'BRIDGE' 1:10

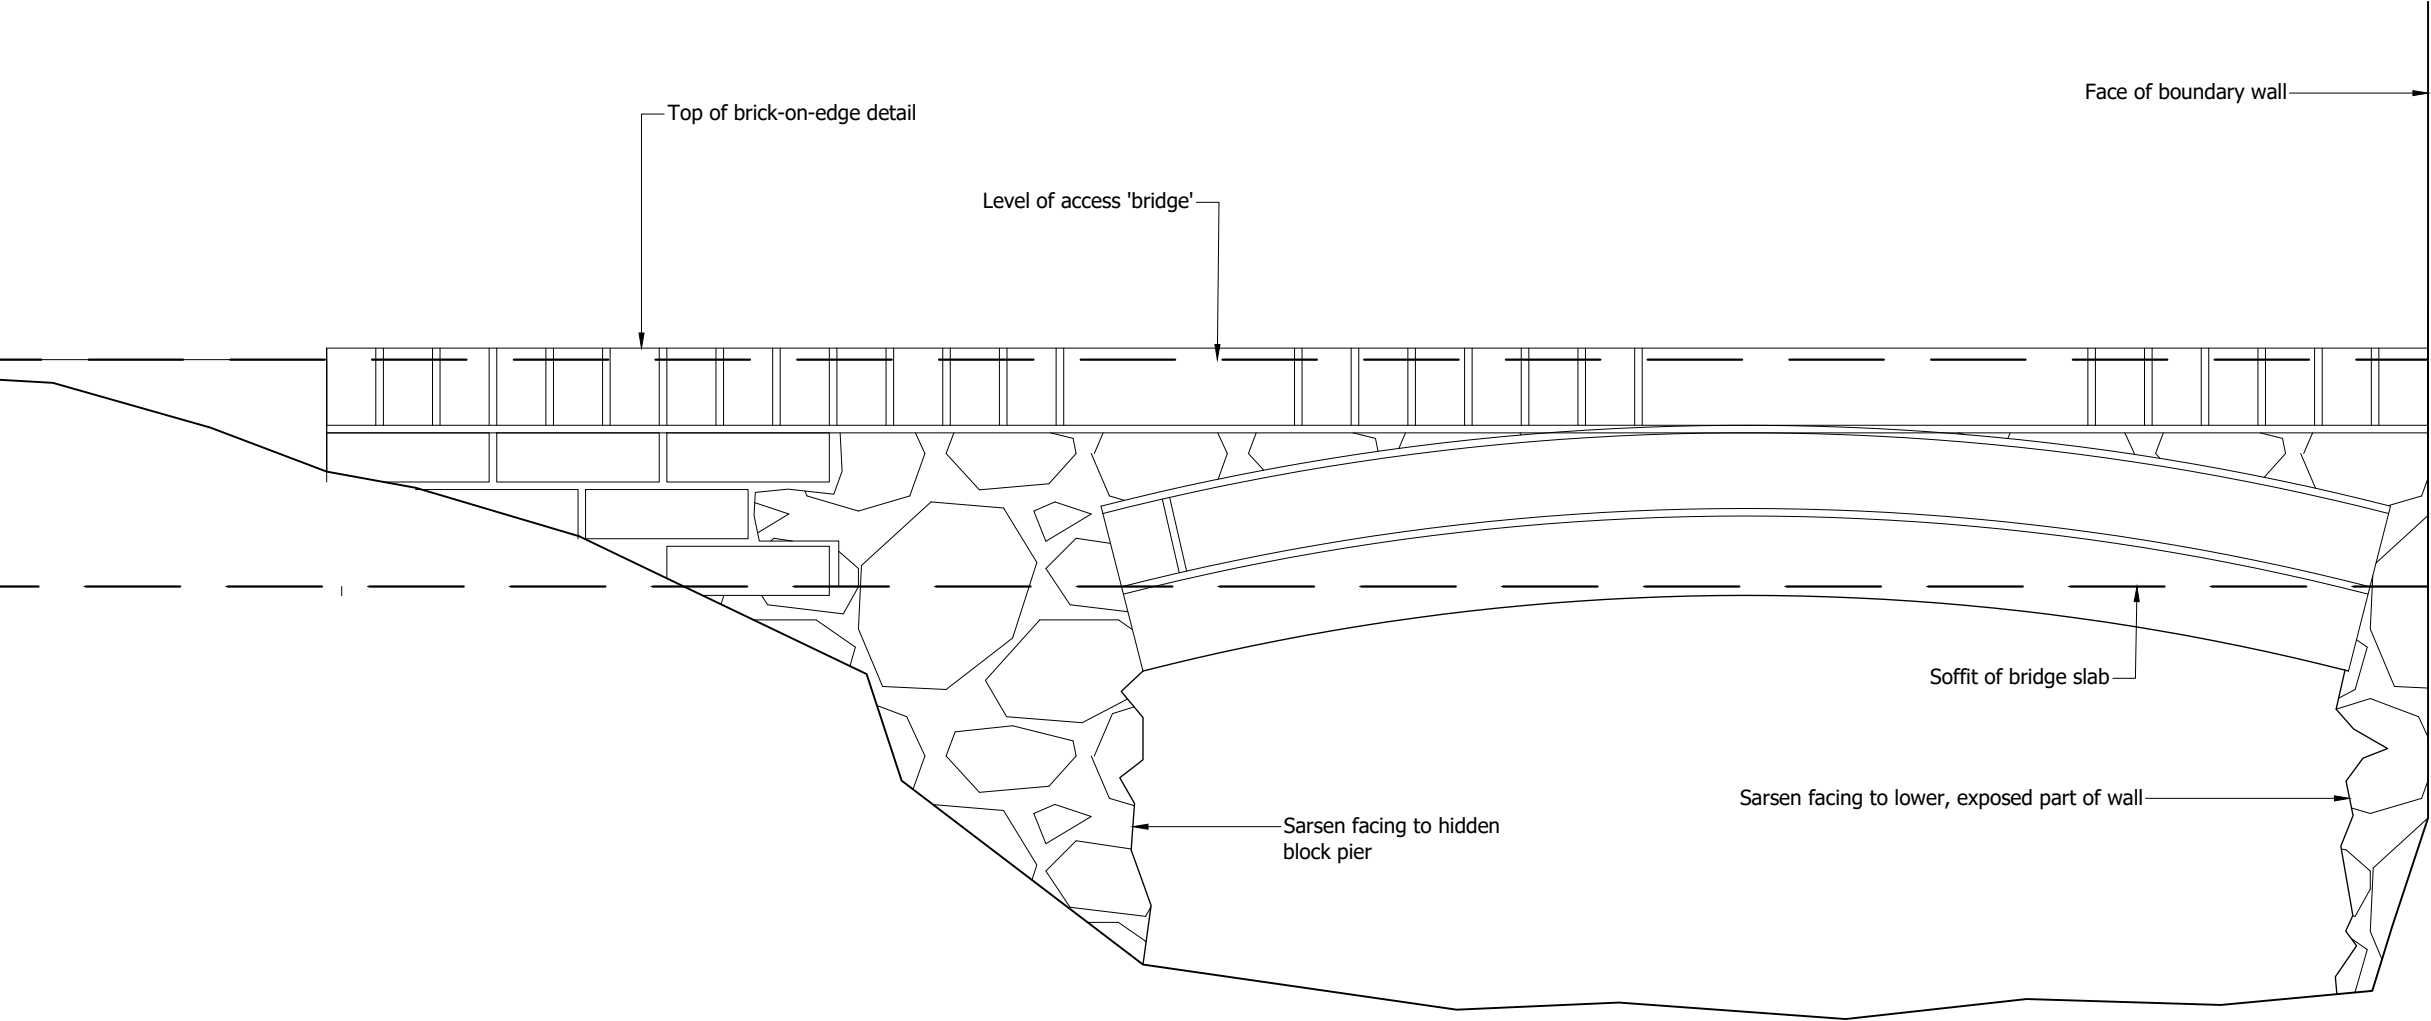

SECTION THROUGH DITCH AND BOUNDARY WALL EDGE 1:10