



Key

- Site Boundary
- Land within Ownership

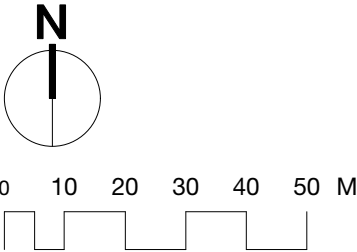

milton architects

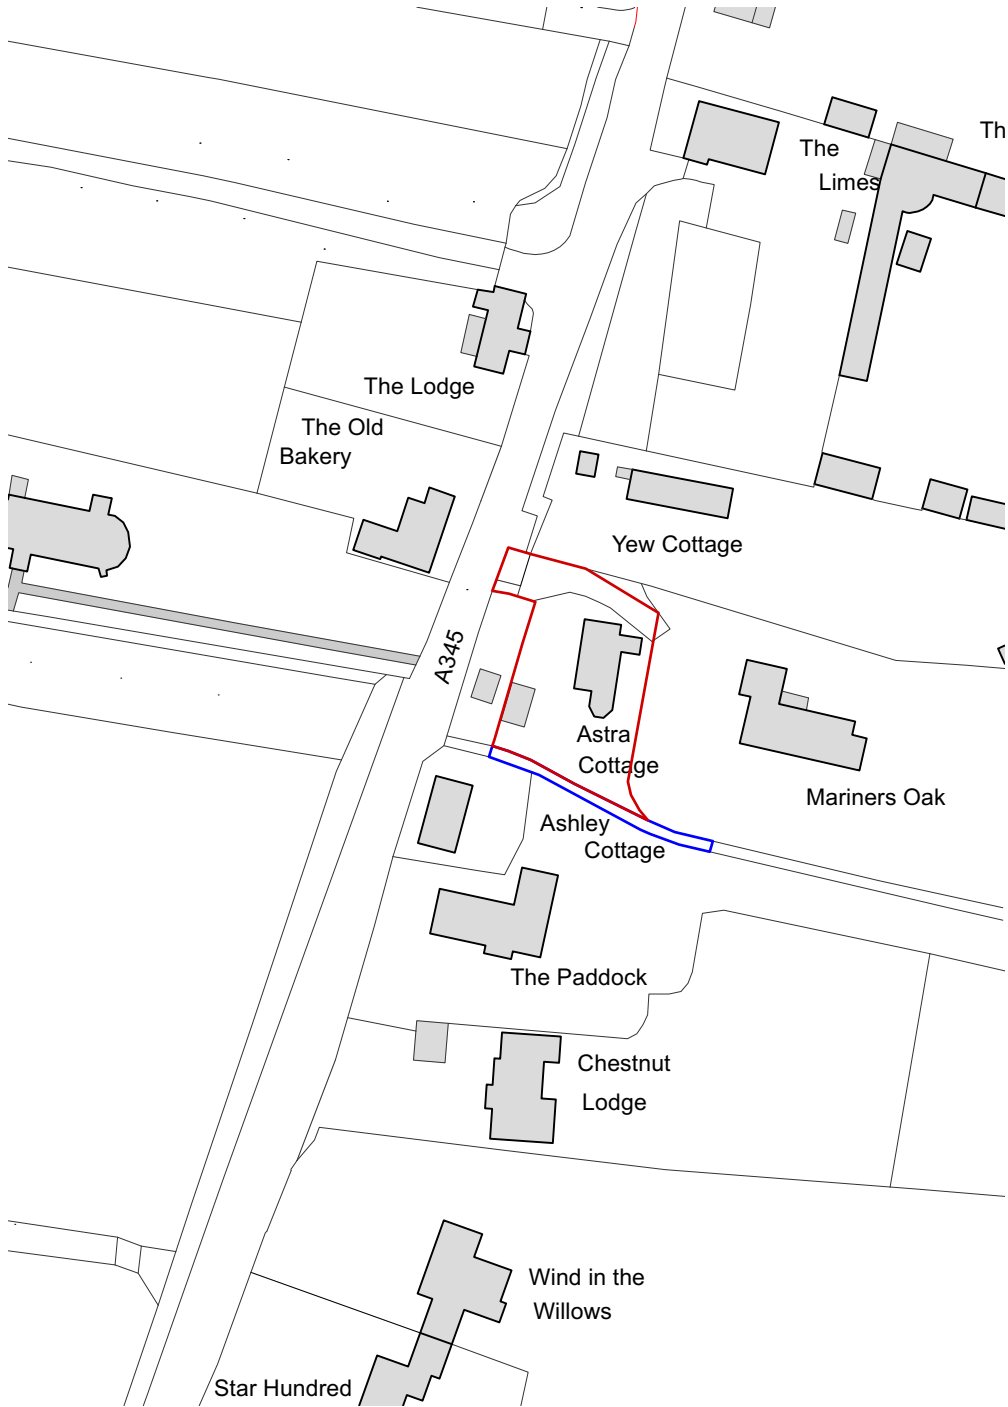

Milton Architects Ltd
Old Stables Court The Parade
Marlborough Wiltshire SN8 1NE
Telephone 01672 514354
Email mail@miltonarchitects.co.uk

Project : Astra Cottage
Oare
Replacement Dwelling
Contents: EXISTING - Site Location Plan

Date : January 2026
Scale : 1:1250
Size : ISO A3

Drawing :	2514 / 1_001	P2
-----------	--------------	----