




Key Plan

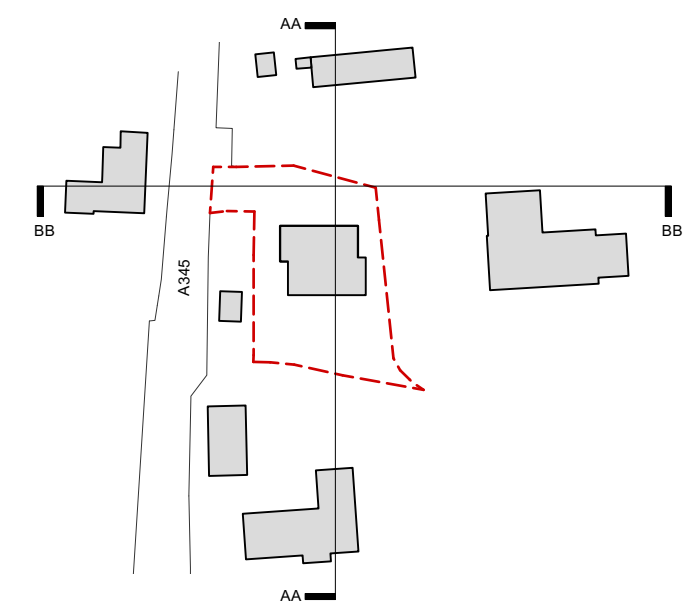

Section AA
Scale: 1:200

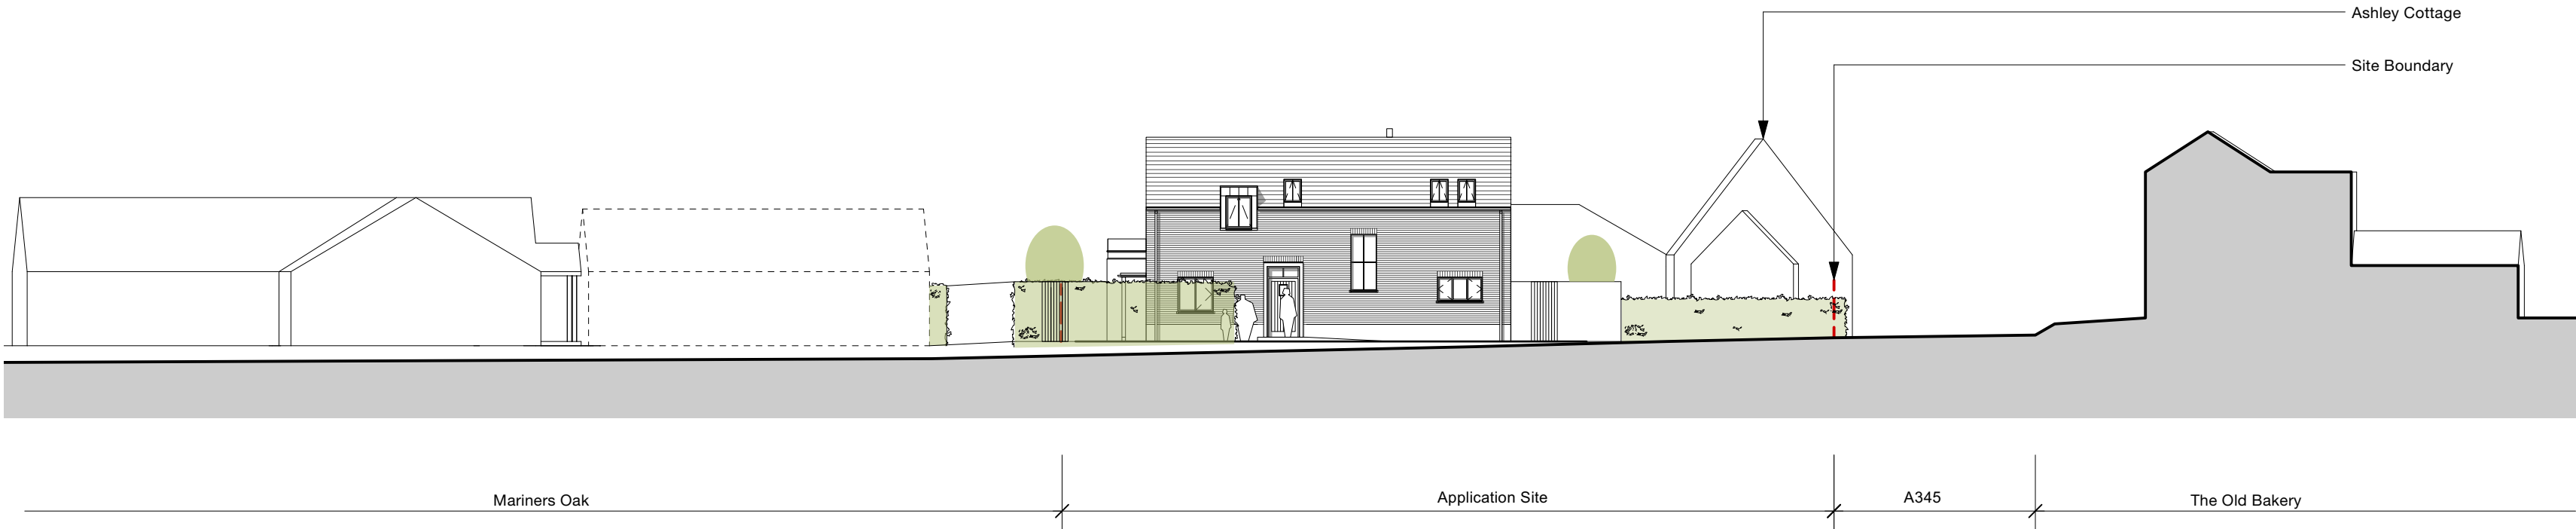

Section BB
Scale: 1:200

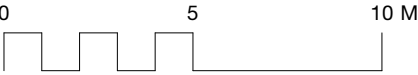

Milton Architects Ltd
Old Stables Court The Parade
Marlborough Wiltshire SN8 1NE
Telephone 01672 514354
Email mail@miltonarchitects.co.uk

Project : Astra Cottage
Oare
Replacement Dwelling
Contents: PROPOSED - Sections

Date : January 2026
Scale : 1:200
Size : ISO A2

Drawing :	2514 / 3_401	P2
-----------	--------------	----