

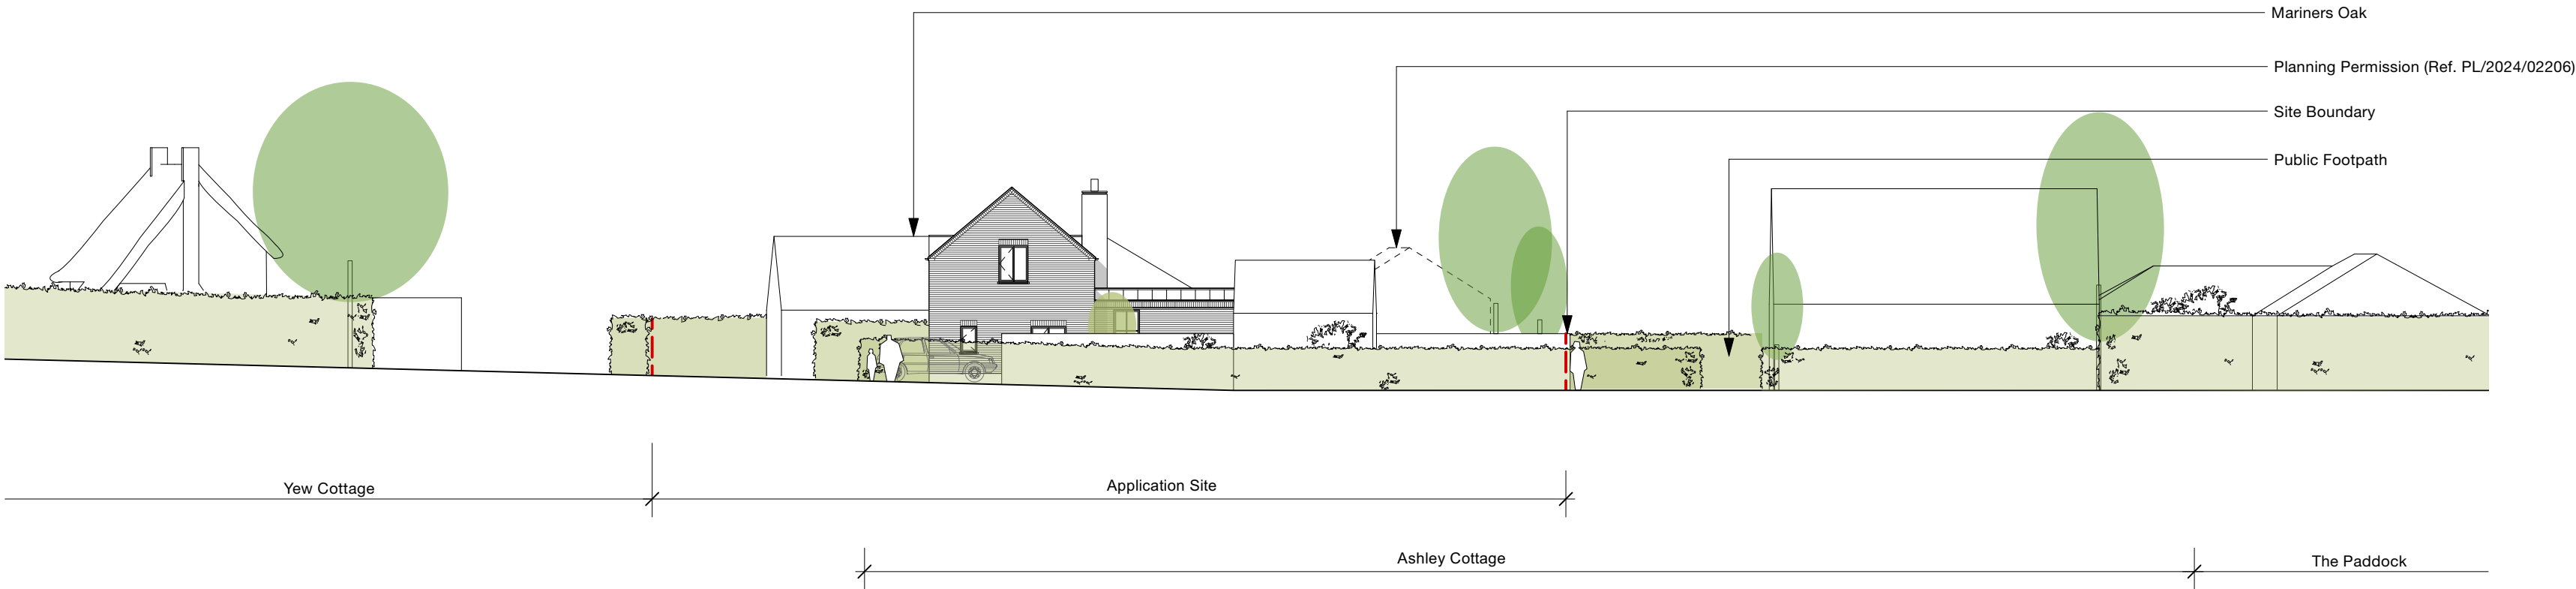


Key Plan

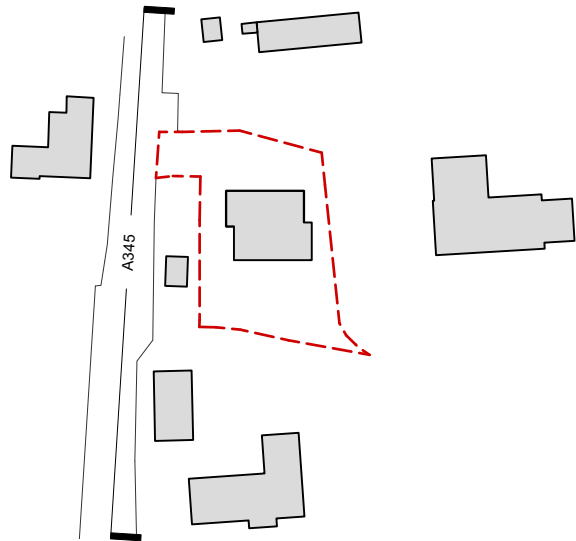

Street Elevation
Scale: 1:200

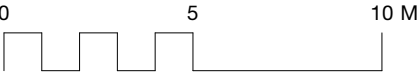

Milton Architects Ltd
Old Stables Court The Parade
Marlborough Wiltshire SN8 1NE
Telephone 01672 514354
Email mail@miltonarchitects.co.uk

Project : Astra Cottage
Oare
Replacement Dwelling
Contents: PROPOSED - Street Elevation

Date : January 2026
Scale : 1:200
Size : ISO A2

Drawing :	2514 / 3_402	P2
-----------	--------------	----