



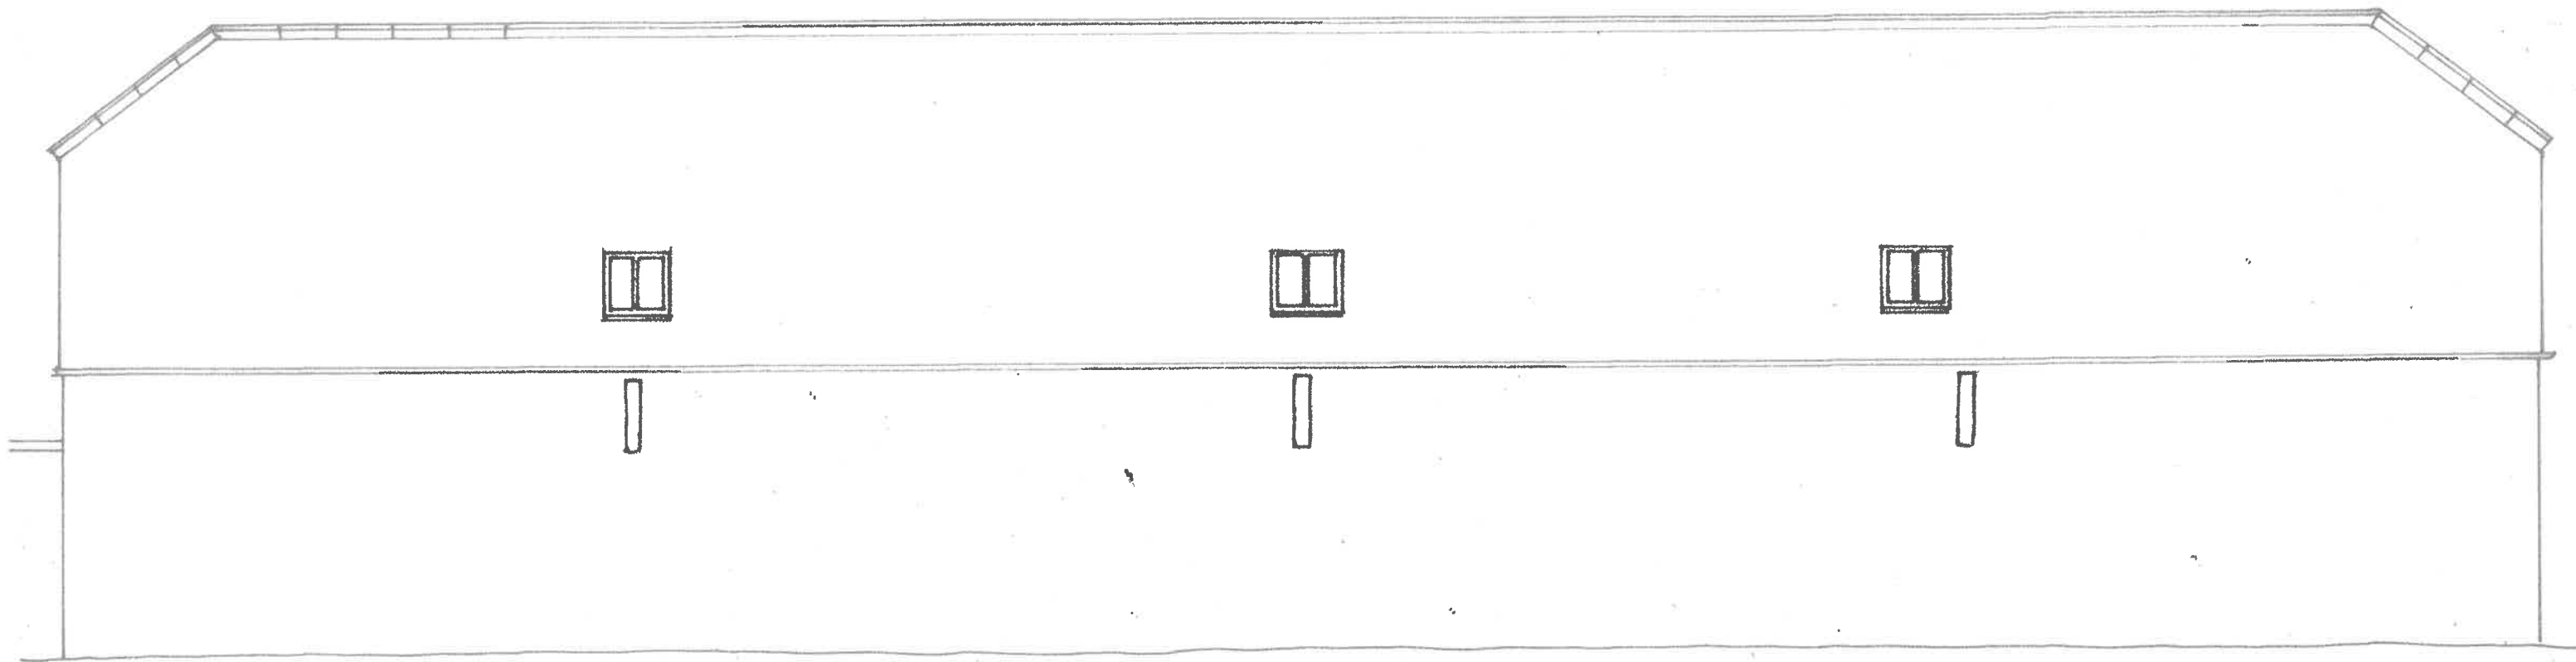

North

Re-use Clay tiles

Re-use Clay ridges

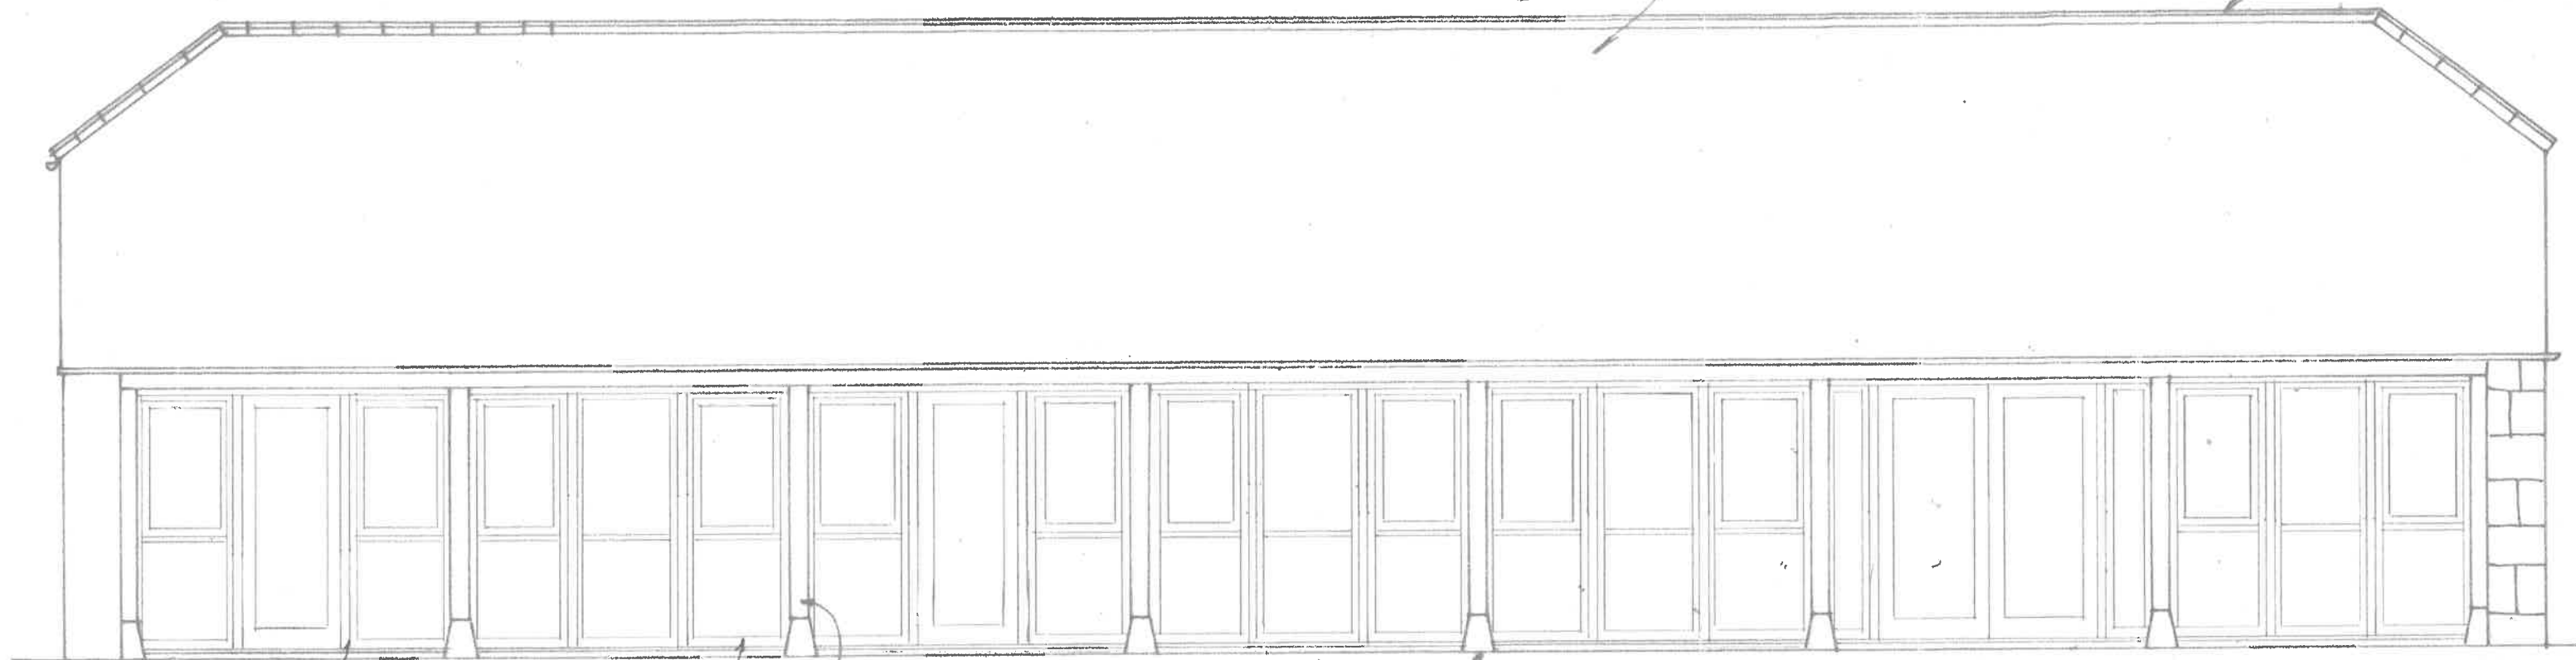

South

Timber sub frame and Mullions.
Black Aluminium double glazed units & Doors.

Replace posts to match existing where required

New Natural Stone Plinths where required.

Elevations - Cart Shed



		3 Potley Lane Corsham, Wilts SN13 9RY 01225811057
Project: Showell Farm Chippenham SN15 2NU		
Drawing: Cart Shed Elevations North & South Proposed		
Scale: 1:50	Drawing No: 2643/12	Date: 21/02/25
Drawn: [Signature]		