


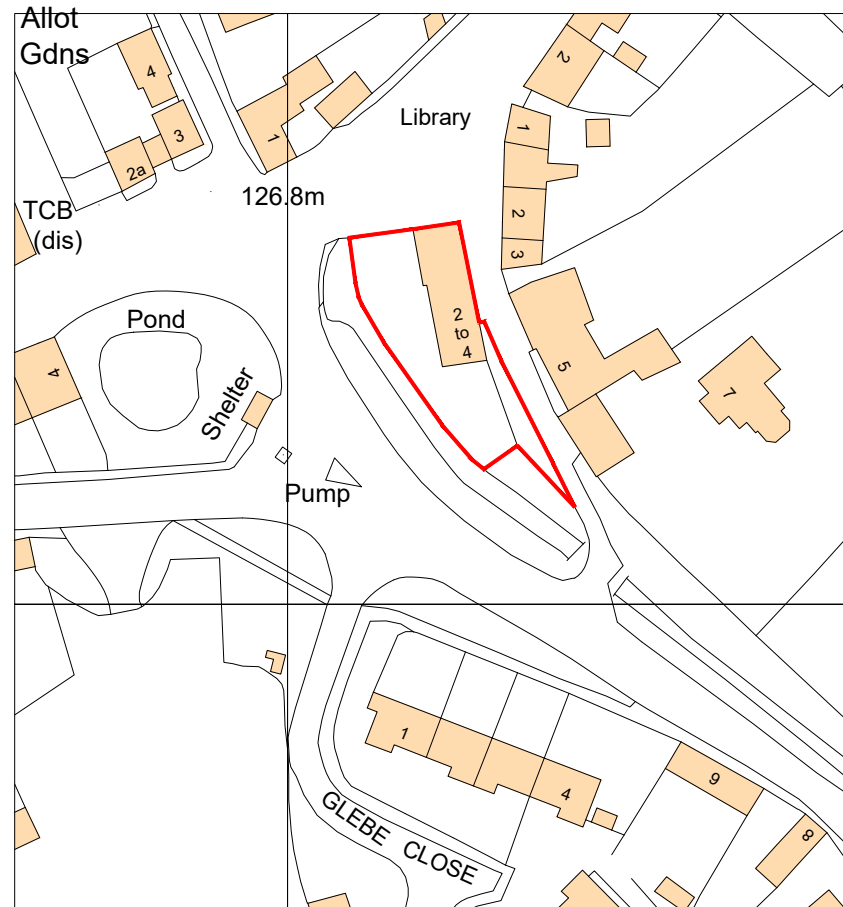

Ordnance Survey, (c) Crown Copyright 2025. All rights reserved. Licence number 100022432

SITE LOCATION PLAN



SCALE 1:1250

NORTH



BLOCK PLAN

SCALE 1:500

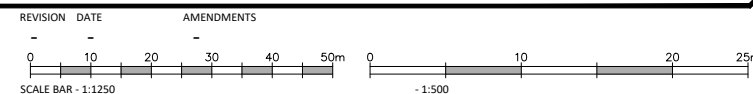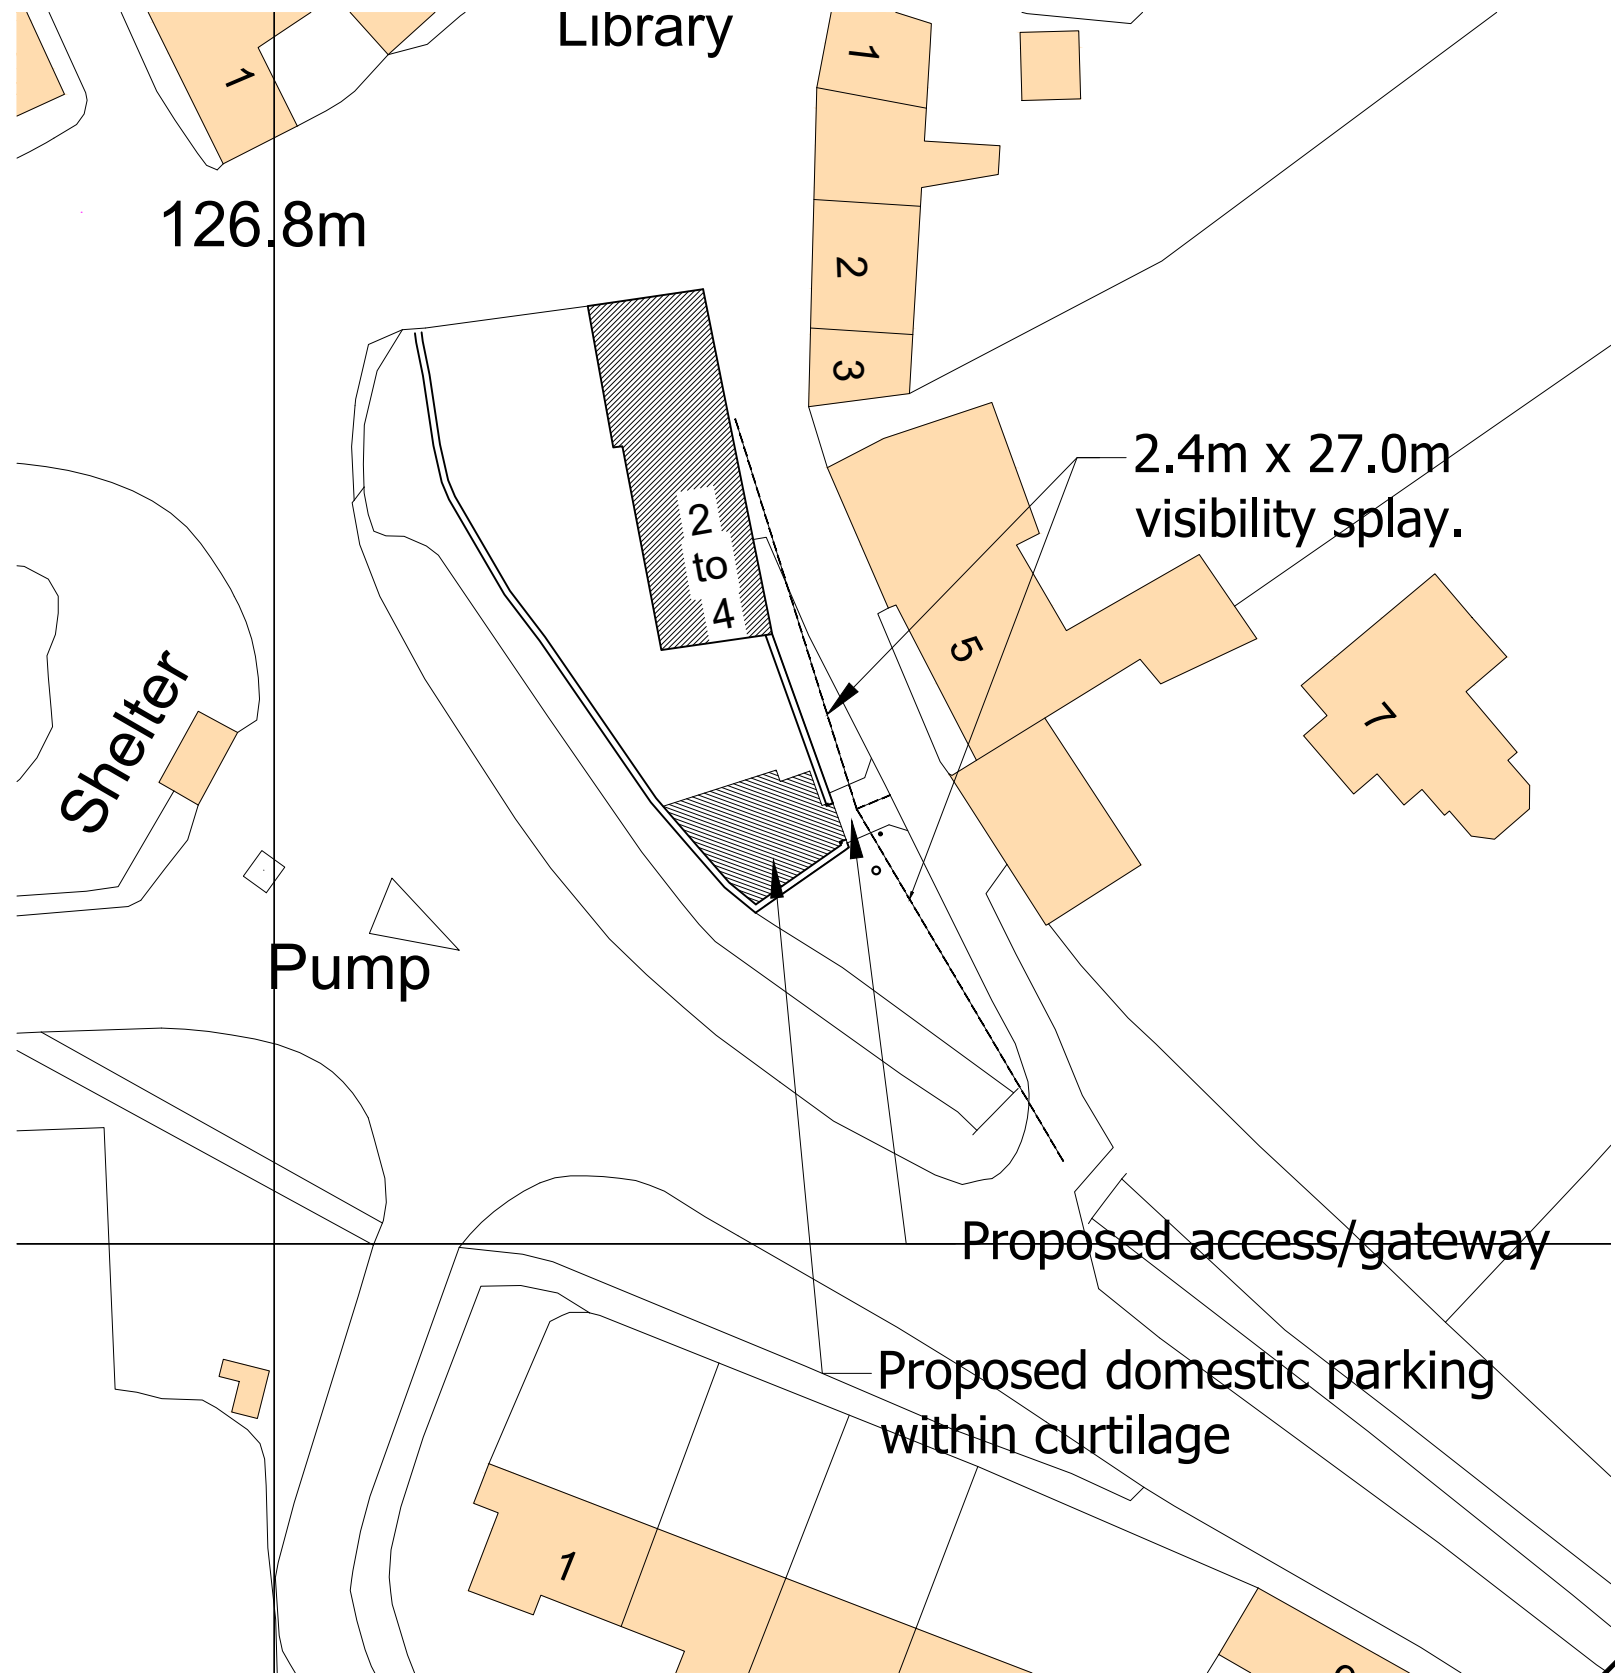

Ivy House, 2-4 South Street, Aldbourne. SN8 2DW

ALL FIGURED DIMENSIONS ARE TO BE TAKEN IN PREFERENCE TO SCALED DIMENSIONS AND ANY INACCURACIES ARE TO BE REPORTED TO THE ARCHITECT. DIMENSIONS TO BE CHECKED ON SITE BEFORE ANY WORK IS PUT IN HAND OR PREFABRICATED. COPYRIGHT OF THIS DRAWING IS RETAINED BY THE ARCHITECT AND IT MUST NOT BE REPRODUCED WITHOUT THEIR WRITTEN CONSENT.

SITE LOCATION & BLOCK PLAN
MATHEWSON WATERS ARCHITECTS
1:1250/ 1:500 @ A3
The Old Surgery
Crowle Road · Lambourn
Berkshire · RG17 8NR
enquiries@mw-architects.co.uk
01488 73131
www.mw-architects.co.uk
RIBA #
Chartered Practice
© MATHEWSON WATERS ARCHITECTS LTD
25074-100-A