




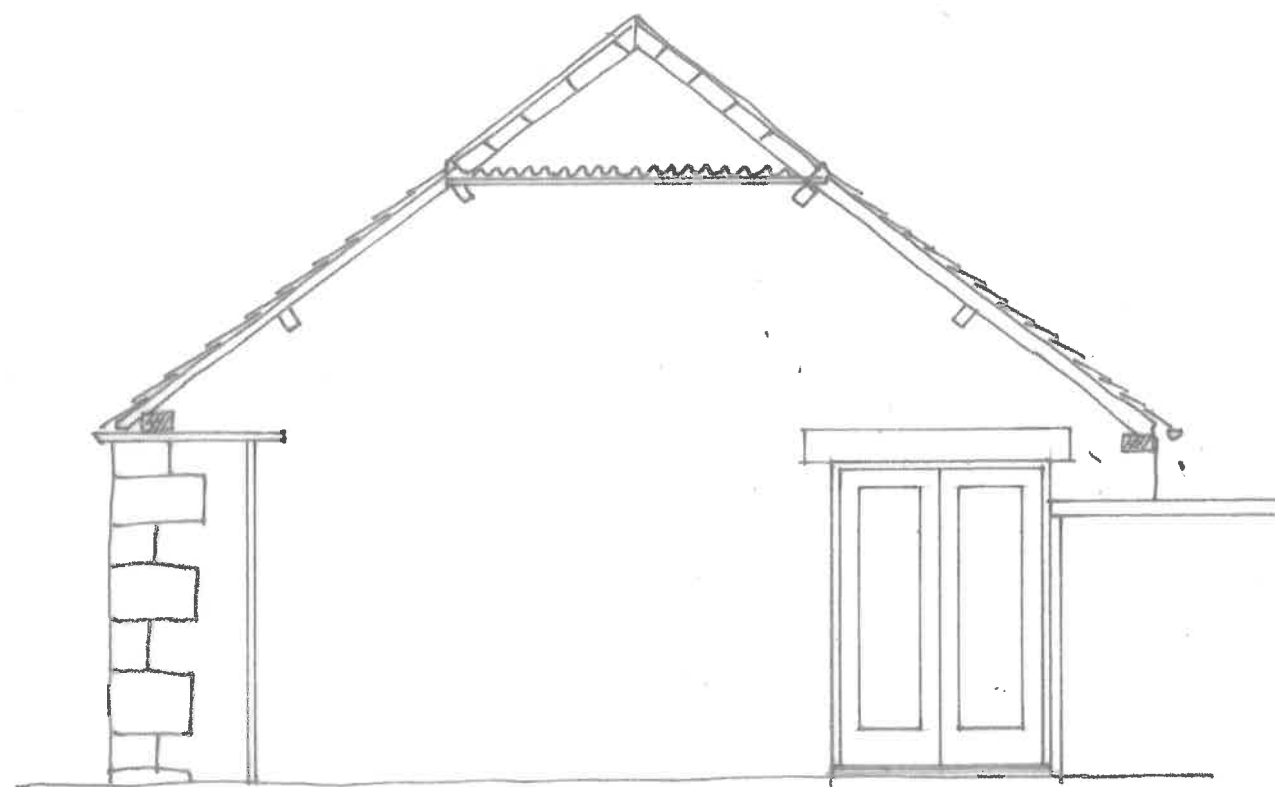


East

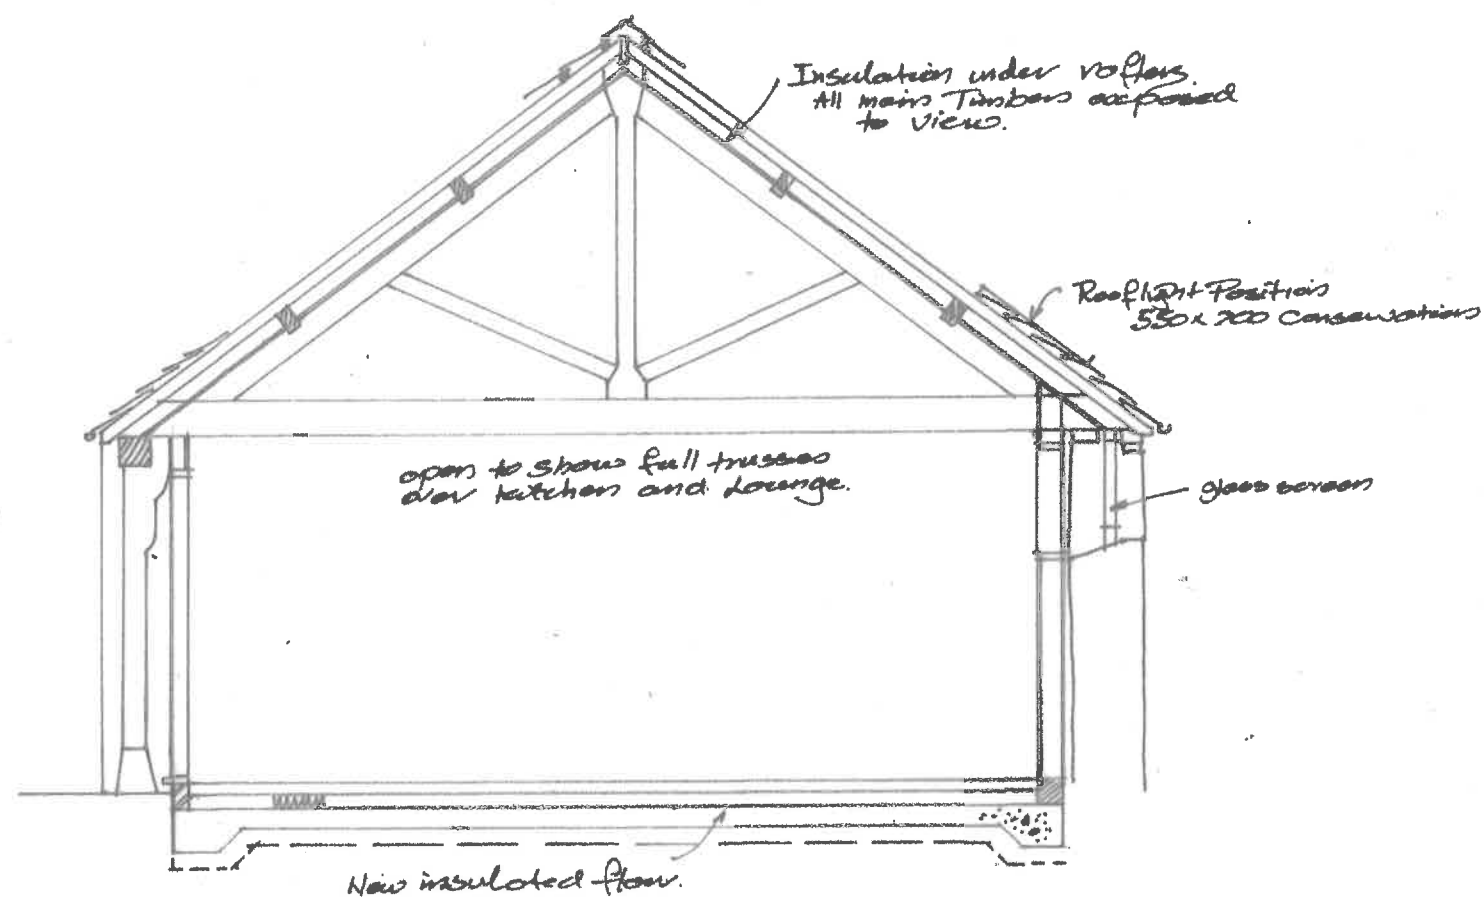

Section B-B

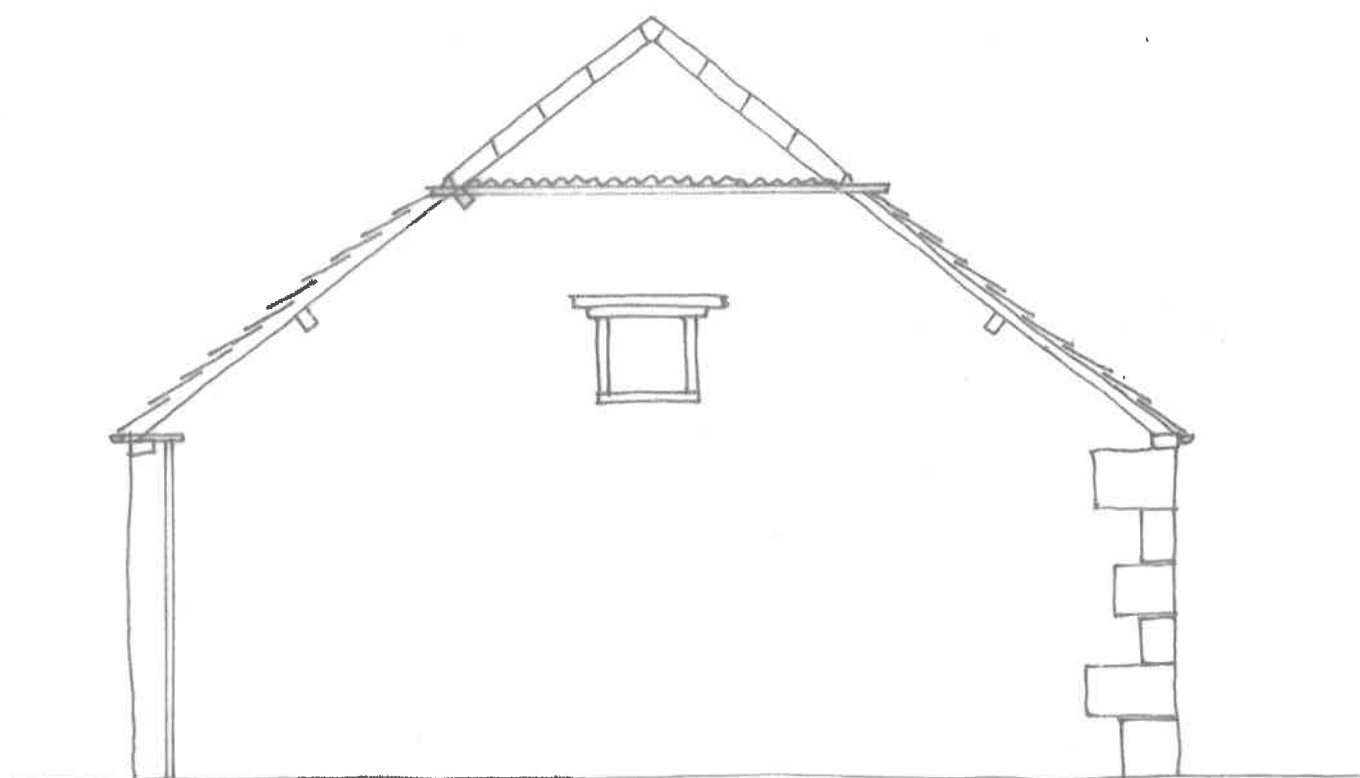

West

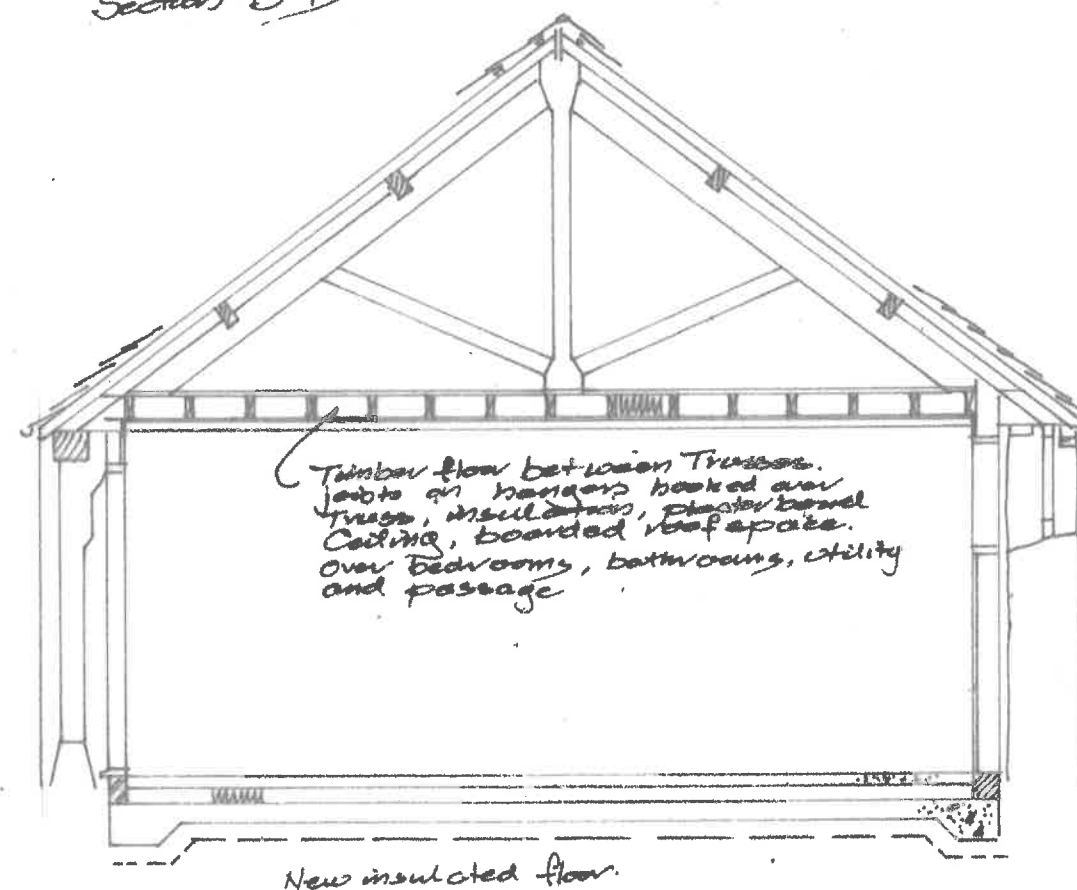

Section C-C



 3 Potley Lane Corsham, Wilts SN13 9RY 01225811057	
Project Showell Farm Chippenham SN13 2NU	
Drawing Elevations East & West Sections B & C Proposed	
Scale 1:50	Drawing No 2643/11
Date Oct 2025	Drawn Chris Hyde