




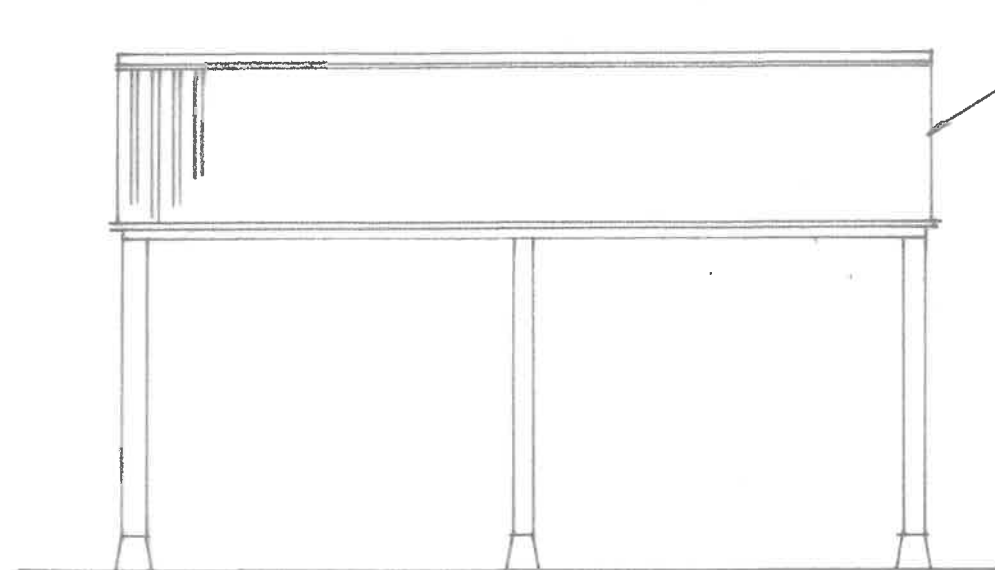


Front - South

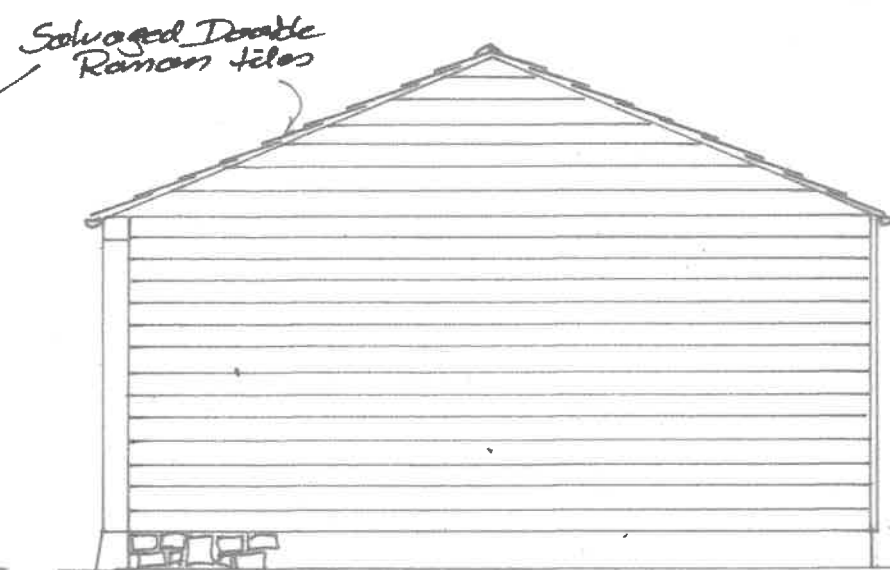


Side - East

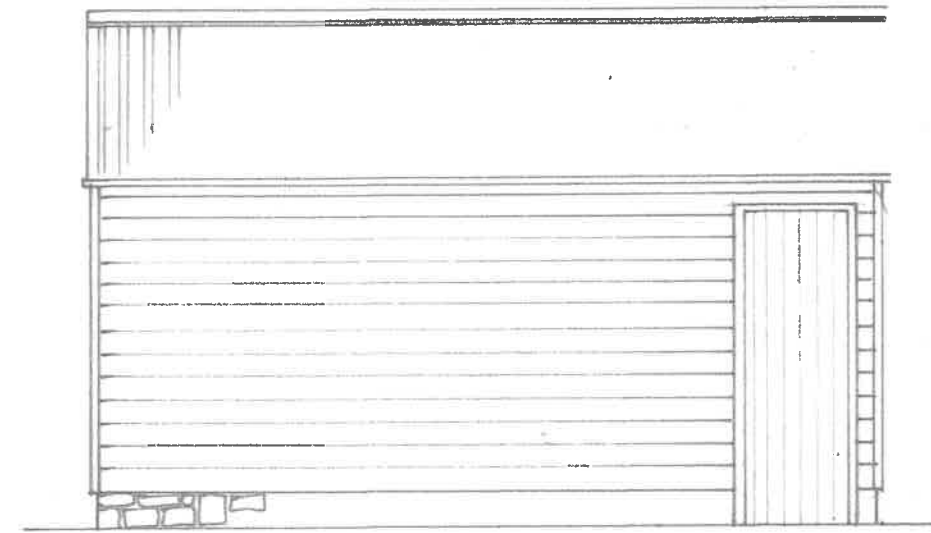

Rear - North

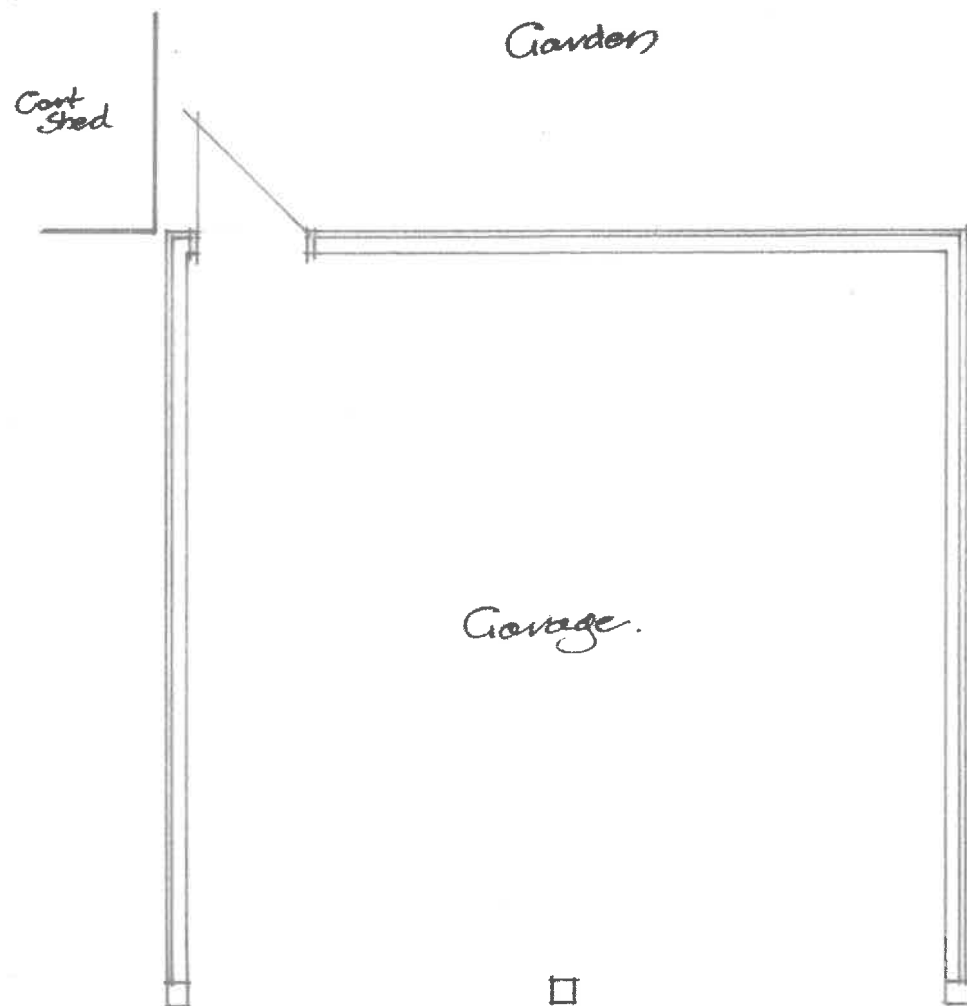

Plan 1:50

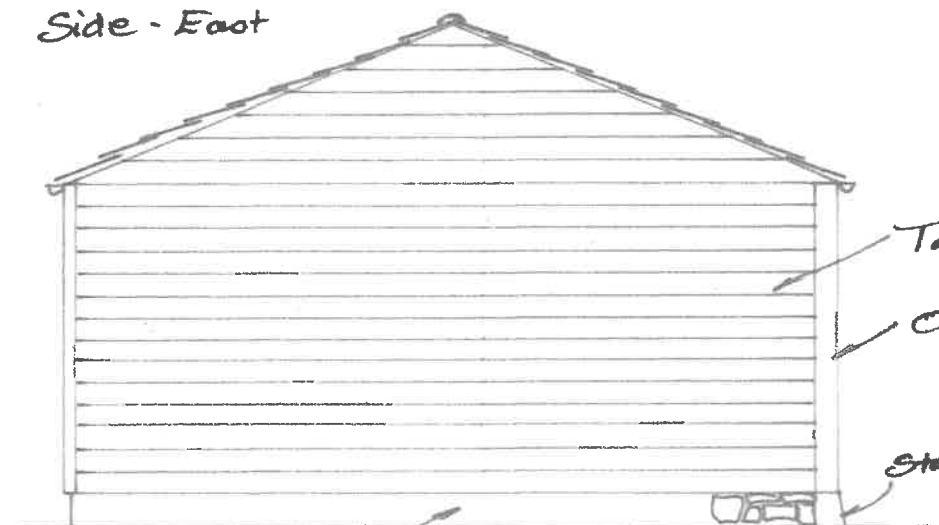

Side - West

Elevations 1:50

Natural Stone Plinth wall


 3 Potley Lane
 Corsham, Wilts
 SN13 9RY
 01225811057

Project Showell Farm
 Chippenham
 SN15 2ND

Drawing
 Garage
 Proposed

Scale 1:50
 Date Nov 2005

Drawing No 2643/14
 Chris Hyde

