




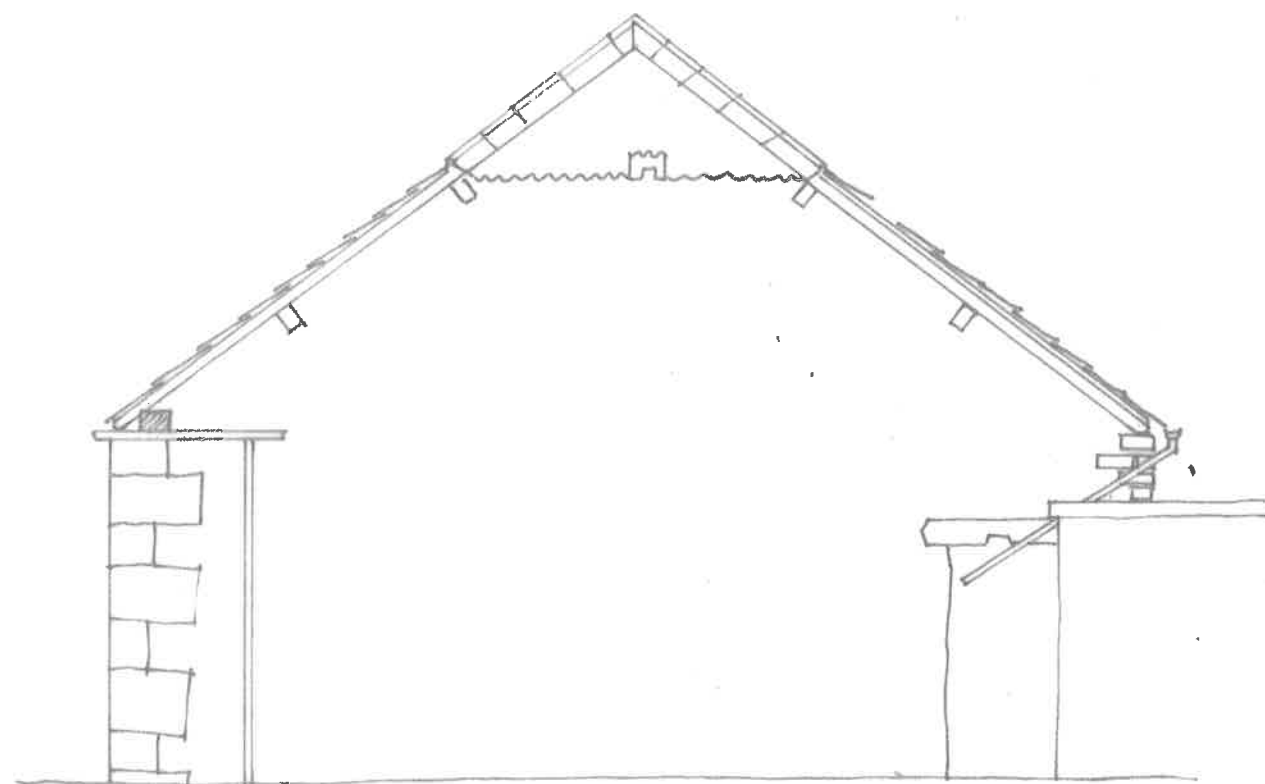

East

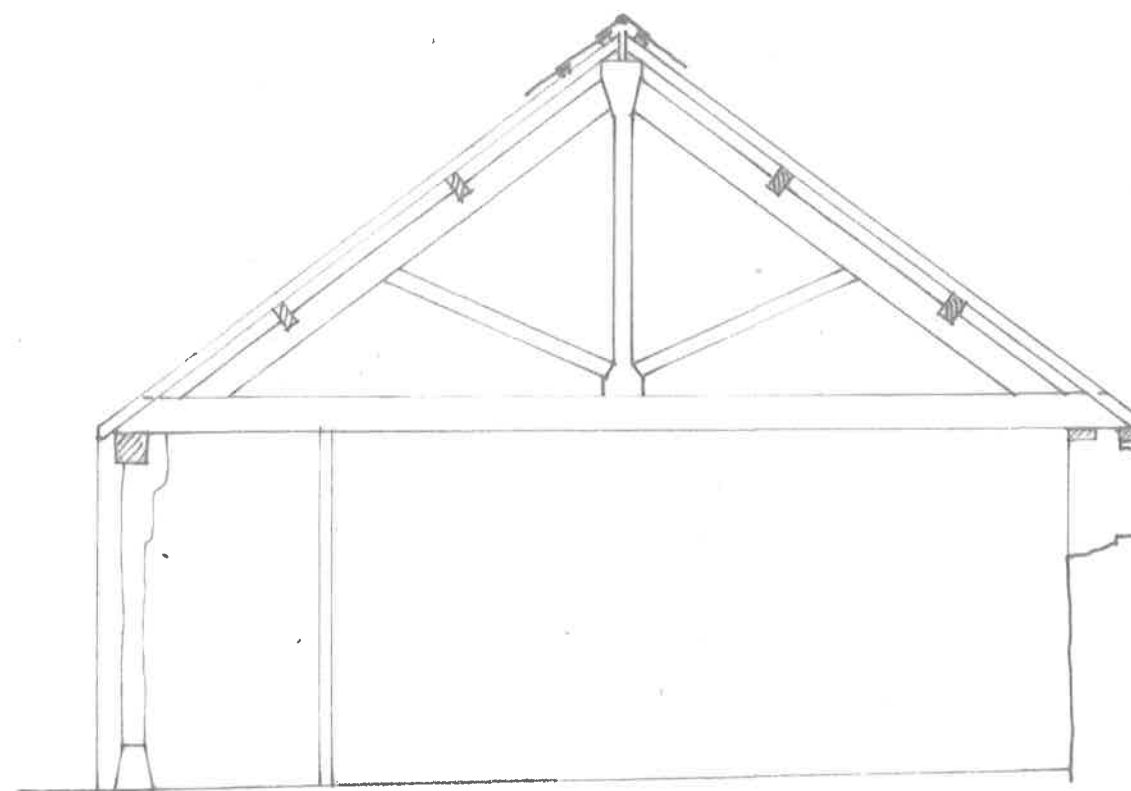

Section at B-B

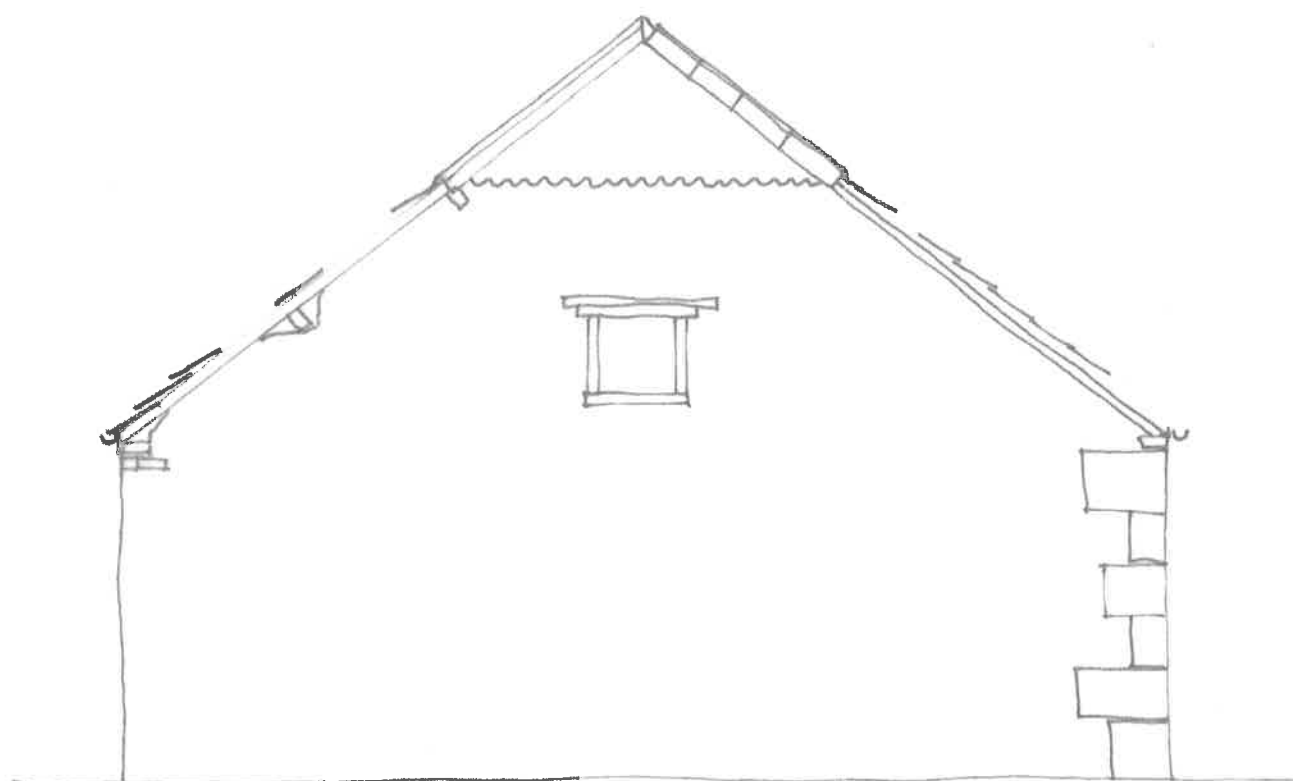

West

Elevations - Cart Shed



		3 Potley Lane Corsham, Wilts SN13 9RY 01225811057
Project Showell Farm Chippenham SN15 2NU		
Drawing Existing Elevations West & East Section B-B		
Scale 1:50 Date Aug 25	Drawing No 2643/5 Drawn Chris Hyde	