




NORTH EAST

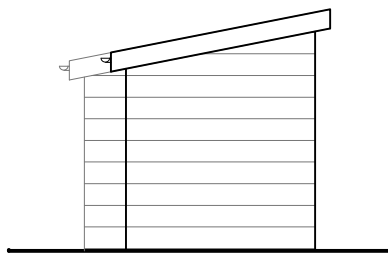

NORTH WEST


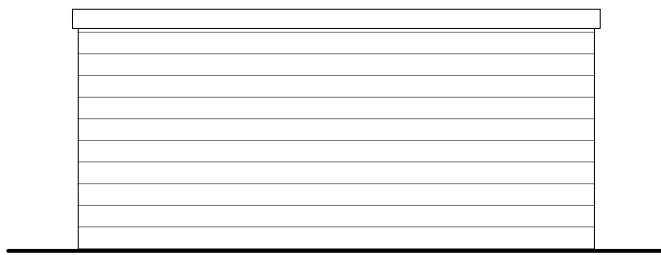


SOUTH WEST


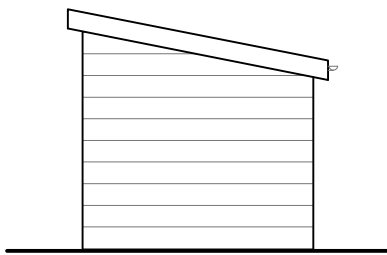


SOUTH EAST




ELEVATIONS 1:100

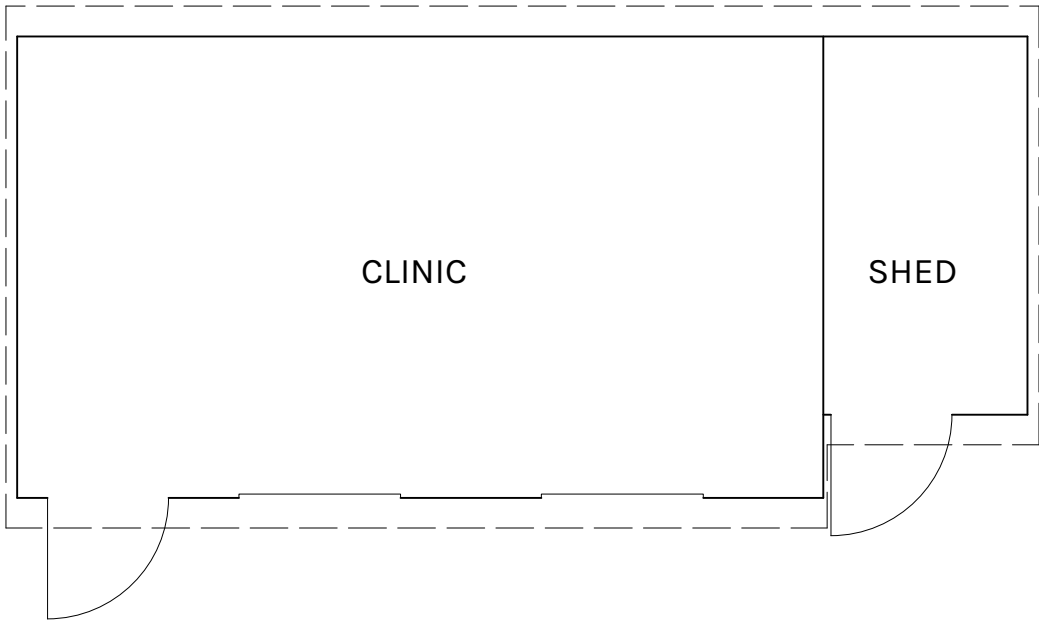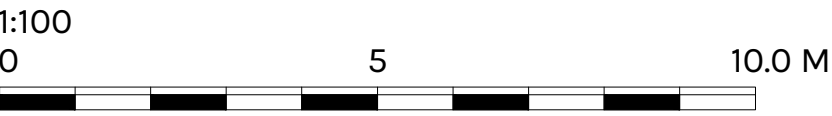


PLAN 1:50

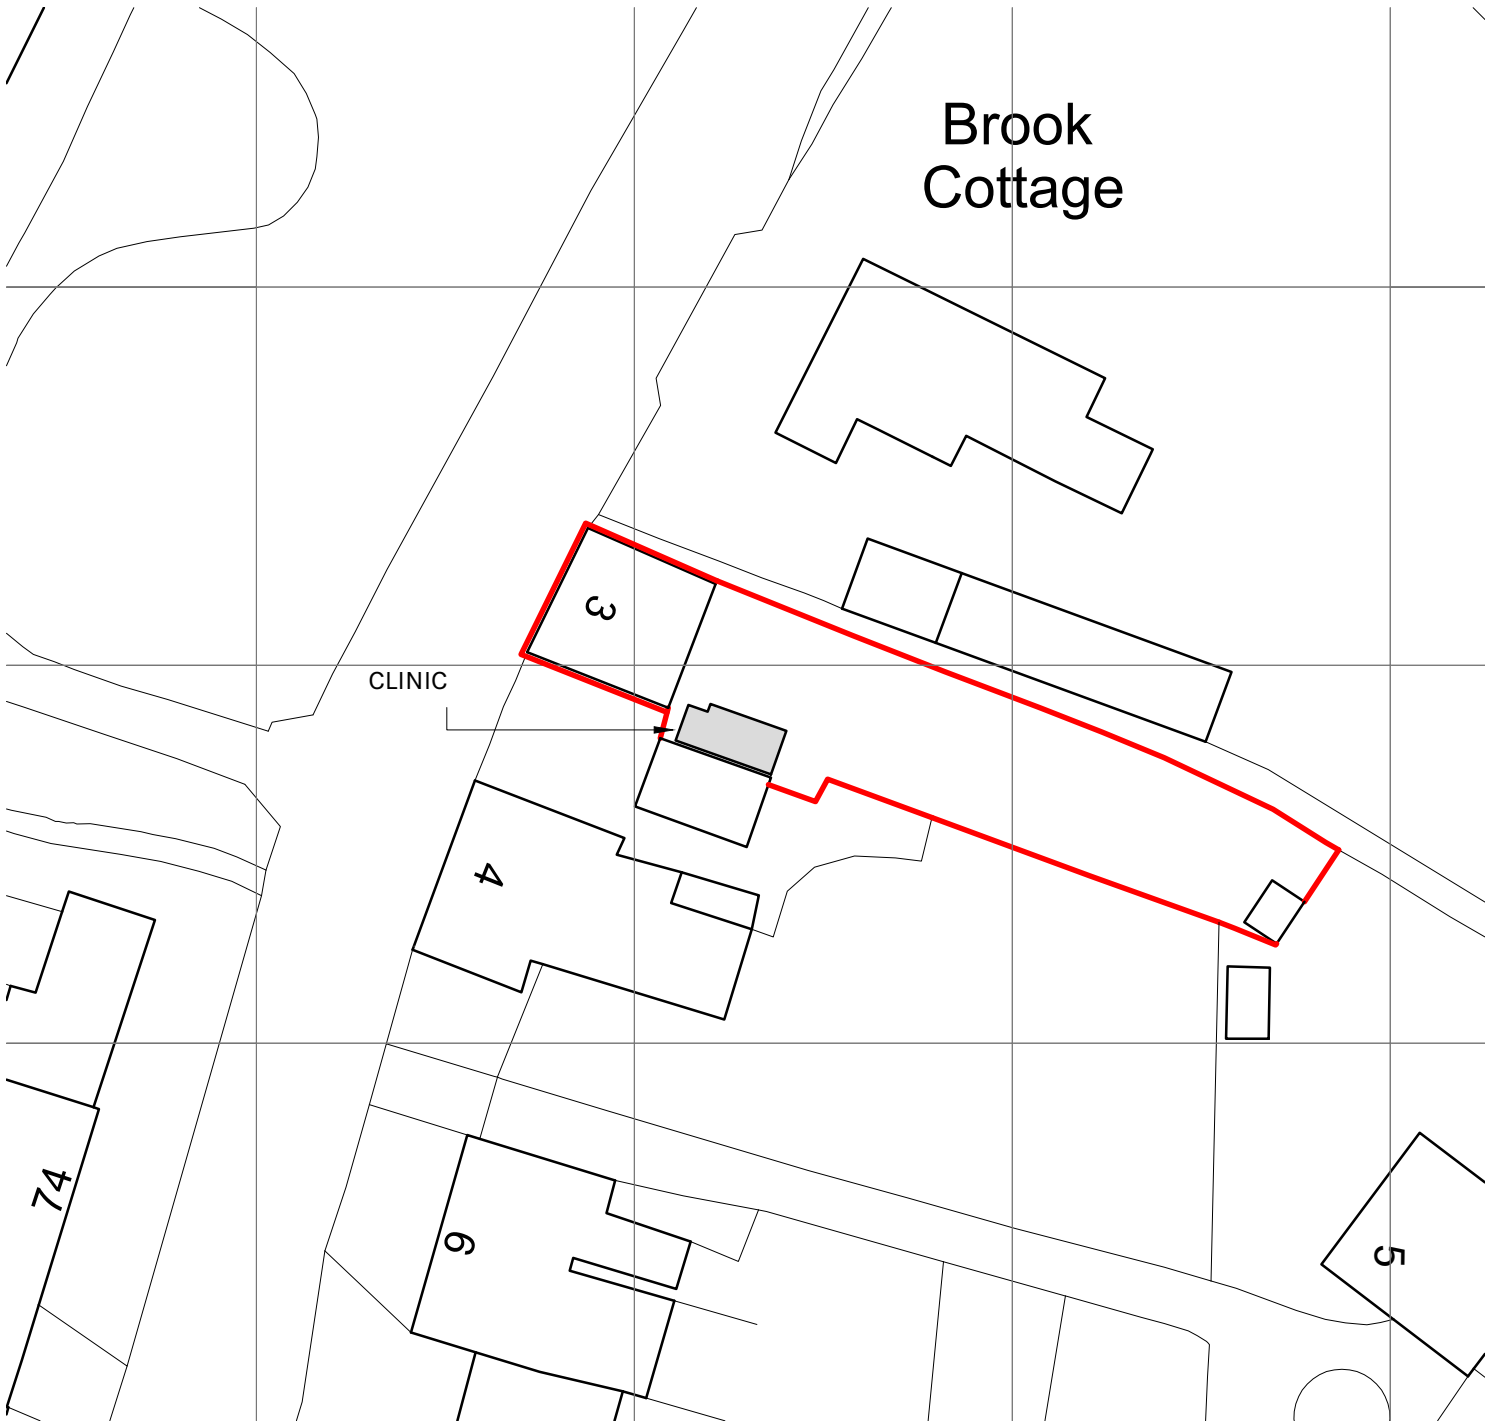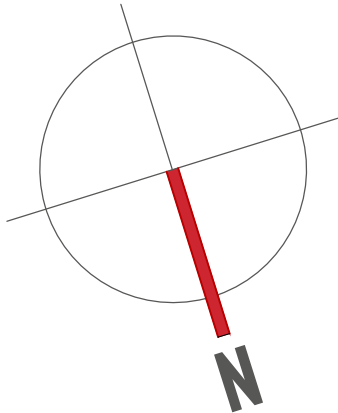

BLOCK PLAN 1:500

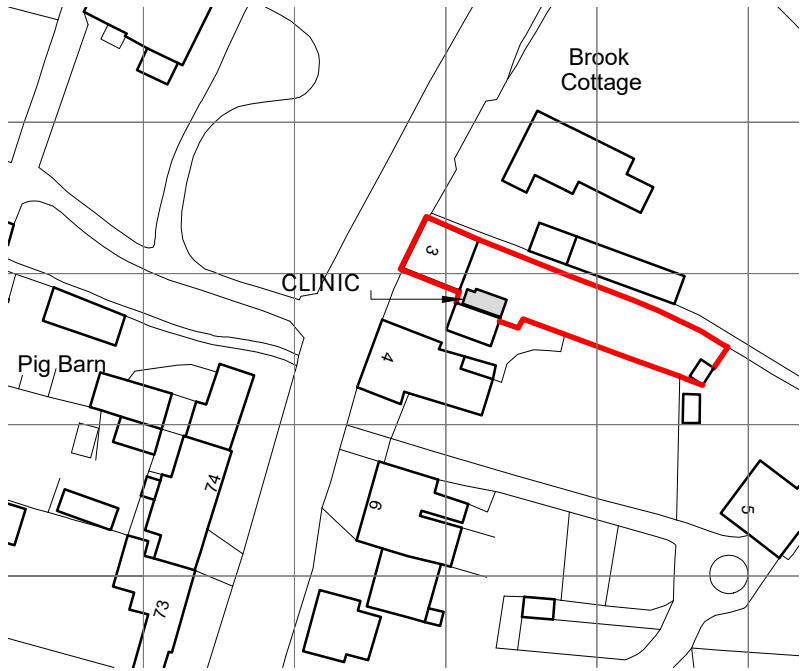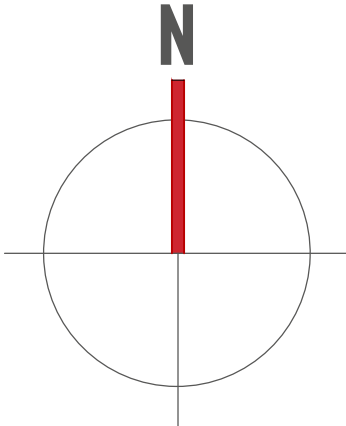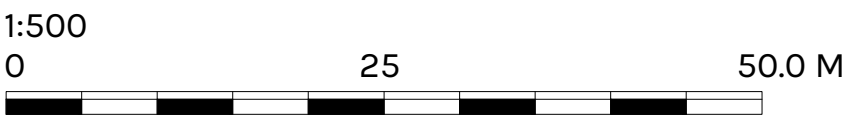

LOCATION PLAN 1:1250

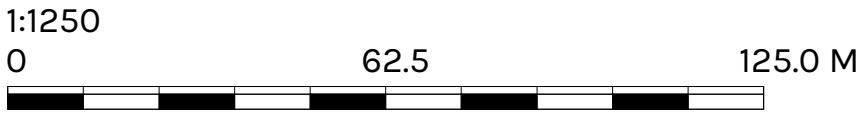

**CRICKMAY
STARK
ARCHITECTS**

57 High West Street
Dorchester
Dorset
DT1 1UT
T 01305 262636
E info@crickmaystark.co.uk
www.crickmaystark.co.uk

THE COTTAGE CLINIC
SEMINGTON
WILTSHIRE
for DARYN LEWIS

SURVEY
LOCATION AND BLOCK PLAN

SCALE 1:50, 1:100, 1:500 & 1:1250 @ A1
DATE December 2025
DRAWN J Skelsey

25/97/S1