



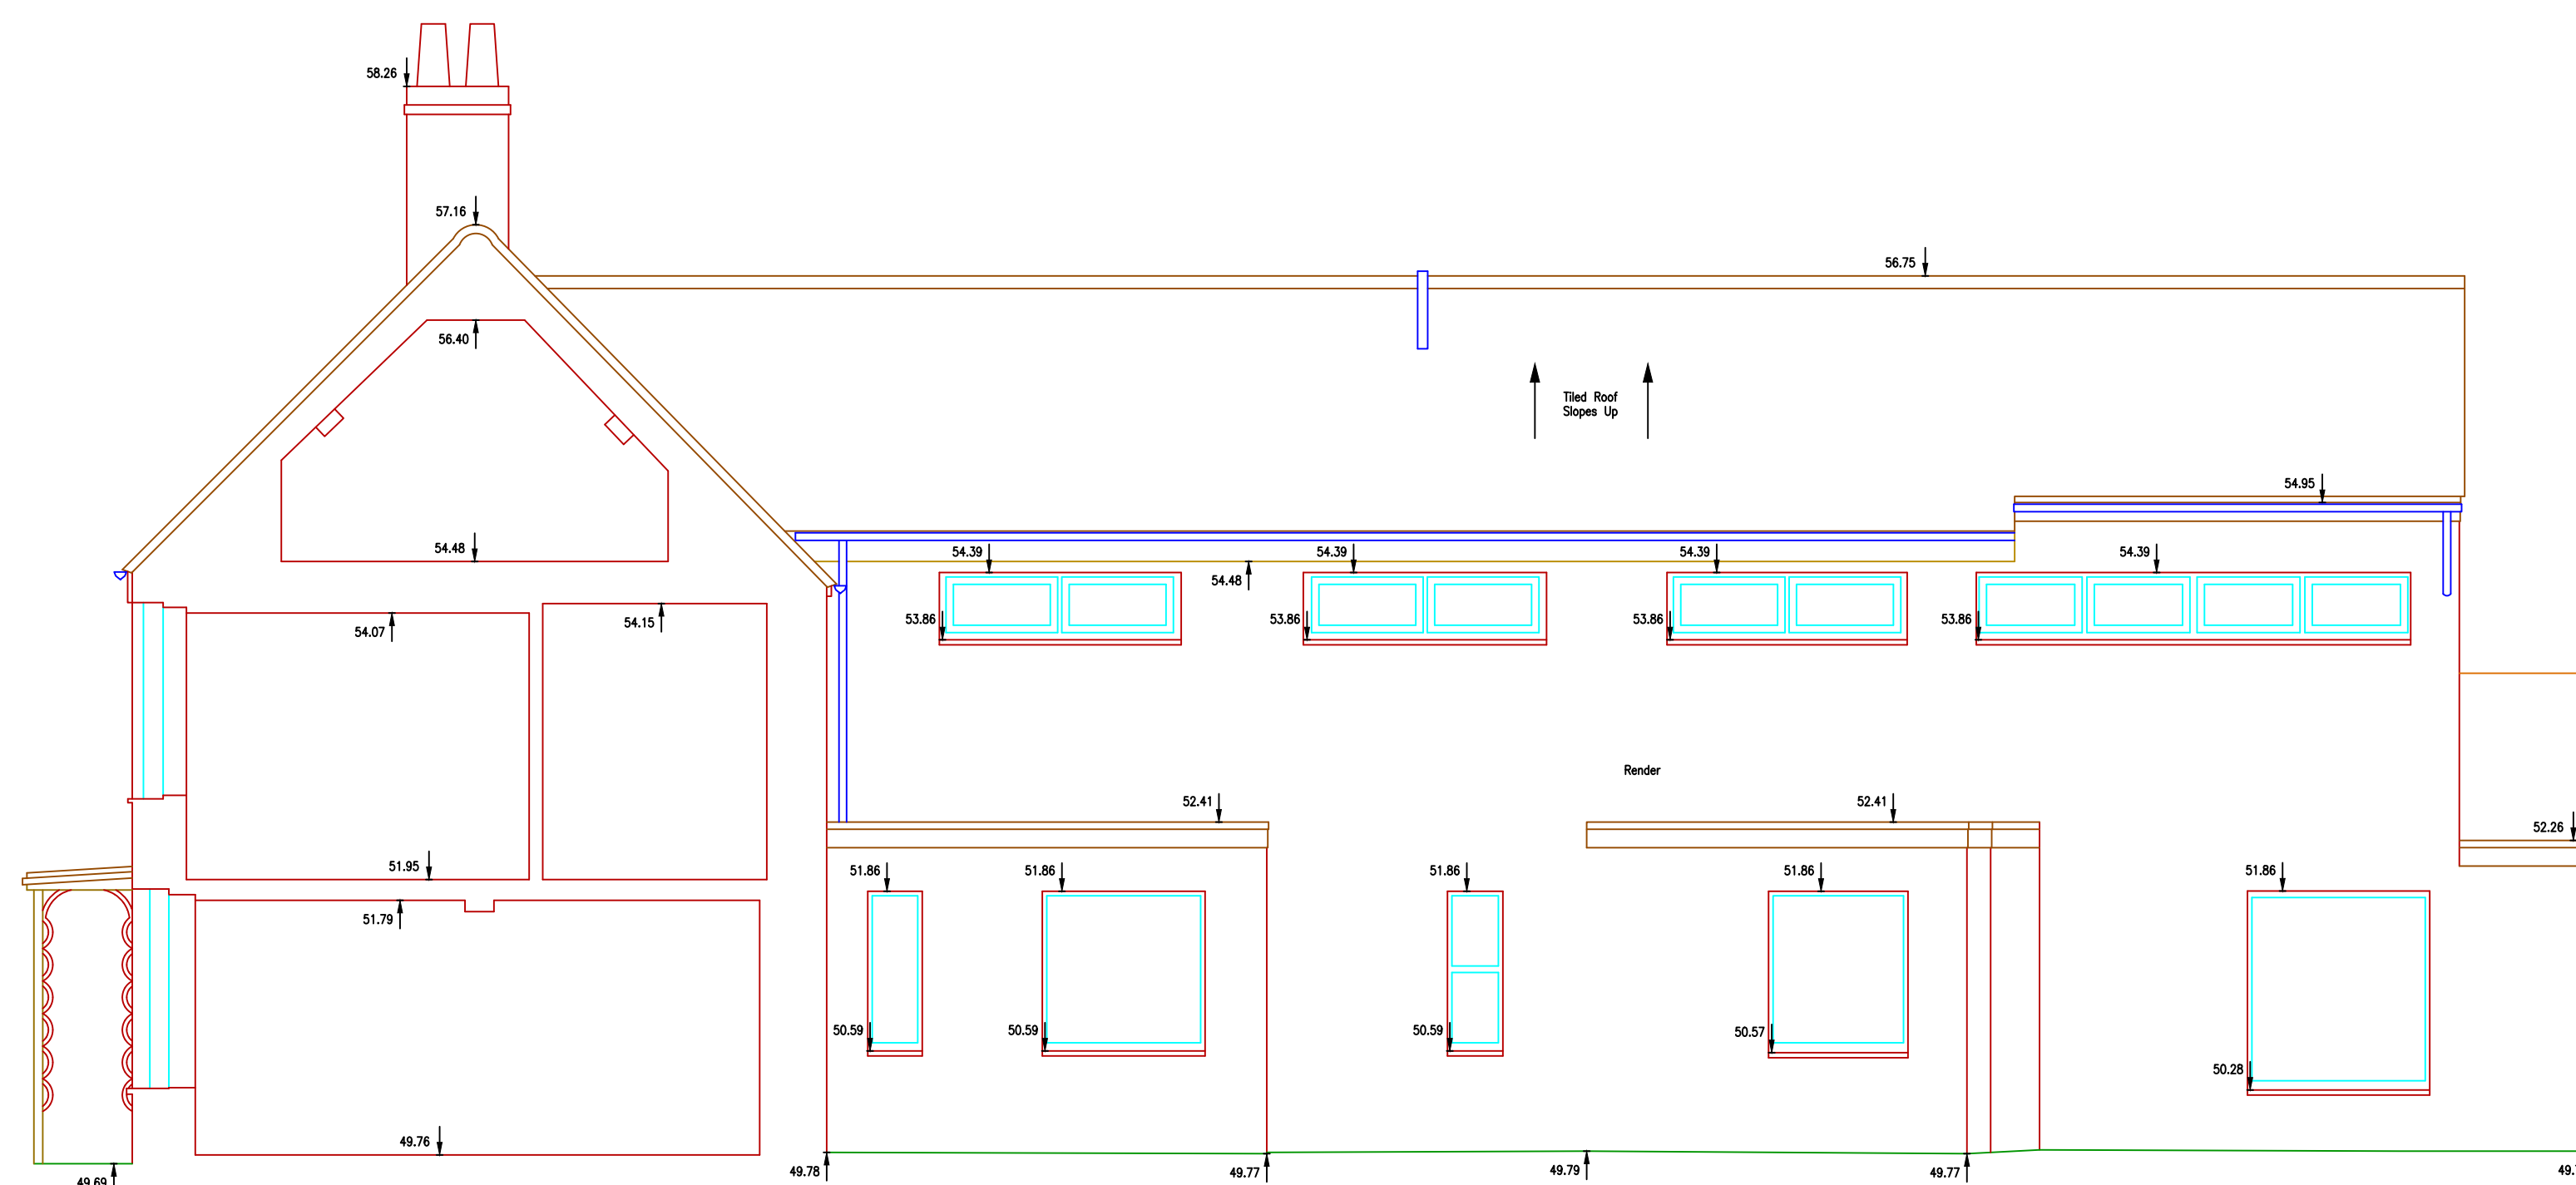

ELEVATION 4

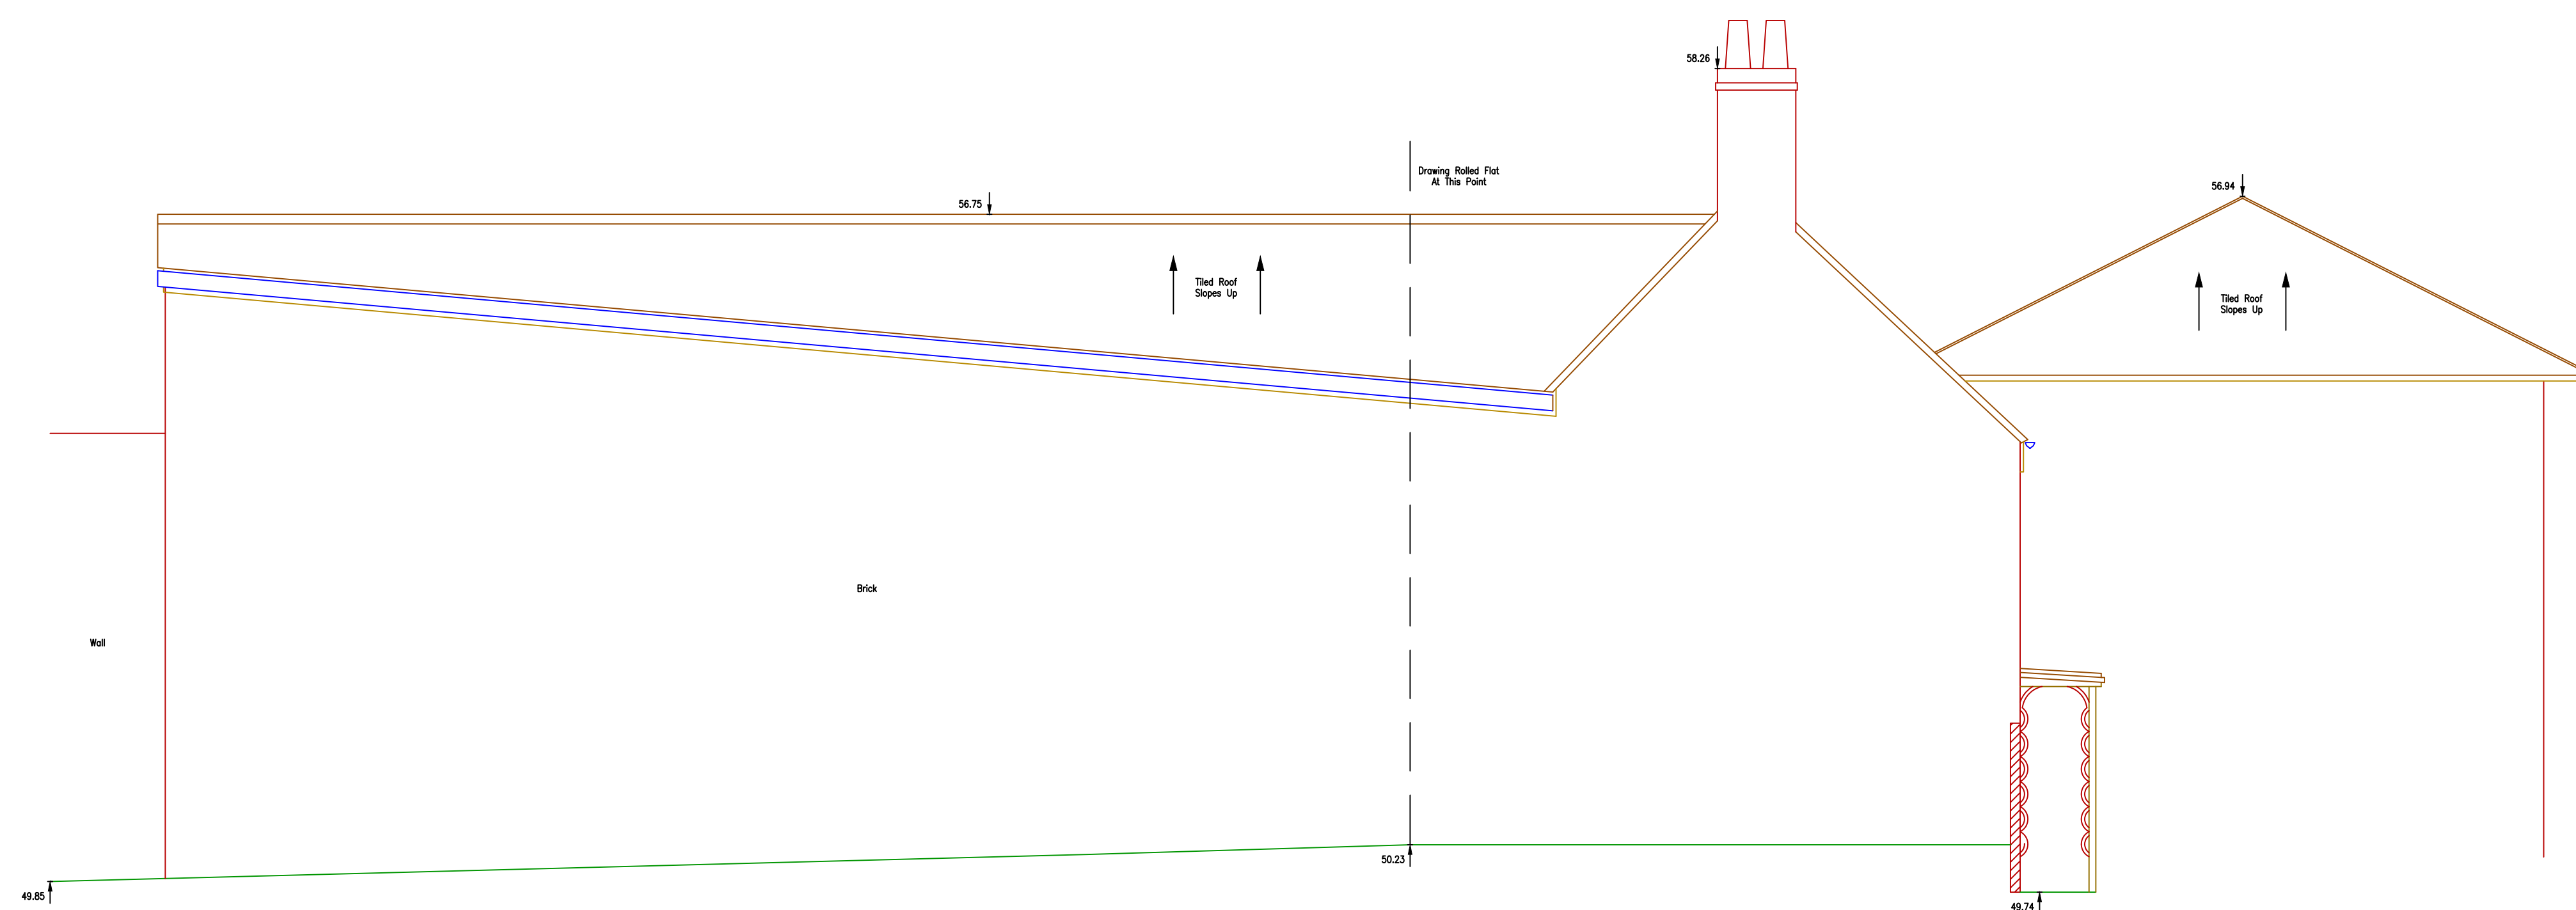

ELEVATION 5



53 Blounts Court, Potterne, Devizes,
Wiltshire, SN10 5QD
rjmsurveys@icloud.com
www.rjmsurveys.com

CAD Drawing Name:
24591_6_Elevations.dwg

Drawing Title :
Elevations

Client:	Date
James & Samantha Irvine	June 2024

	Scale A1 @ 1:50
--	--------------------

Drawn by: RC	Checked by: RC	Project Code: 24591	Revision: ---
-----------------	-------------------	------------------------	------------------

Grid Orientation: N.A.	Site Level Datum Local. STN 1 - 50.000
---------------------------	---

All dimensions are to be checked on site where applicable. This drawing must not be scaled, and only written dimensions should be respected.

