




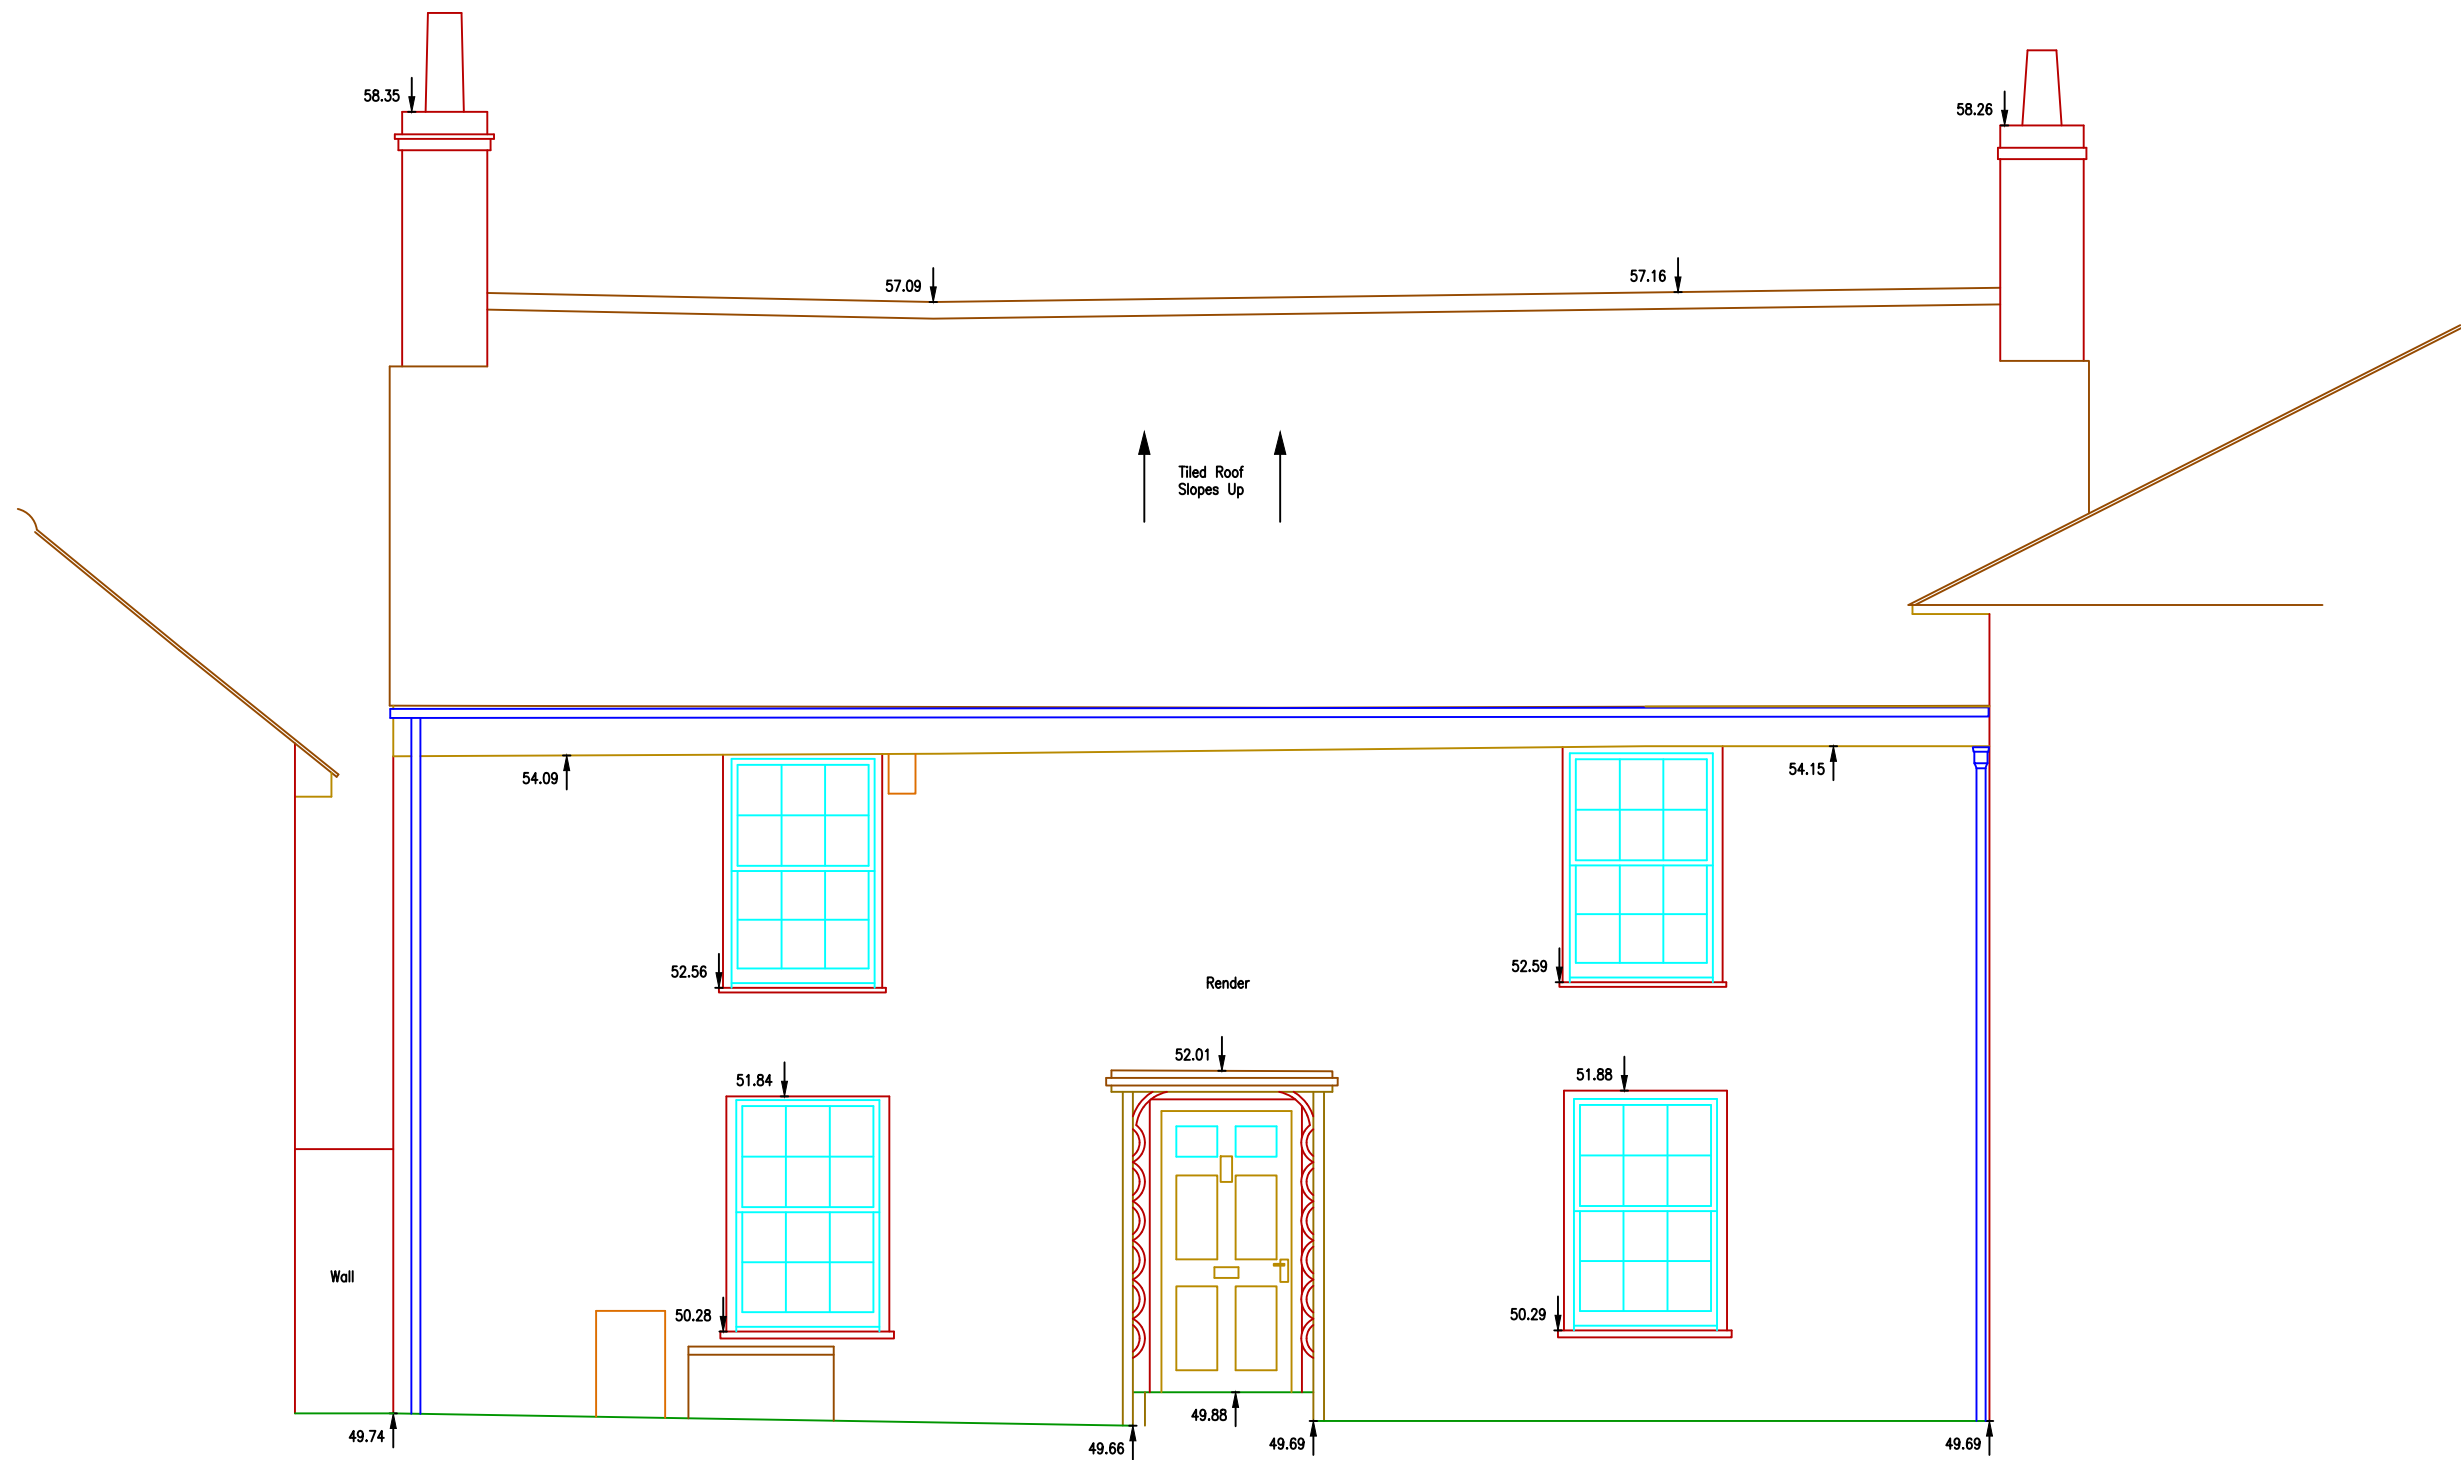


ELEVATION 1

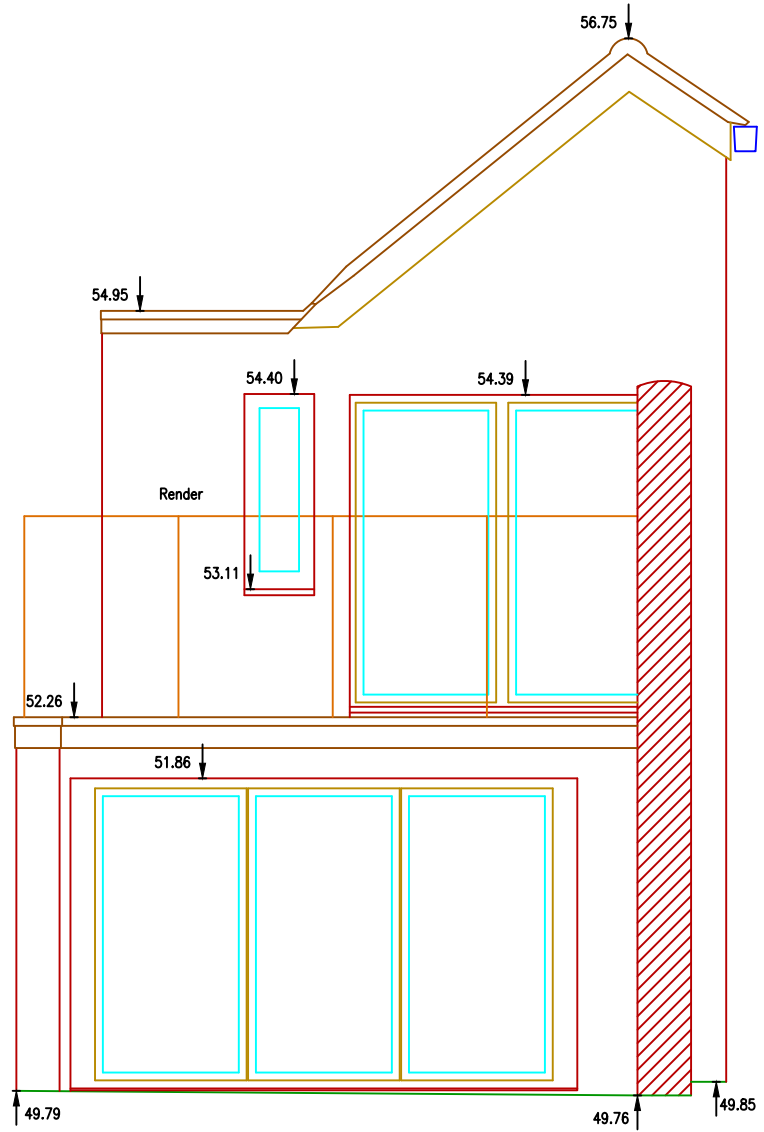


ELEVATION 2

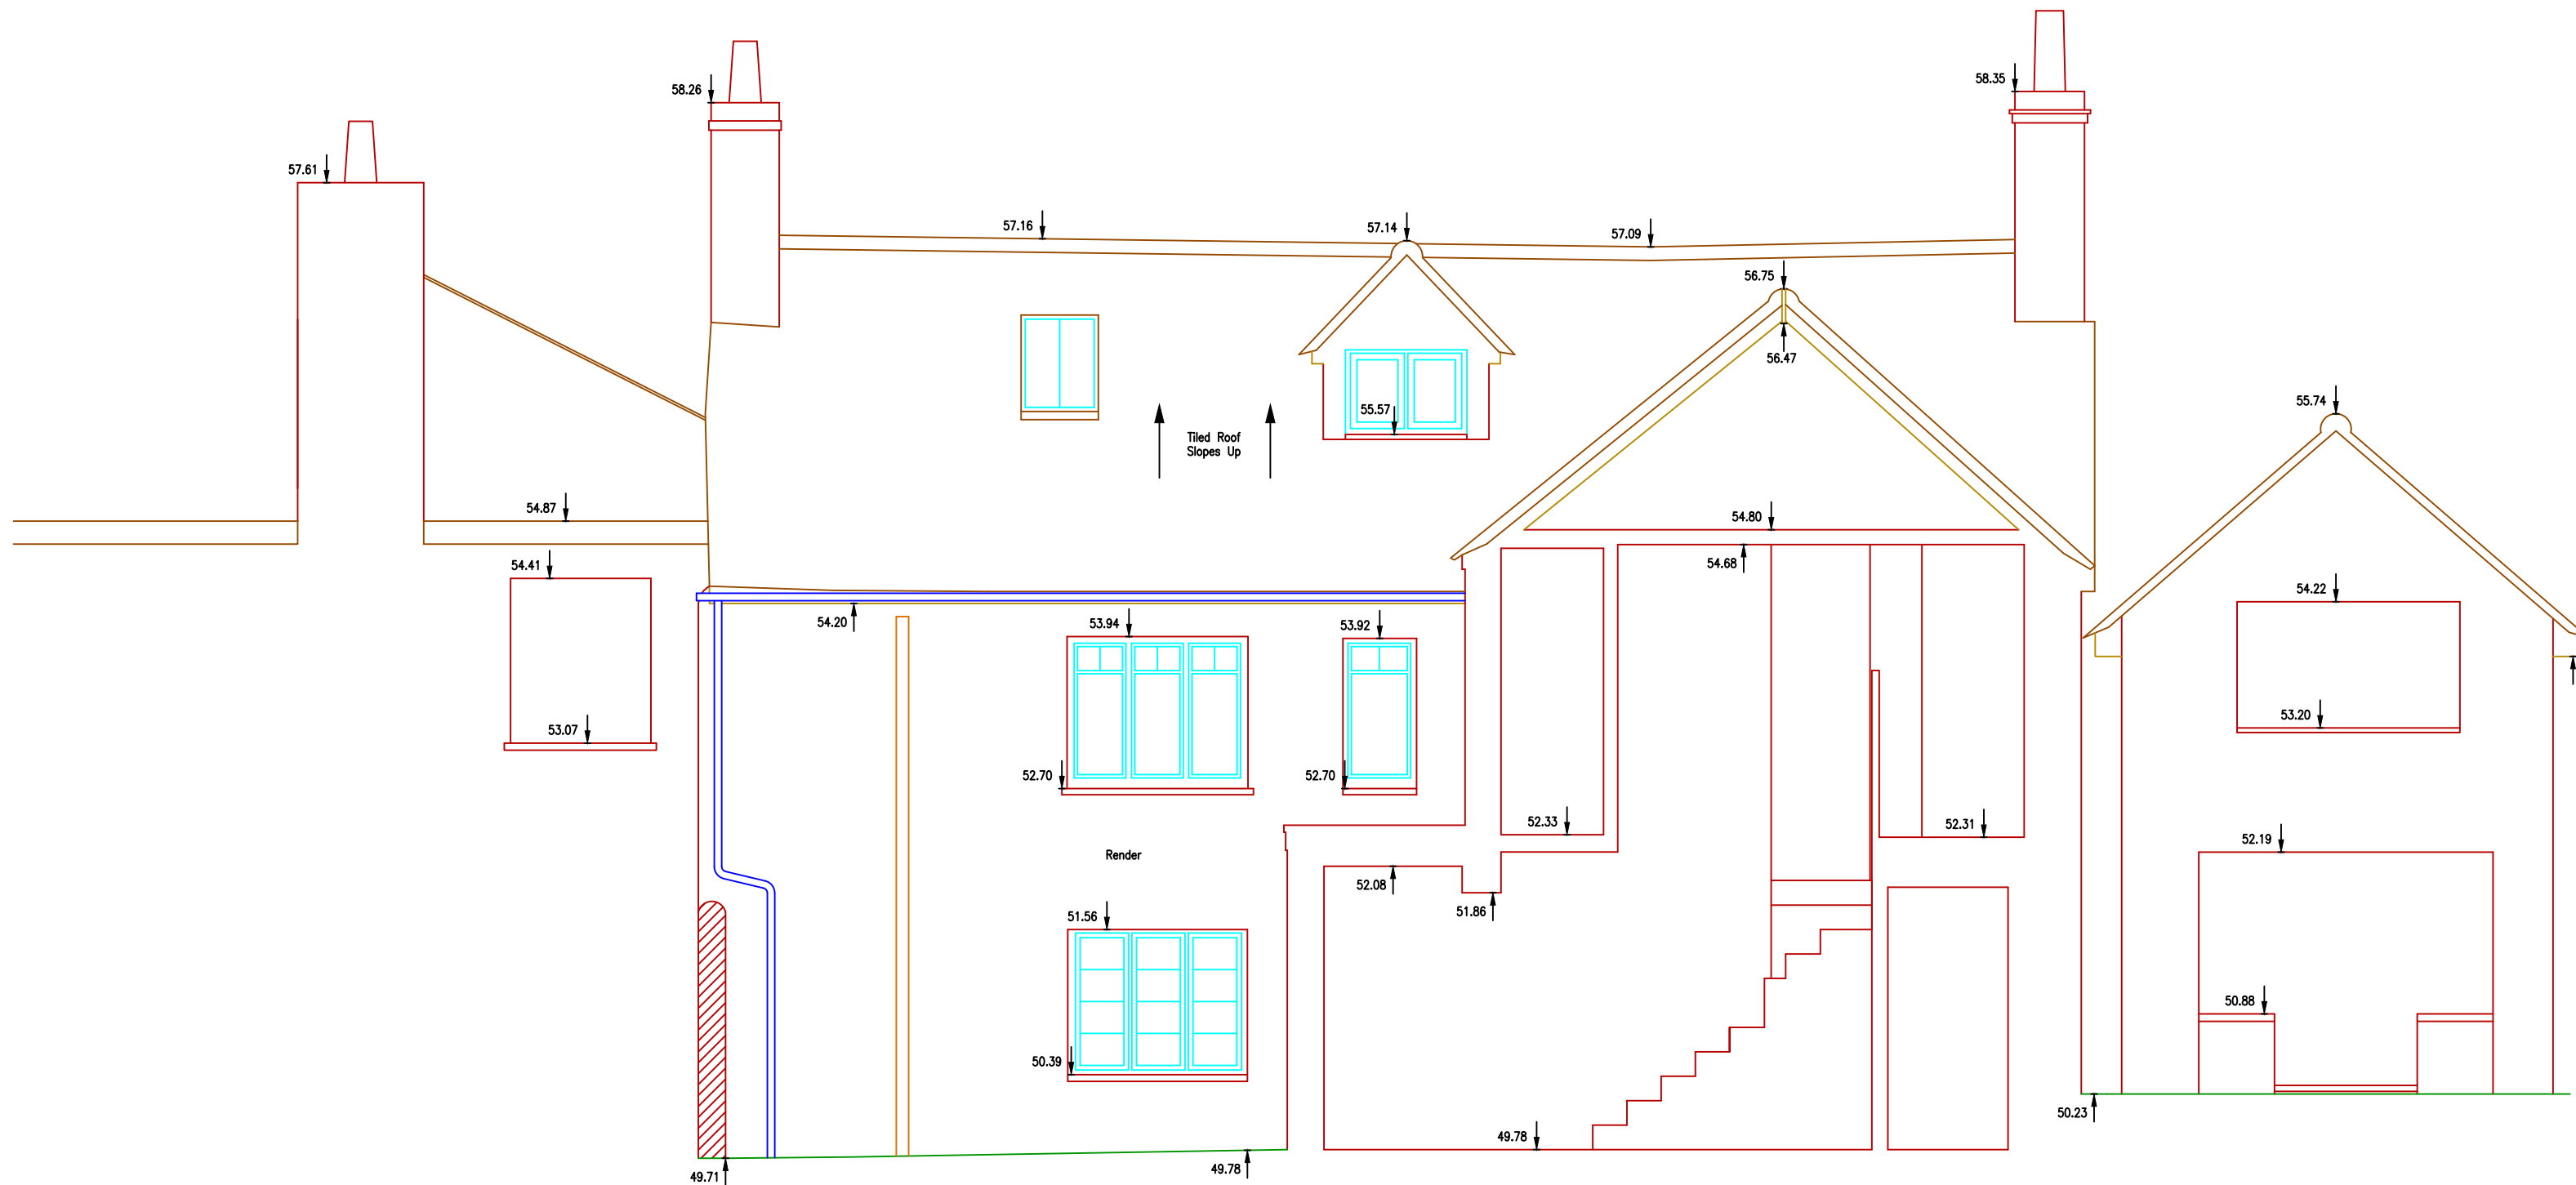

ELEVATION 3

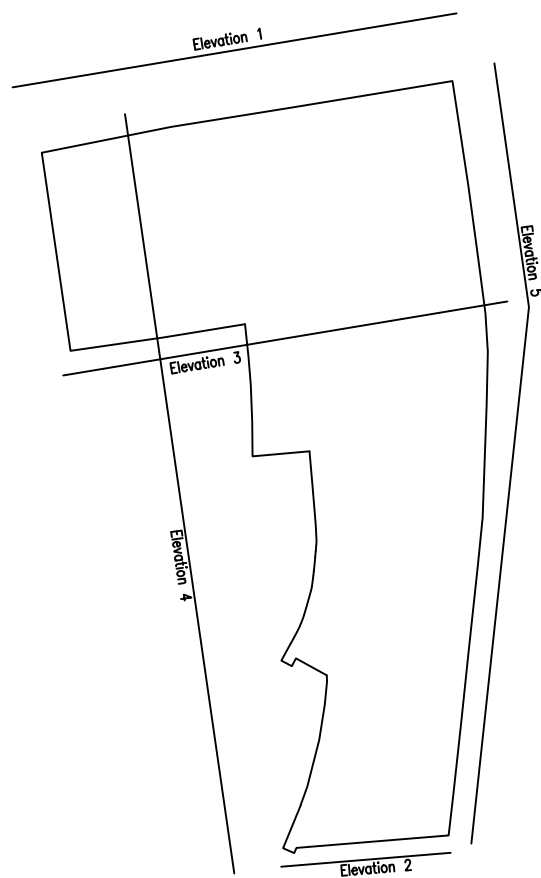

Rev.	Comments	By	Chkd	Date
-	-	-	-	-/-/-

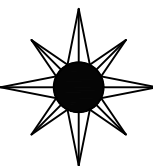

RJM SURVEYS

Land & Building Surveyors

53 Blounts Court, Potterne, Devizes,
Wiltshire, SN10 5QD

rjmsurveys@icloud.com
www.rjmsurveys.com

Project Title:
79 High Street, Ramsbury,
Marlborough, SN8 2QN

CAD Drawing Name:
24591_5_Elevations.dwg

Drawing Title:
Elevations

Client:
James & Samantha Irvine

Date
June 2024

Scale
A1 @ 1:50

Drawn by:
RC

Checked by:
RC

Project Code:
24591

Revision:

Grid Orientation:
N.A.

Site Level Datum:
Local. STN 1 - 50.000m

All dimensions are to be checked on site where applicable. This drawing must not be scaled,
and only written dimensions should be respected.



DATUM: 48.000m

DATUM: 48.000m

