



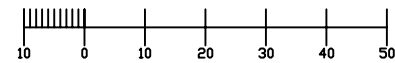

UK
Planning
Maps


01856 898 022
www.UKPlanningMaps.com

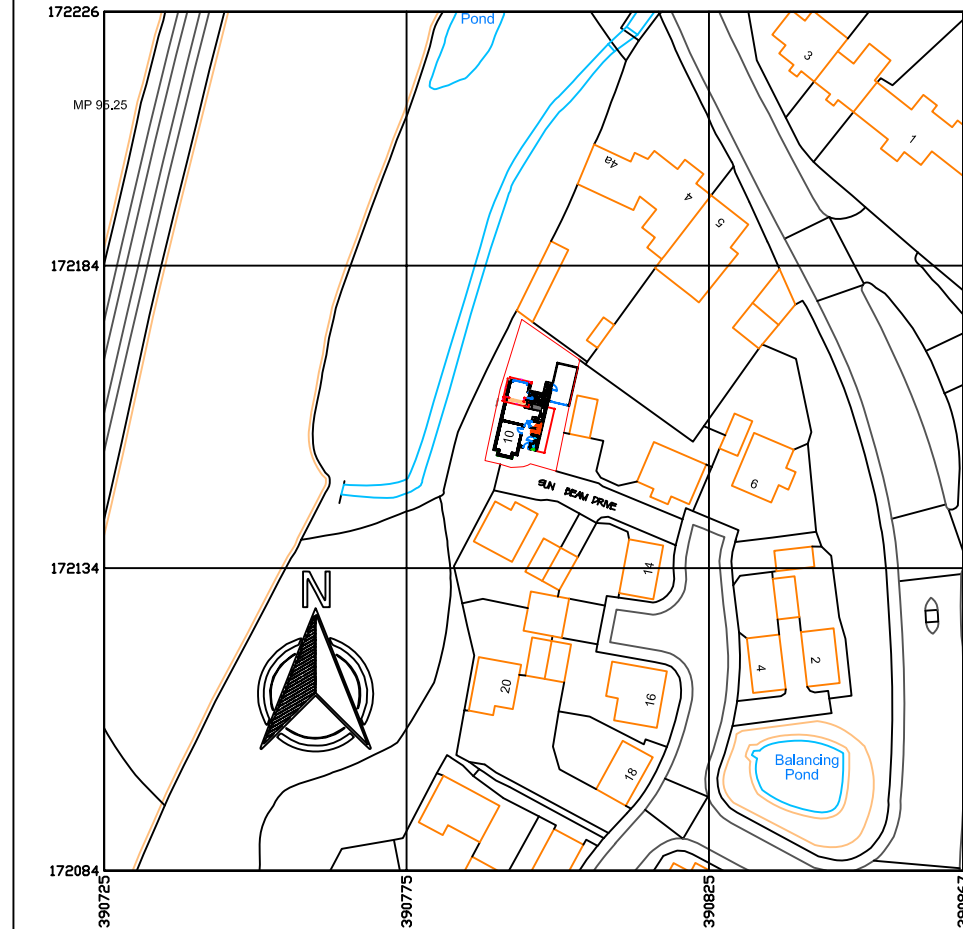


LOCATION PLAN
SCALE 1 : 1250

Produced on 13 January 2026 from the Ordnance Survey National Geographic Database and incorporating surveyed revision available at this date. This map shows the area bounded by 390725 172084,390867 172084,390867 172226,390725 172226,390725 172084Crown copyright and database rights 2026 OS 100054135. Supplied by copla ltd trading as UKPlanningMaps.com a licensed Ordnance Survey partner (OS 100054135).

Do not scale

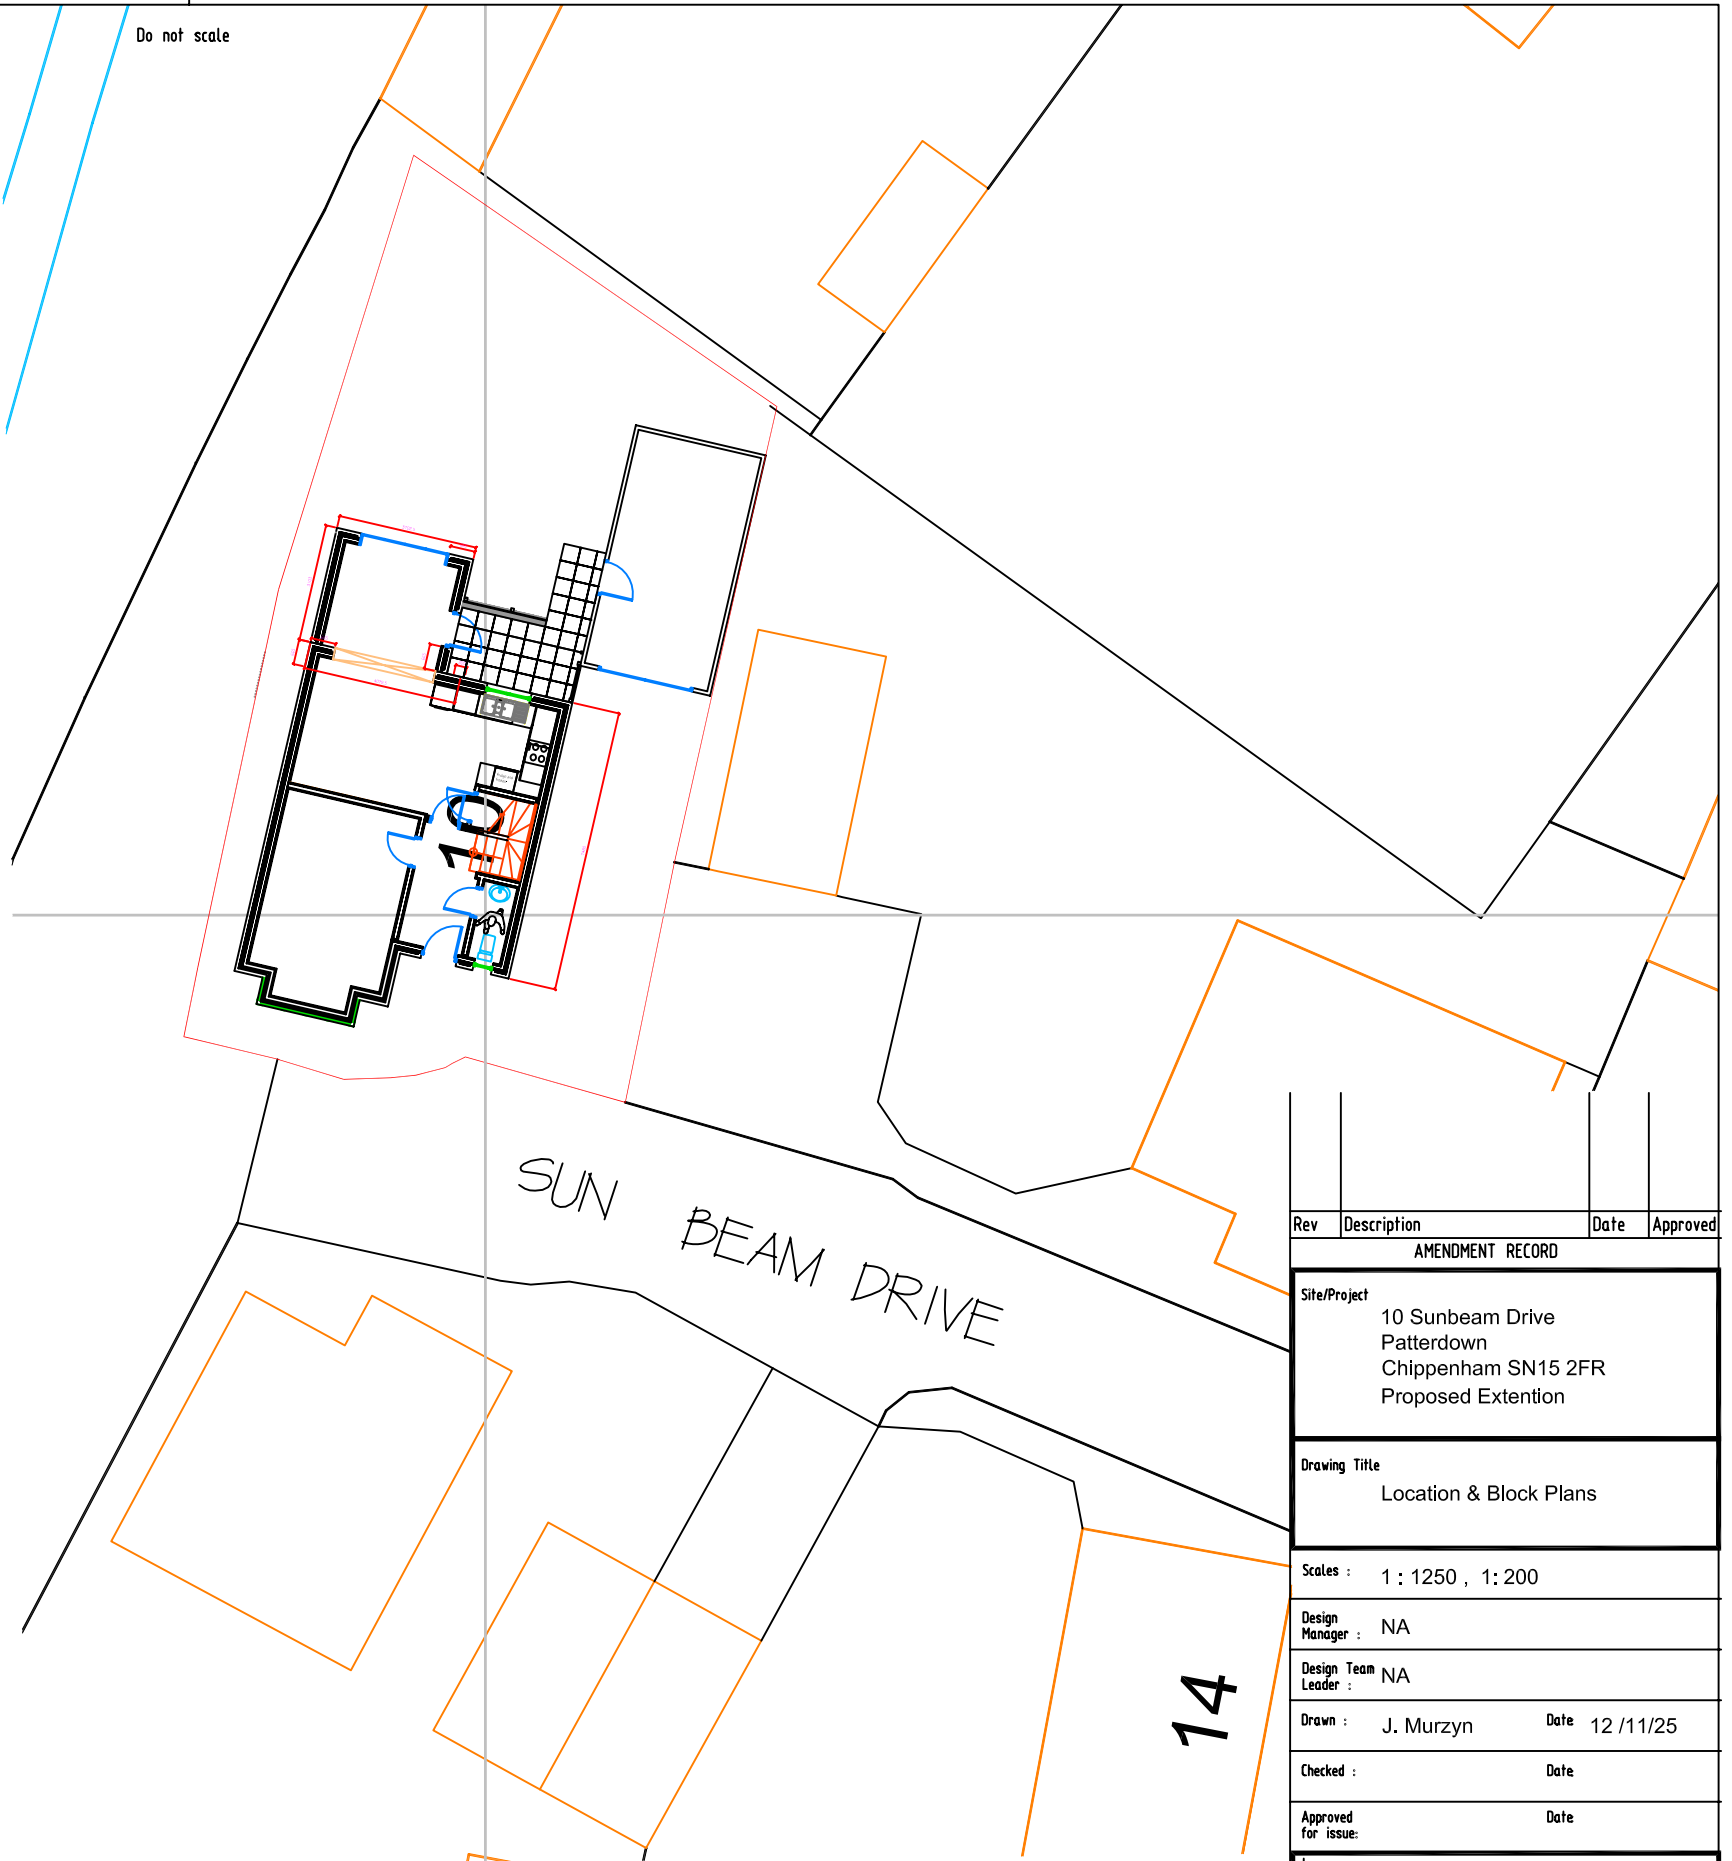

1:200

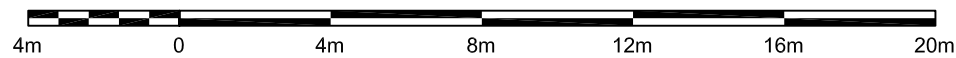

BLOCK PLAN
SCALE 1 : 200

Rev	Description	Date	Approved
AMENDMENT RECORD			
Site/Project 10 Sunbeam Drive Patterdown Chippenham SN15 2FR Proposed Extension			
Drawing Title Location & Block Plans			
Scales : 1: 1250 , 1: 200			
Design Manager : NA			
Design Team Leader : NA			
Drawn : J. Murzyn		Date 12 /11/25	
Checked :		Date	
Approved for issue:		Date	
Issue Planning Approval			
Project ID: SC/HM			
Drawing No: AL1/1			Revision