


PROPOSED ROOF PLAN

A3 1:100

DANE CLOSE

NORTH

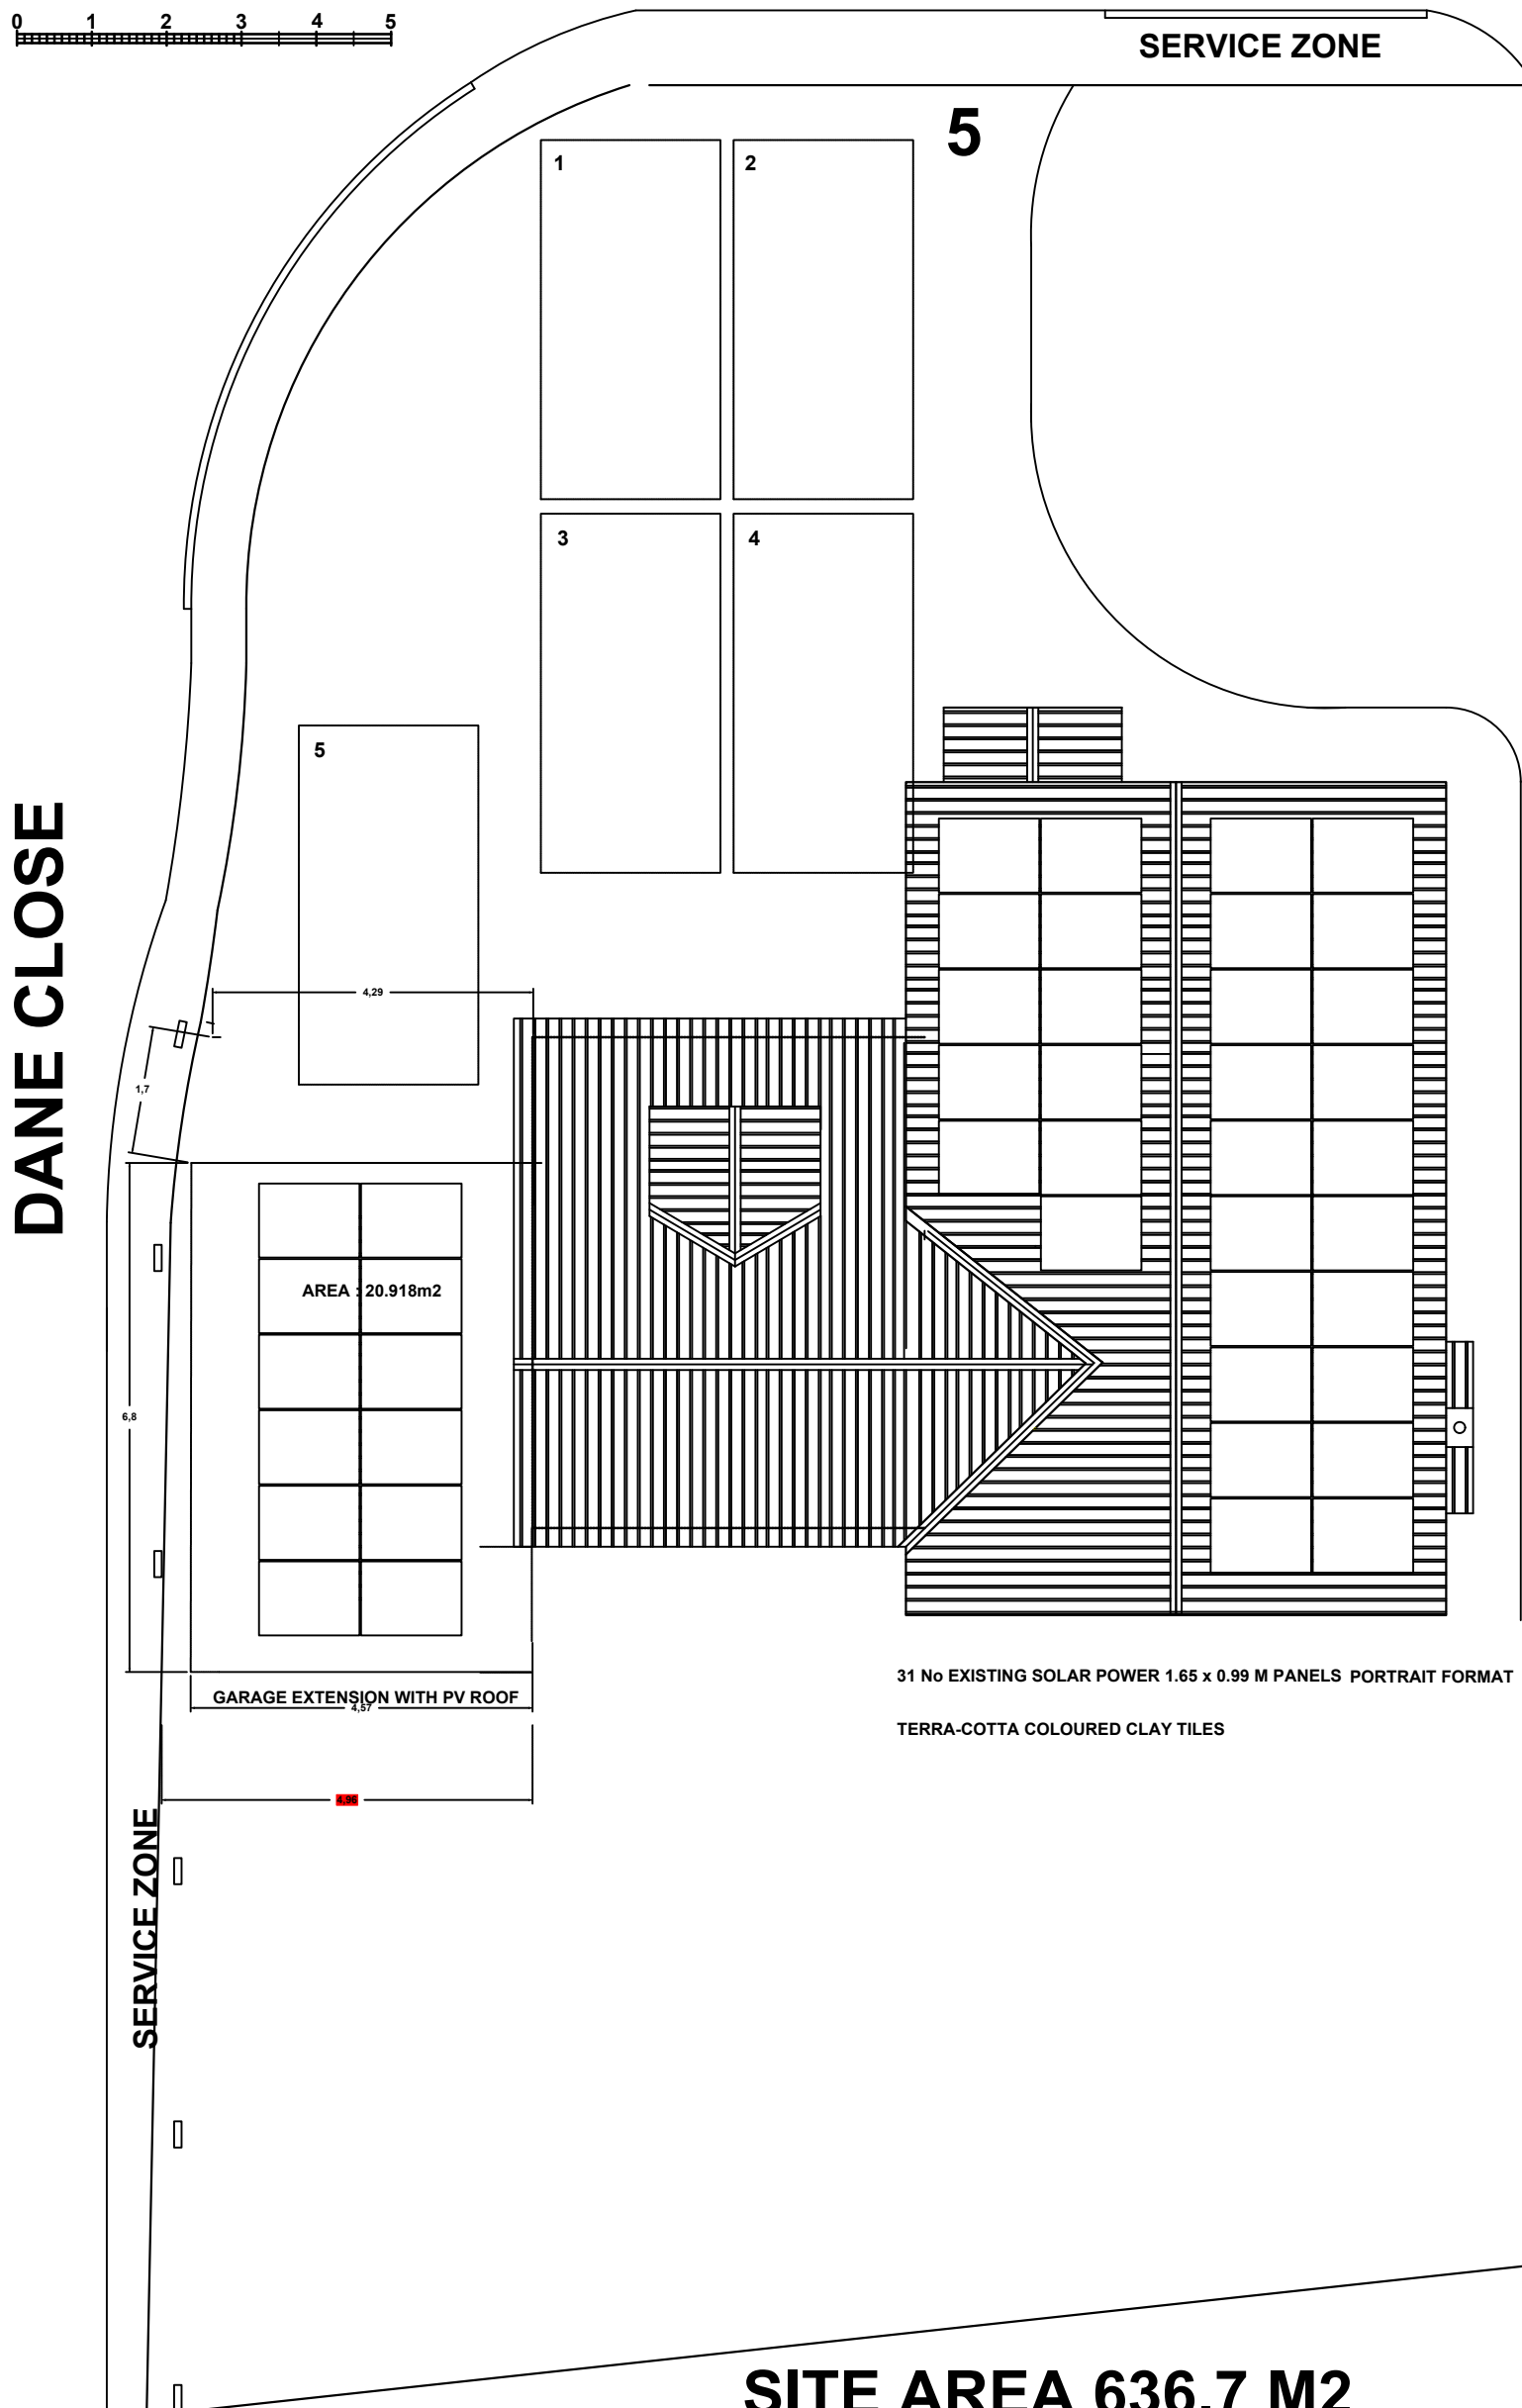

SITE AREA 636.7 M2

**5 DANE CLOSE
WINSLEY BA15 2NA**

DO NOT SCALE THIS DRAWING.
AUTHOR TO BE NOTIFIED OF DISCREPANCIES
IN FIGURED DIMENSIONS.
CONTRACTORS MUST CHECK ALL DIMENSIONS FROM SITE.
THIS DRAWING IS COPYRIGHT AND SOLELY FOR FORMAL
PLANNING APPLICATION PURPOSES.