


# Salisbury Golf Centre


Duty of care: The design, so far as is reasonably practicable, has been created so that the construction is carried out and managed without risks to the health or safety of those who build, use and maintain them.

This drawing is copyright and is not to be reproduced. The contractor will be held responsible for the accuracy of works involving the setting out and checking of all dimensions on the drawing and on site. Dimensions must not be scaled from this drawing.


**Unless for planning purposes**

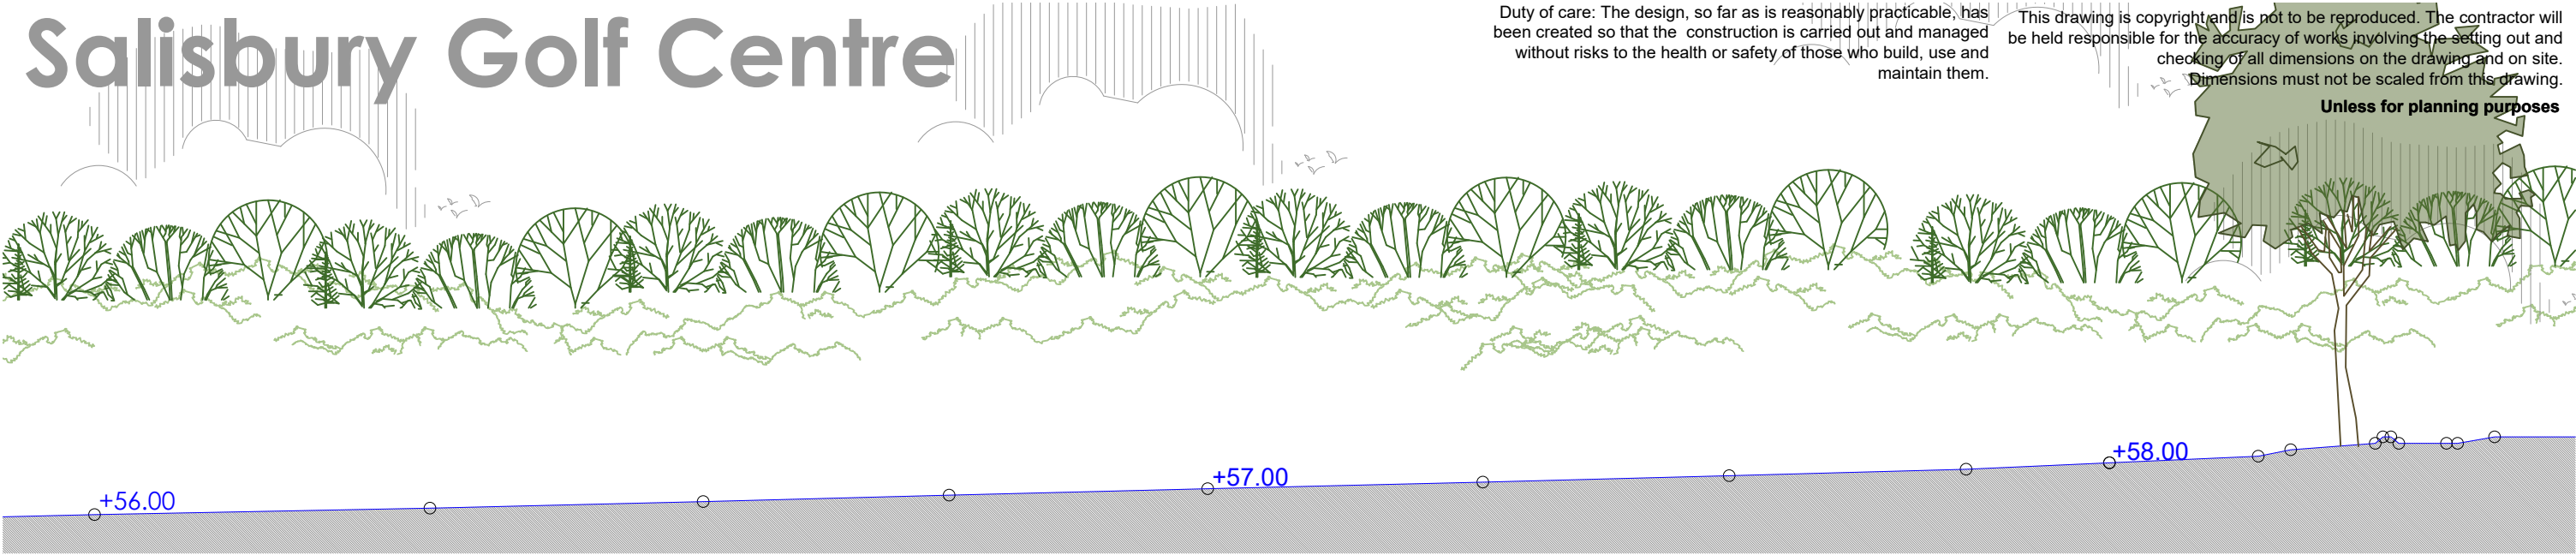

Existing site section a-a 1:250

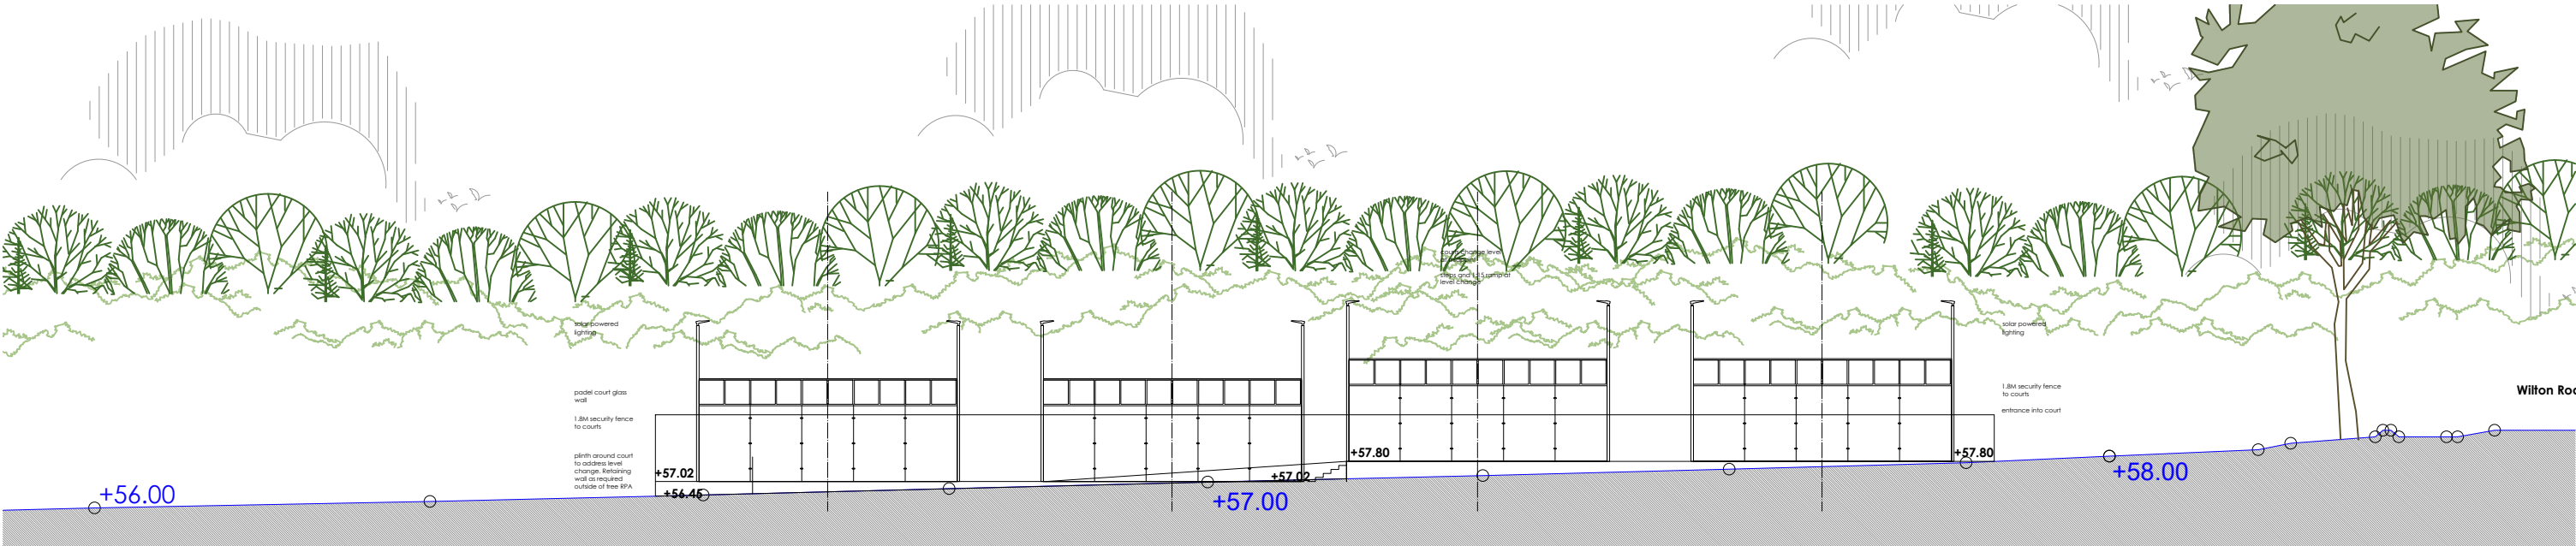

Proposed site section a-a 1:250

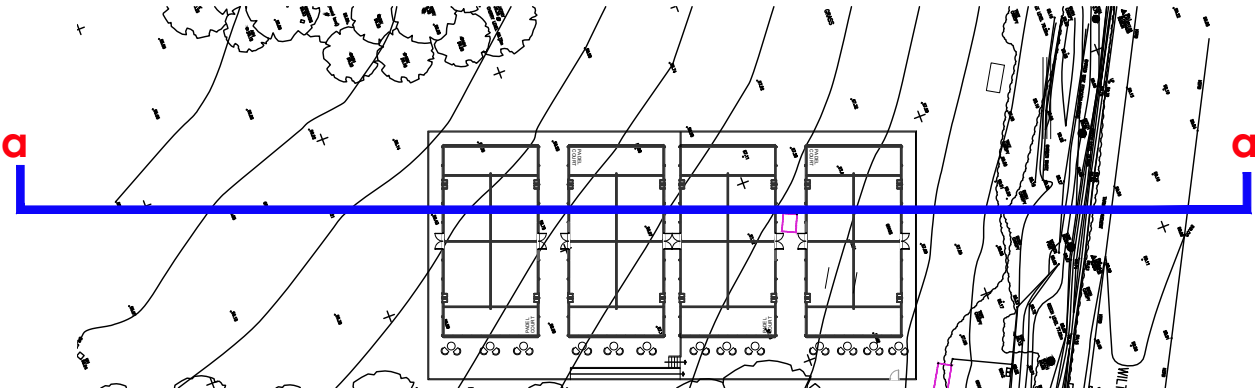

Key Plan

|                                                                    |                              |                                   |                           |
|--------------------------------------------------------------------|------------------------------|-----------------------------------|---------------------------|
| Client:<br>Salisbury Golf Centre                                   |                              | Planning                          |                           |
| Project:<br>Salisbury Golf Centre, Wilton Rd,<br>Salisbury SP2 9NY |                              | Drawing No:<br><b>0542-02-005</b> | Revision:                 |
| Title:<br>Proposed site sections                                   | Drawn:<br>sb<br>Check:<br>NB | Scale:<br>1:250 @a3               | First Issue:<br>July 2025 |

**birch**architects  
Lambourne, Grove Lane, Redlynch, Salisbury, Wilts, SP5 2NR  
T: +44 (0)1725 510407  
e: info@bircharchitects.co.uk