


Salisbury Golf Centre


Duty of care: The design, so far as is reasonably practicable, has been created so that the construction is carried out and managed without risks to the health or safety of those who build, use and maintain them.

This drawing is copyright and is not to be reproduced. The contractor will be held responsible for the accuracy of works involving the setting out and checking of all dimensions on the drawing and on site. Dimensions must not be scaled from this drawing.

Unless for planning purposes

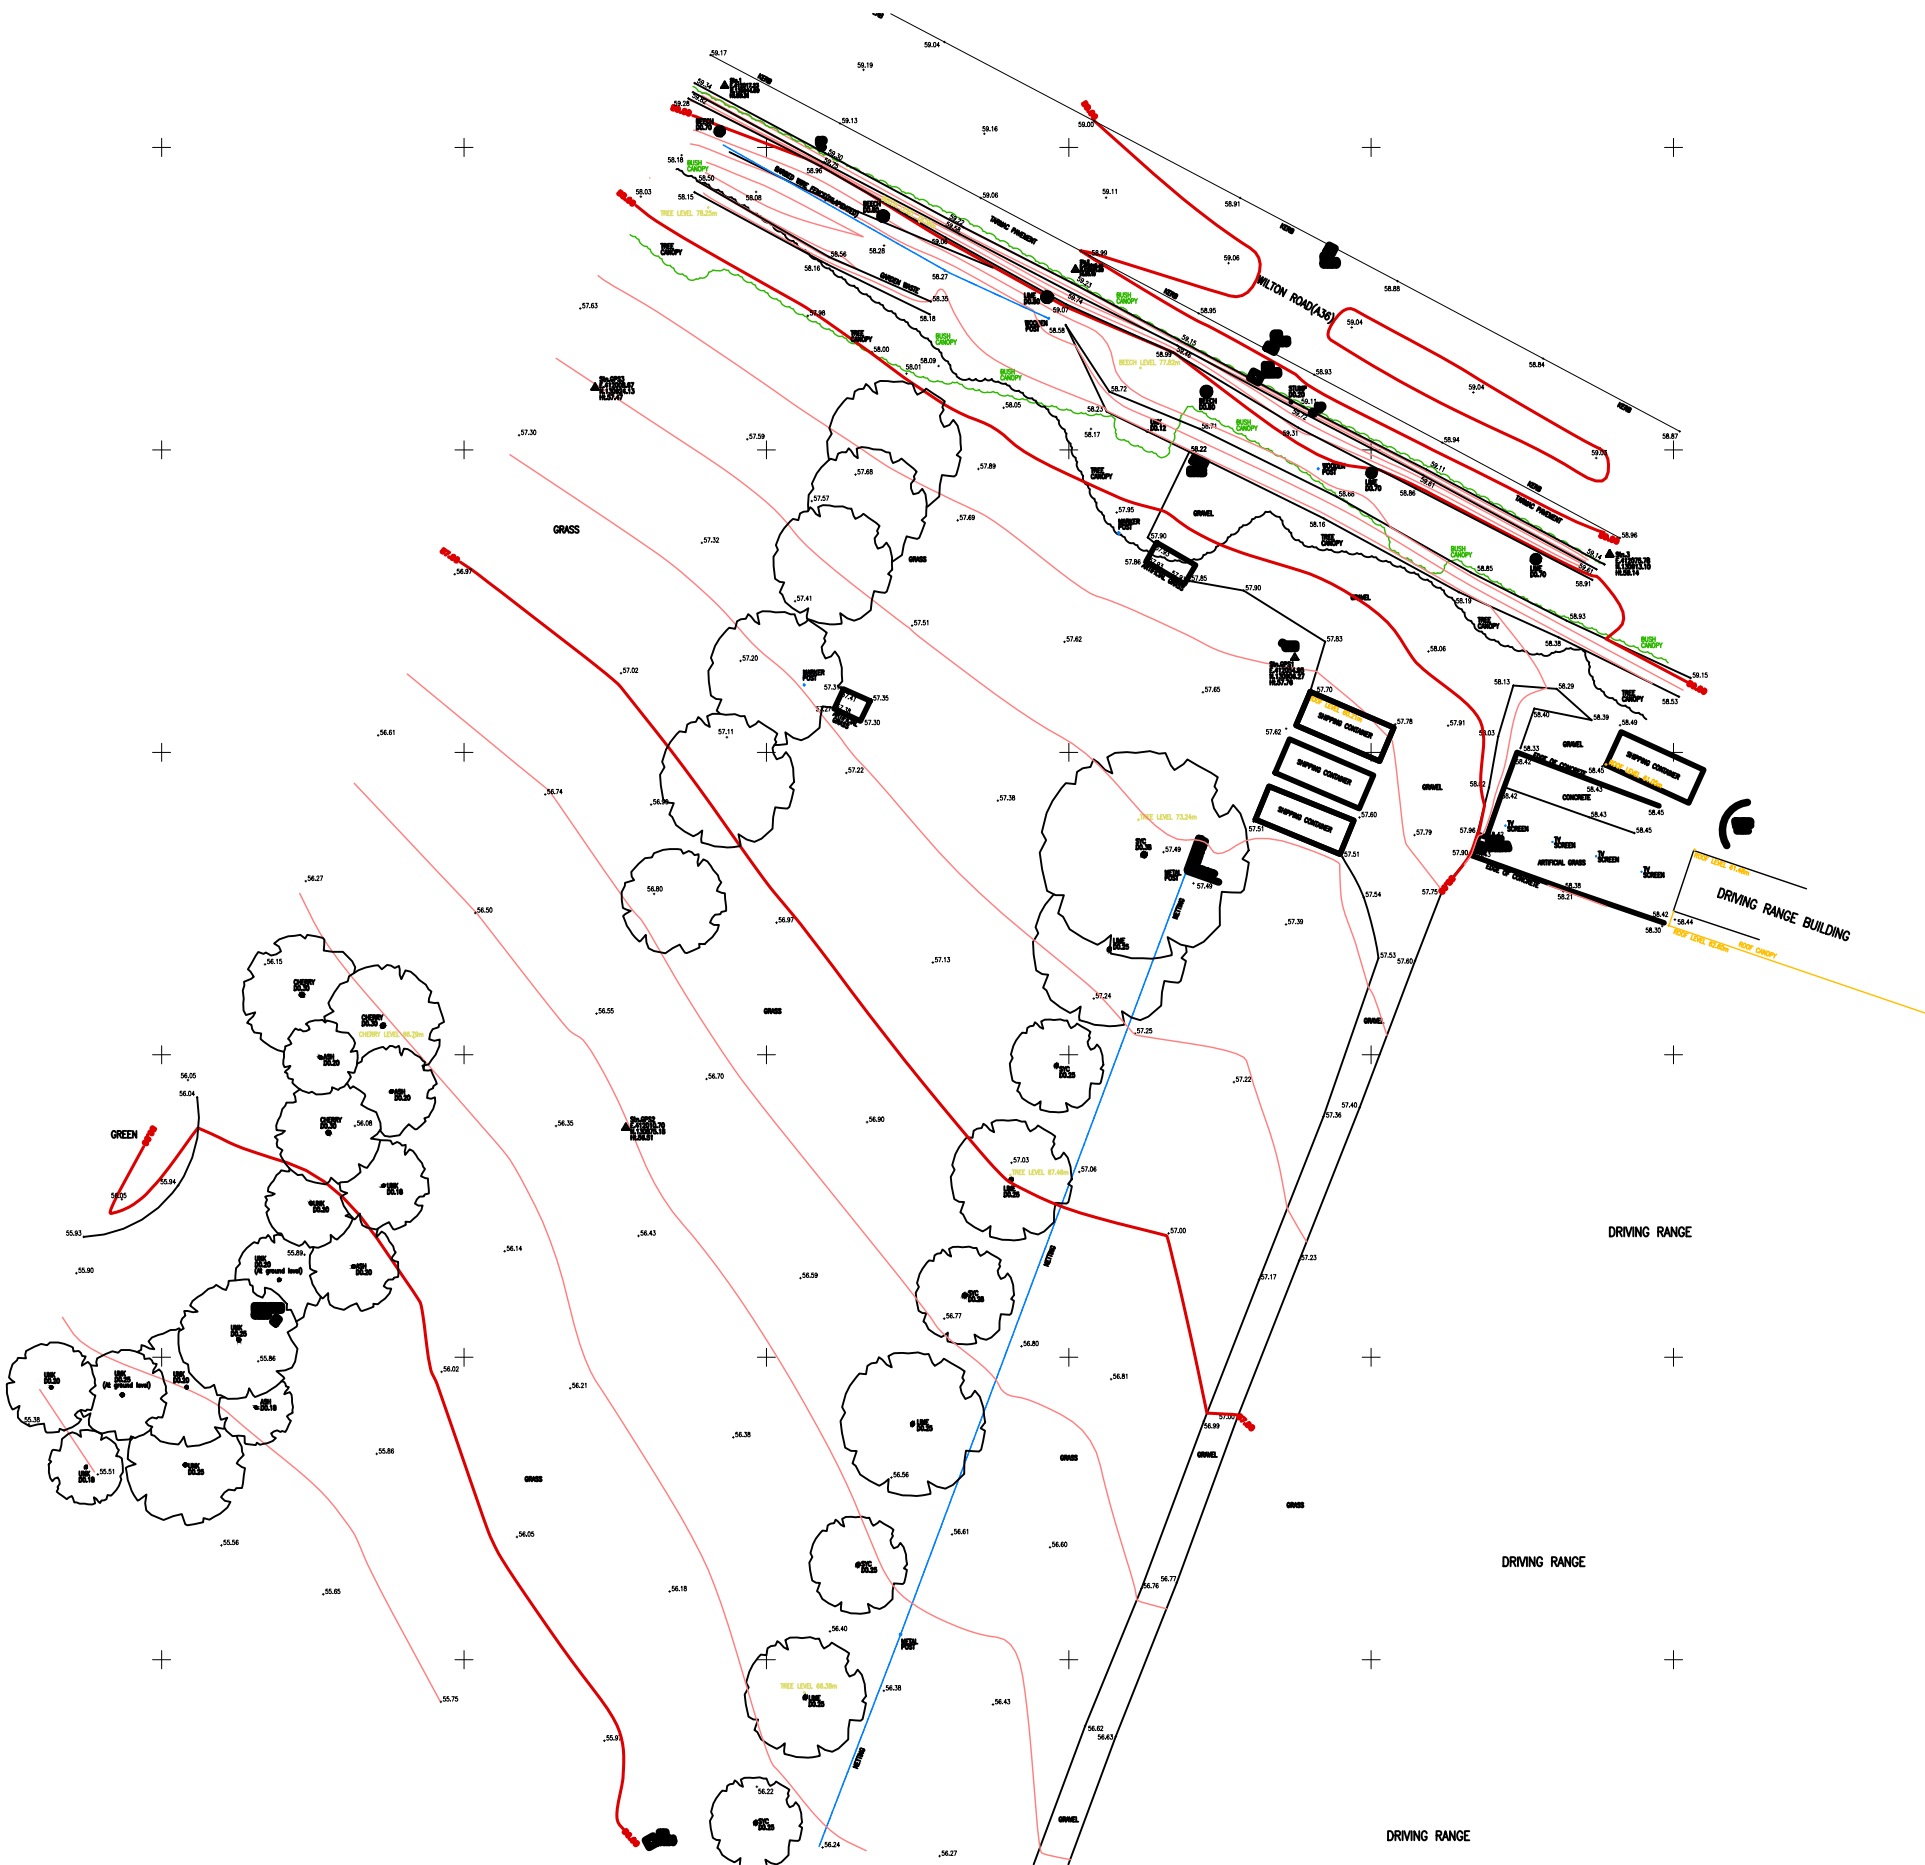

Existing topo plan 1:500

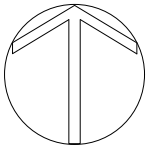

Client: Salisbury Golf Centre		Planning	
Project: Salisbury Golf Centre, Wilton Rd, Salisbury SP2 9NY		Drawing No: 0542-02-002	Revision:
Title: Existing Topo Plan	Drawn: sb Check: NB	Scale: 1:500@A3	First Issue: July 2025

bircharchitects
Lambourne, Grove Lane, Redlynch, Salisbury, Wilts, SP5 2NR
T: +44 (0)1725 510407
e: info@bircharchitects.co.uk