


DWG 07 A3 1:100

PROPOSED ELEVATIONS

5 DANE CLOSE
WINSLEY BA15 2NA
A3 1:100



- TERRA-COTTA COLOURED CLAY ROOFING TILES
- WHITE UPVC FASCIA
- WHITE UPVC RAINWATER GOODS
- LIMESTONE STONEMWORK
- WHITE UPVC DOOR
- WHIE UPVC WINDOWS
- WHITE PANELLED GARAGE DOOR

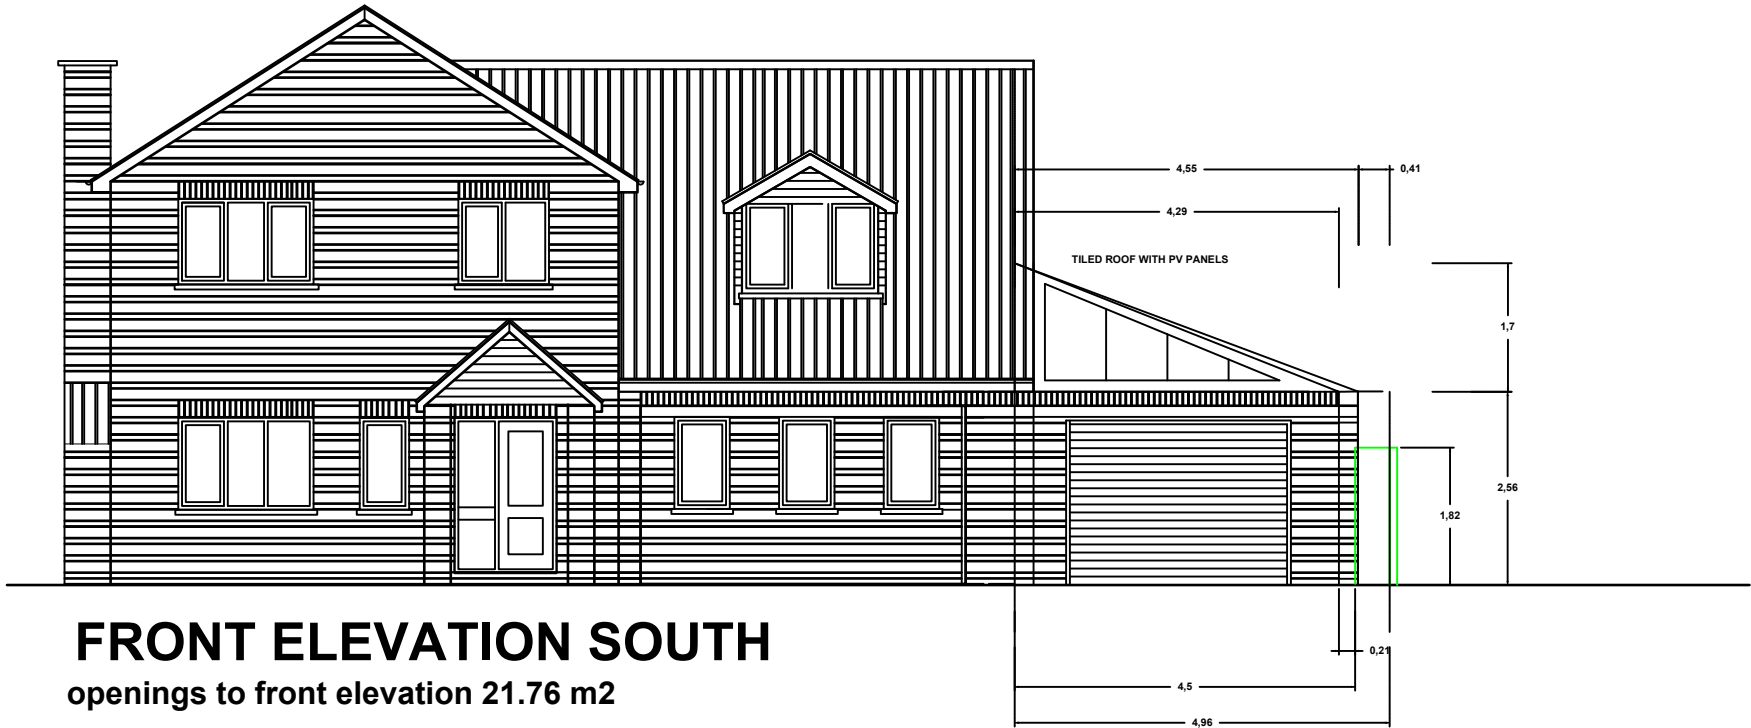


FRONT ELEVATION SOUTH
openings to front elevation 21.76 m2

AREA OF OPENINGS
EXISTING HOUSE AREA OF OPENINGS 30.43 M2
GLAZING / FLOOR AREA RATIO 18.78 %
PROPOSED :
SOUTH ELEVATION 22.17 M2
EAST ELEVATION 7.43 M2
WEST ELEVATION 5.75 M2
NORTH ELEVATION 21.76 M2
TOTAL AREA OF OPENINGS 57.11 M2
GLAZING / FLOOR AREA RATIO 21.45 %



REAR ELEVATION NORTH

- TERRA-COTTA COLOURED CLAY ROOFING TILES
- WHITE UPVC FASCIA
- WHITE UPVC RAINWATER GOODS
- LIMESTONE STONEMWORK
- WHITE UPVC WINDOWS
- WHITE UPVC SLIDING DOORS

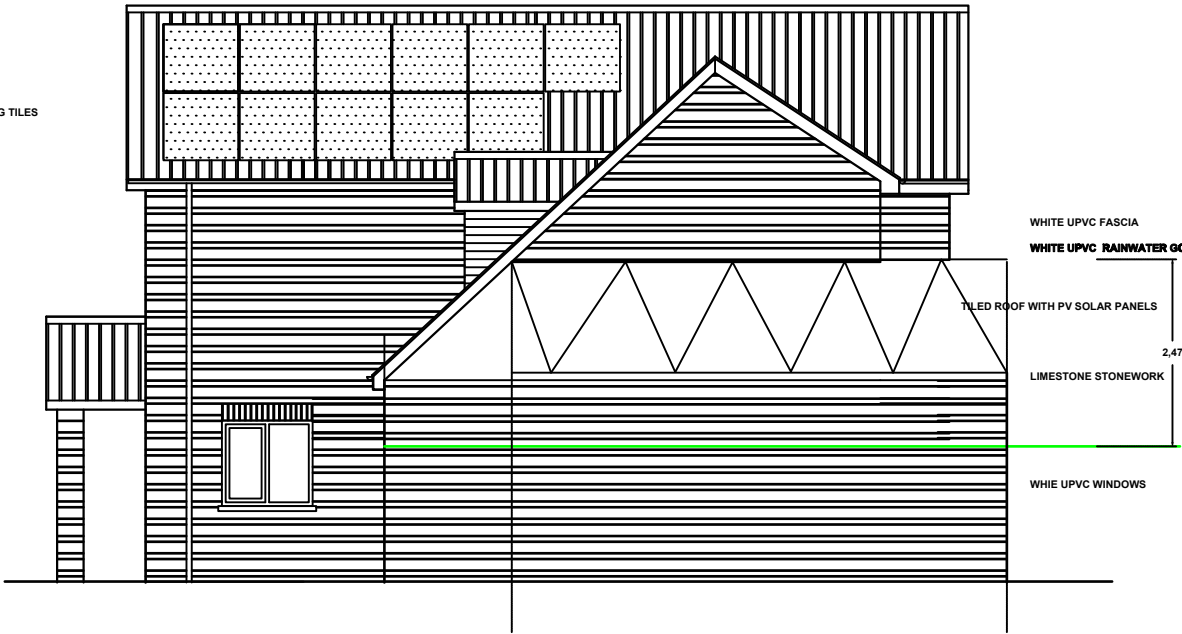

SIDE ELEVATION EAST