



THIS DRAWING IS COPYRIGHT
Contractor must take site sizes


Any discrepancies between the
drawing and site conditions
should be reported to the
Principal Designer

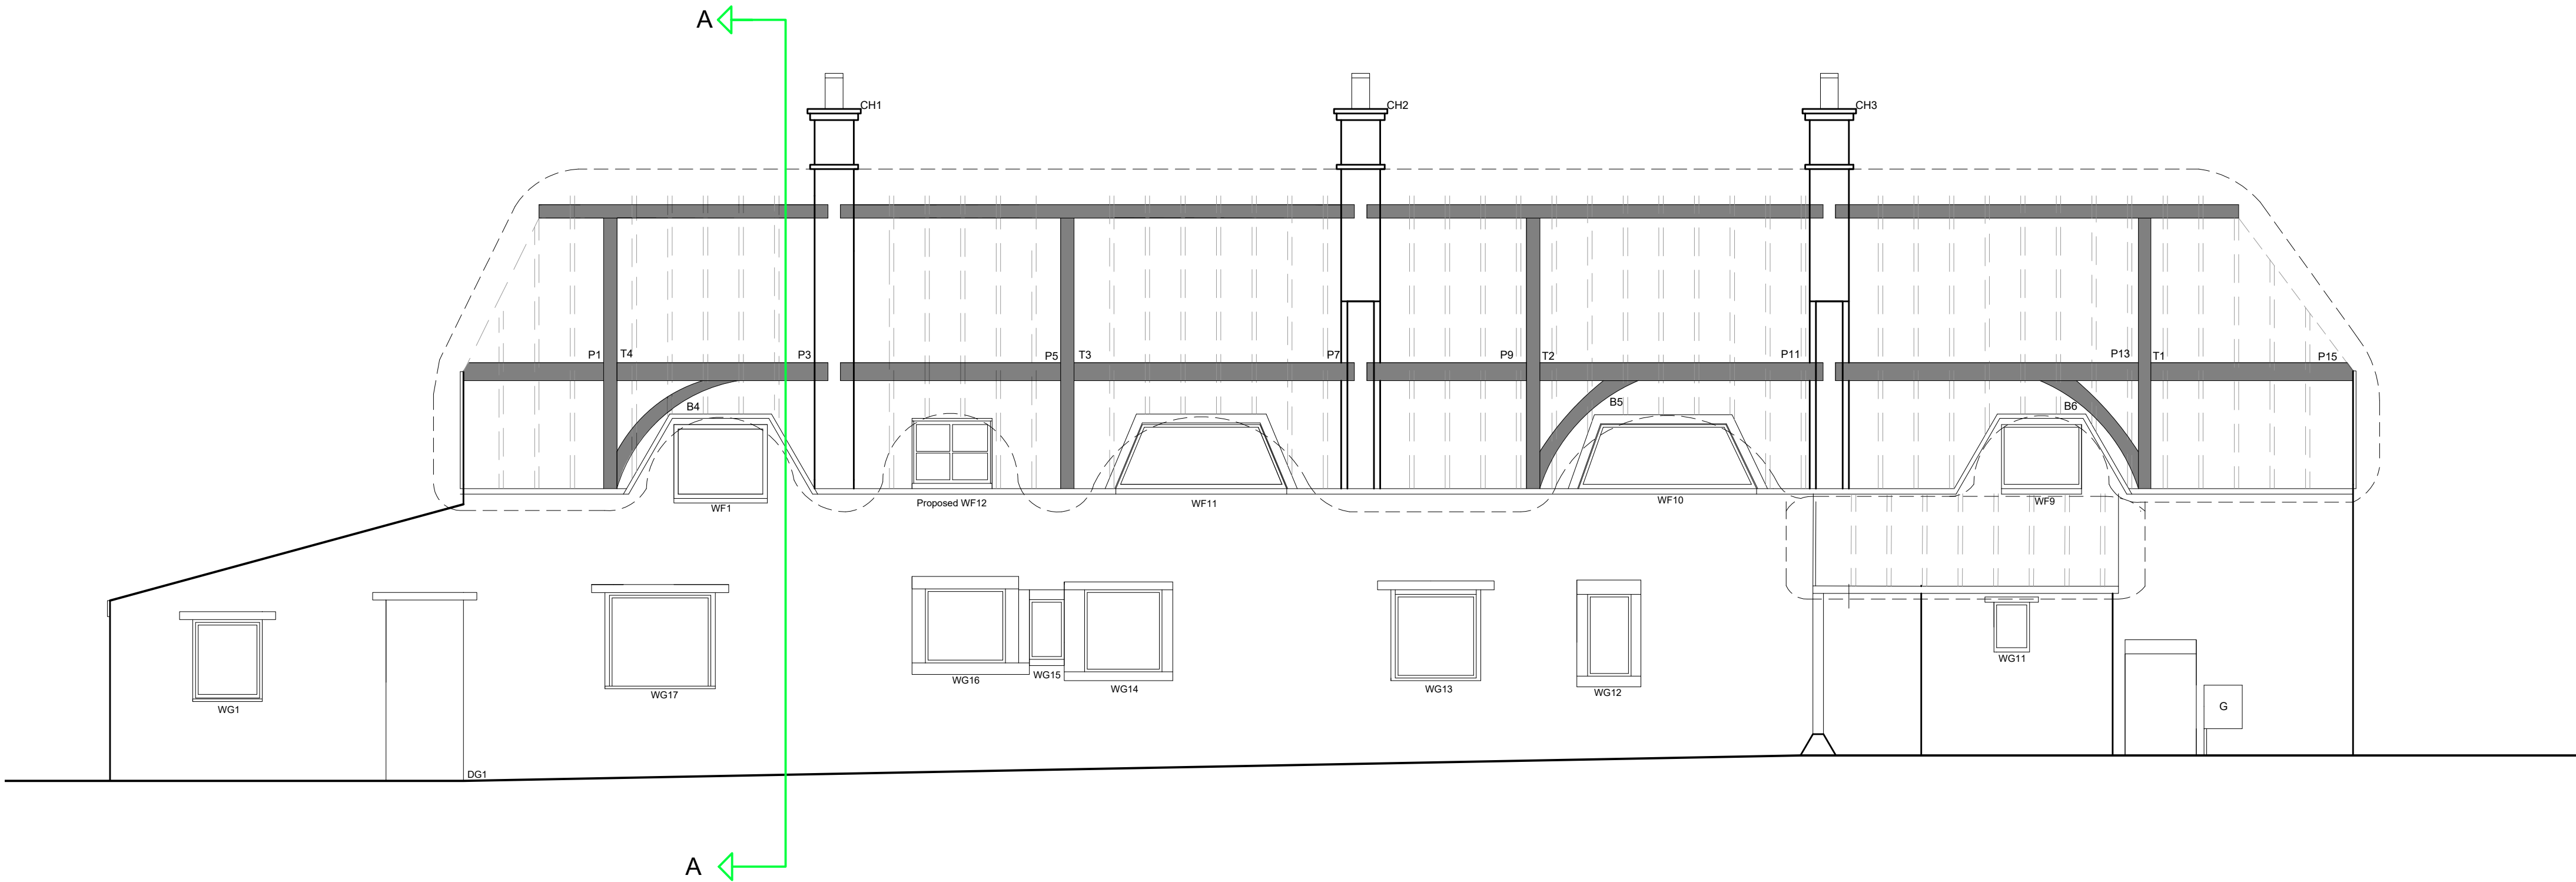


Proposed North Roof Structure
Scale 1:50

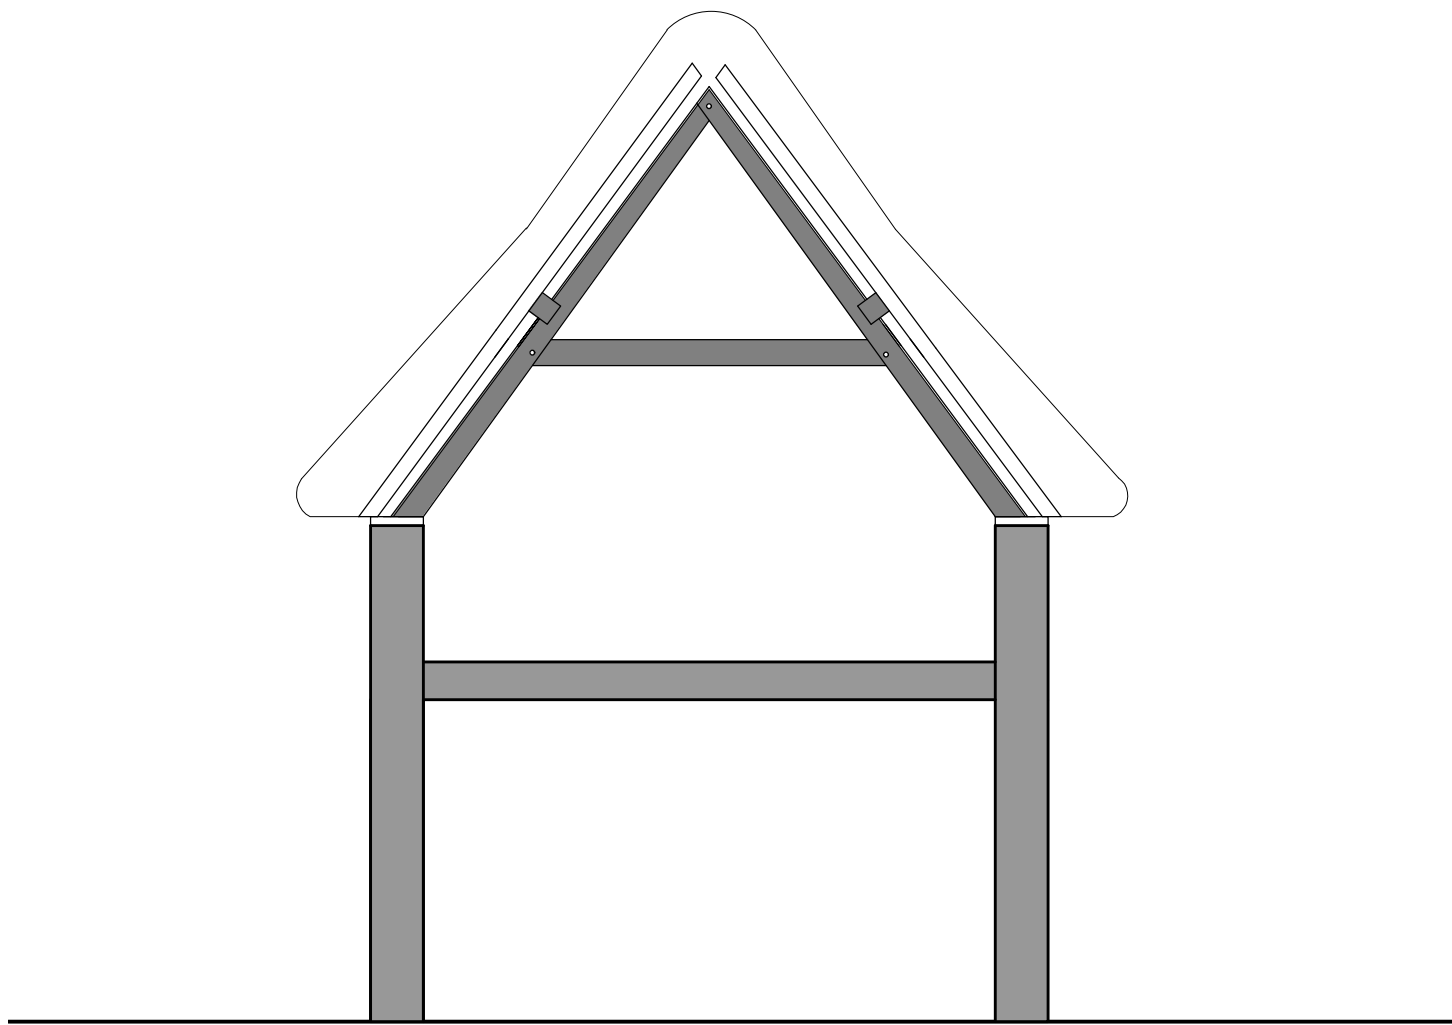

Proposed Section A-A
Scale 1:50

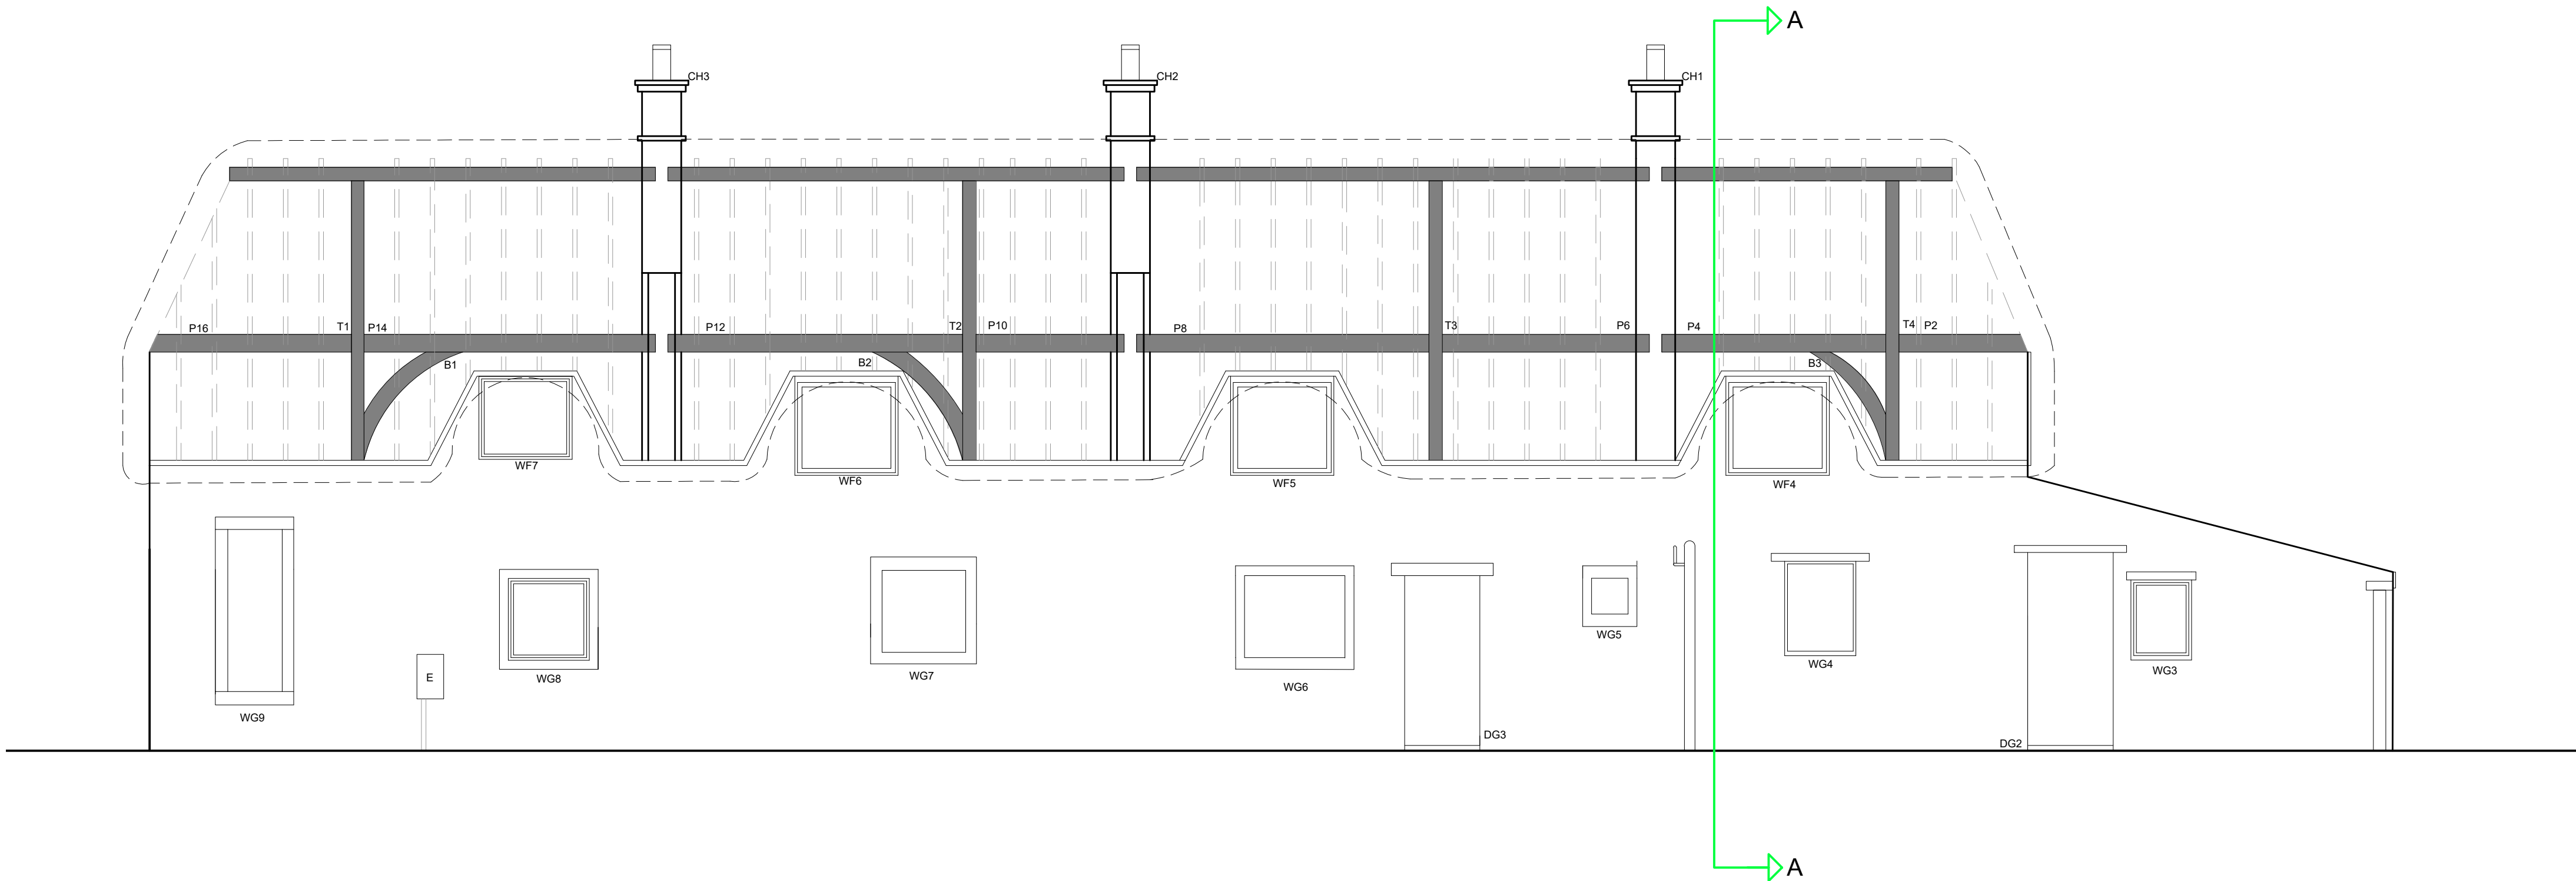

Proposed South Roof Structure
Scale 1:50

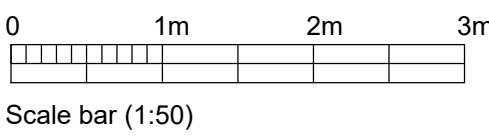

Rev.	Date	Init

Client: Mr O & Mrs E Collins.
Bewley Cottage, Bowden Hill,
Lacock, SN15 2PW

Drawing: Proposed North & South
Roof Structure and Section

DOLMAN
ARCHITECTURAL DESIGNERS BUILDING SURVEYORS
COST CONSULTANTS CDM PRINCIPAL DESIGNERS
Sussex House Bath Road
Devizes Wiltshire SN10 2AF
Tel: 01380 729456
Web: www.dolmansurveyors.co.uk
Email: info@dolmansurveyors.co.uk

Drawn: JAG Date: 08/01/2026
Drawing number: 4430-20 Scale: 1:50 @ A1