



IMPORTANT
This drawing must only be used for the purpose as described within the status box.
© Paul Davis, All rights reserved.

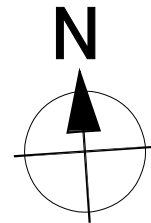

Tanner's Bridge

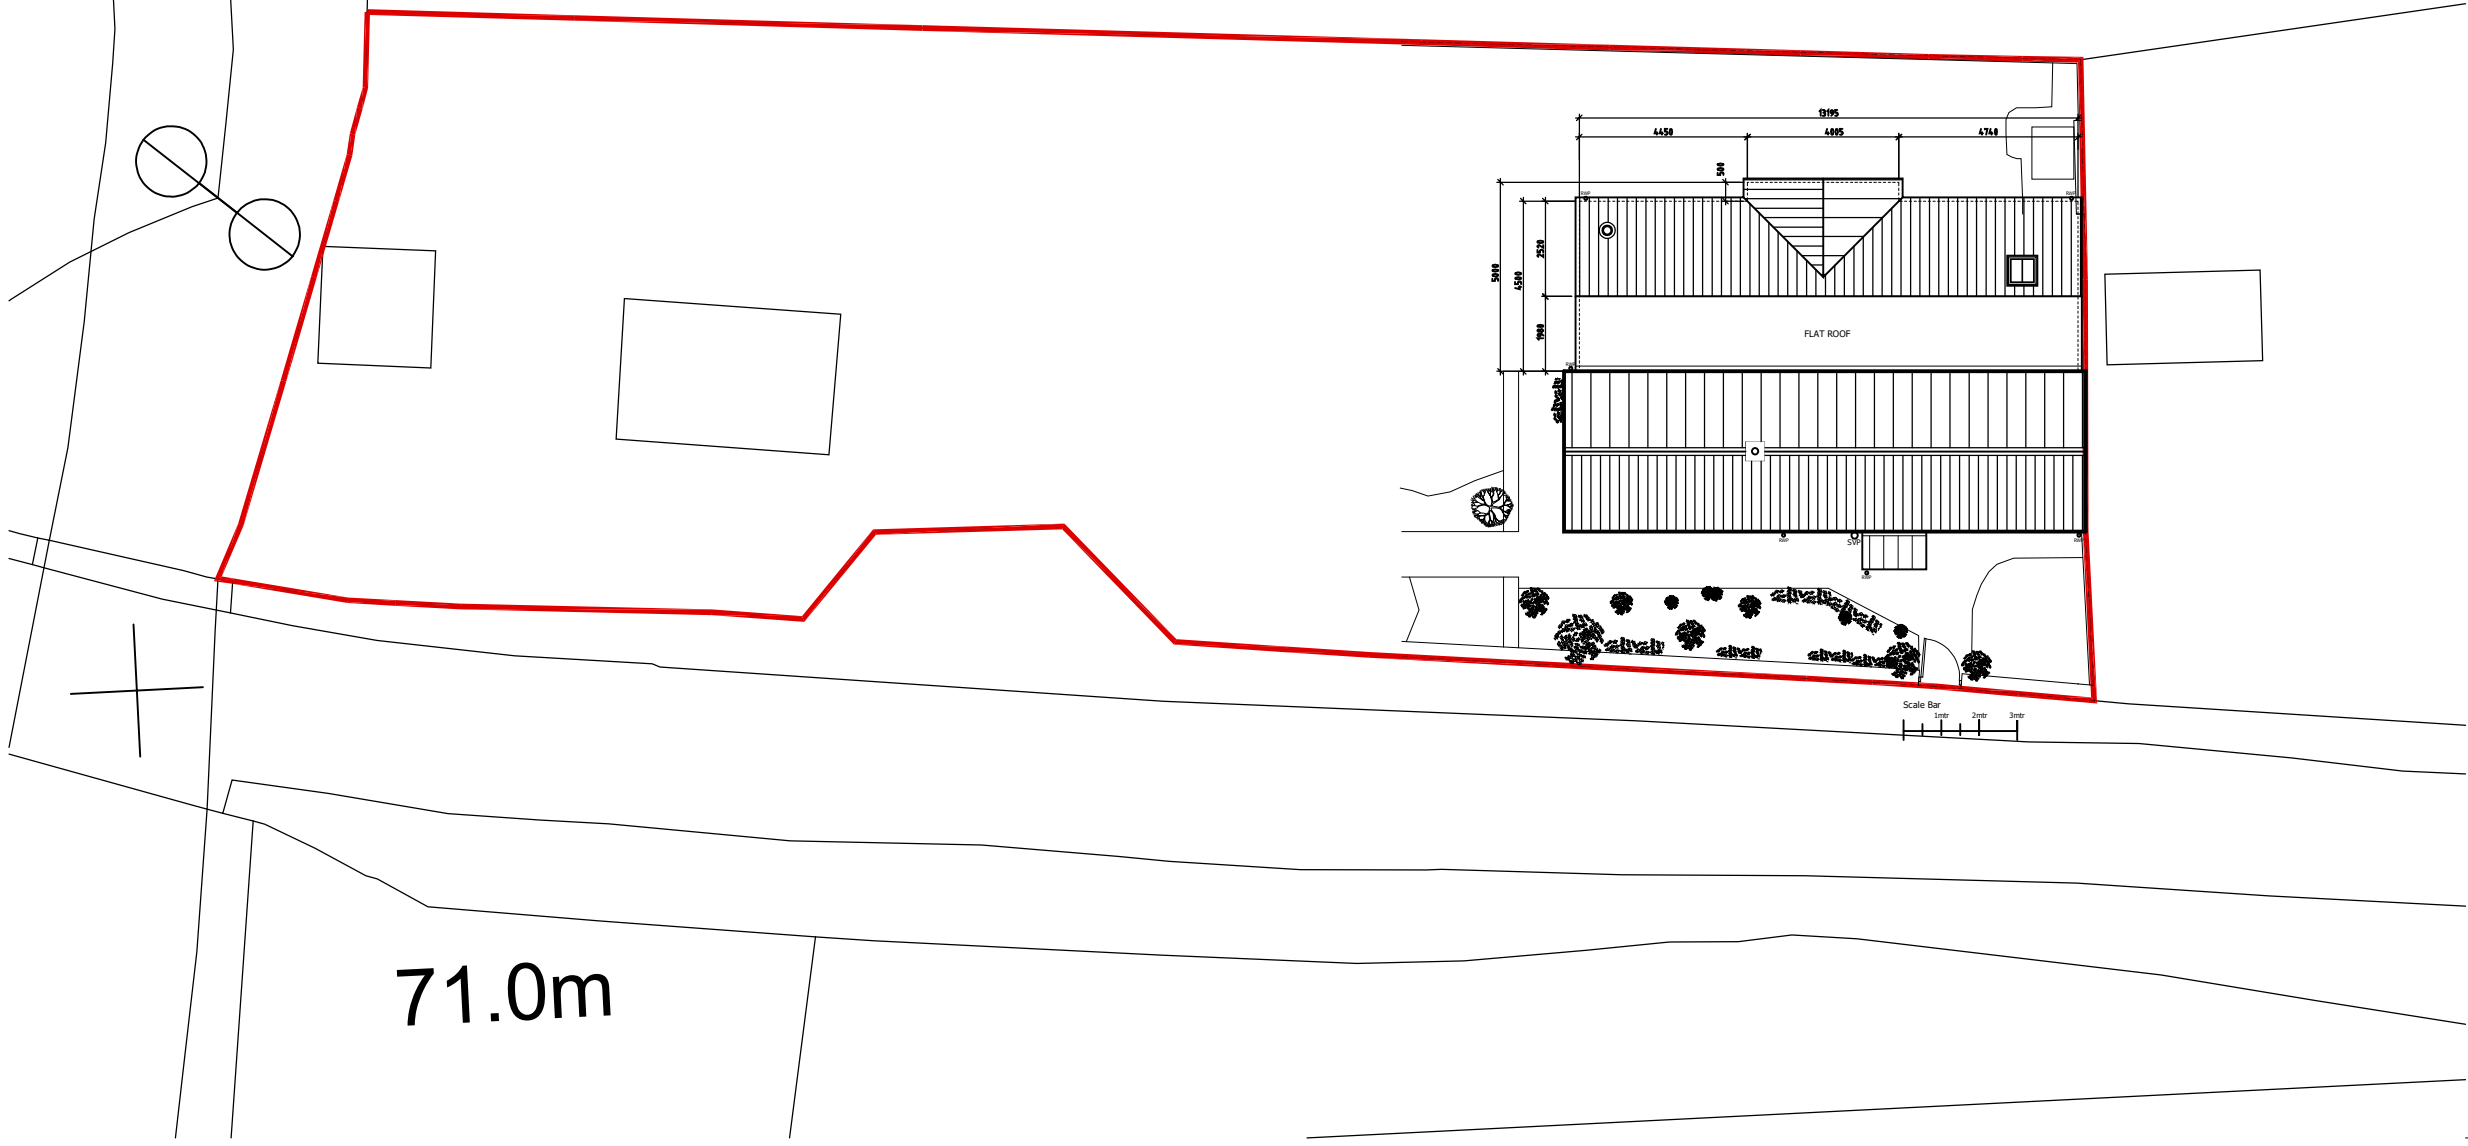

Revision	Date	Description
-	-	-

Date
January 2026

Drawing Scale
1:200 @ A3

Project Title
**PROPOSED EXTENSION AT:
TANNERS BRIDGE COTTAGE,
GARSDON,
MALMESBURY,
SN16 9NT.**

Project Status
PLANNING APPLICATION

Drawing Title
PROPOSED ROOF BLOCK PLAN

Project Reference	Drawing Reference	Revision
2529	-APP1000	-



P I Davis Architectural Design

T
E
www.pidavisdesign.com