

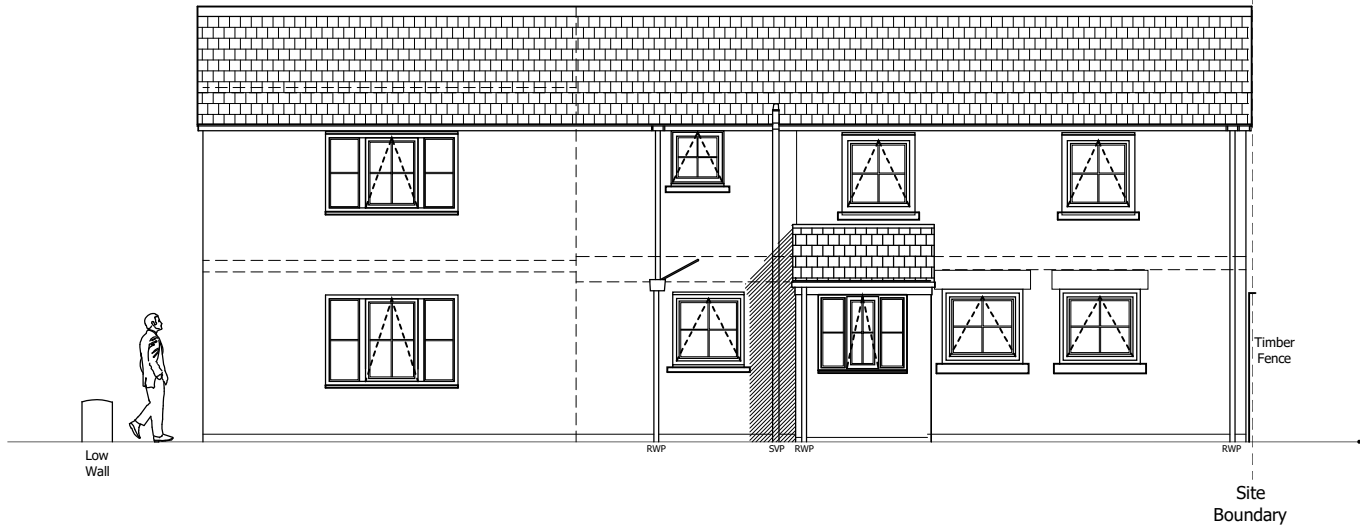




IMPORTANT
This drawing must only be used for the purpose as described within the status box.
© Paul Davis, All rights reserved.

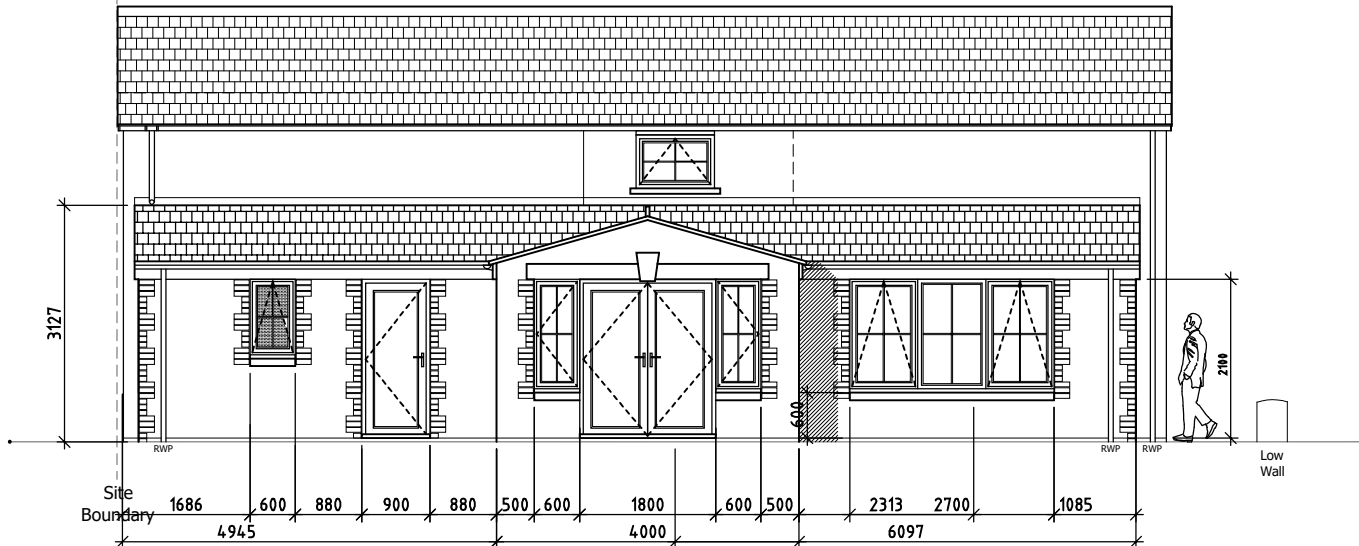


Front (South) Elevation
Proposed (NO CHANGES PROPOSED)

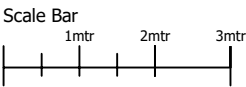


Rear (North) Elevation
Proposed

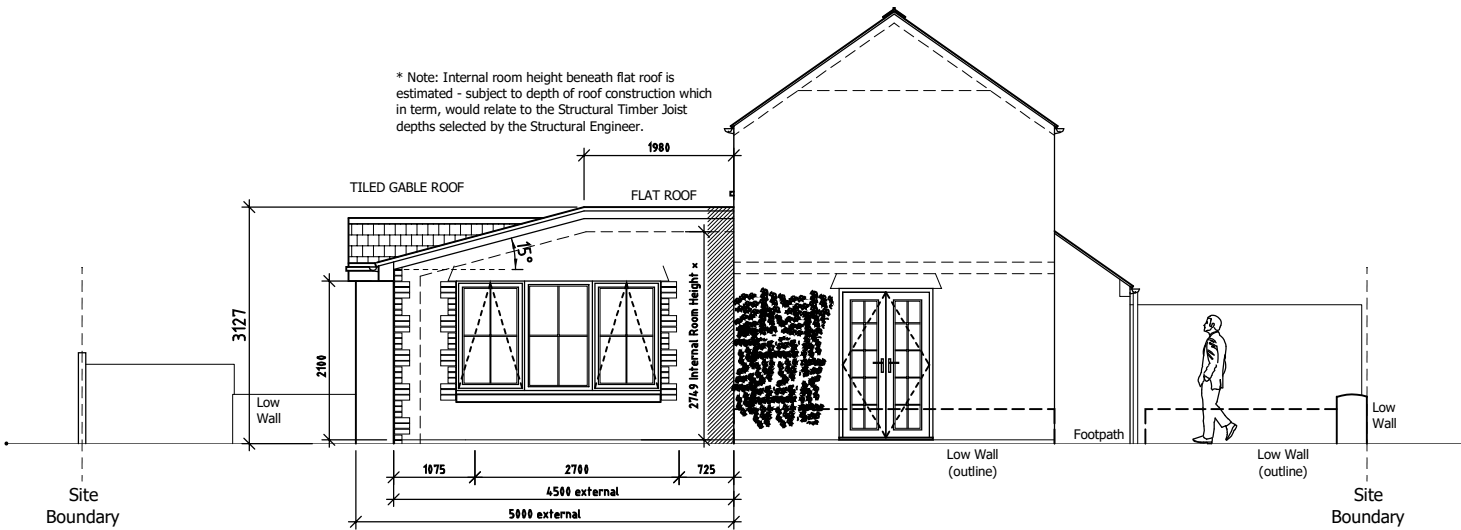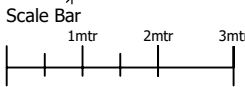

Side (West) Elevation
Proposed

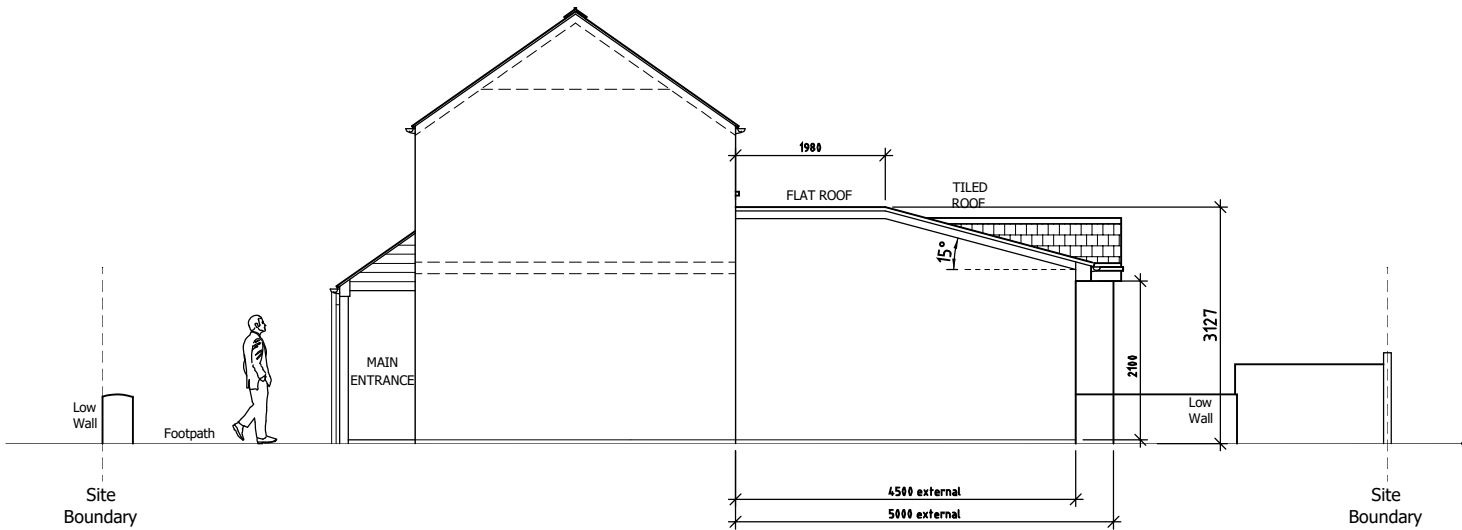

Side (East) Elevation
Proposed

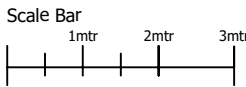

P I Davis Architectural Design

T
E

www.pidavisdesign.com

Revision	Date	Description
-	-	-

Date
January 2026

Drawing Scale
1:100 @ A3

Project Title
**PROPOSED EXTENSION AT:
TANNERS BRIDGE COTTAGE,
GARSDON,
MALMESBURY,
SN16 9NT.**

Project Status
PLANNING APPLICATION

Drawing Title
PROPOSED ELEVATIONS

Project Reference
2529

Drawing Reference
- APP300

Revision
-