


Location Plan

Site Address: Tesco Express, 41, Andover Road, Ludgershall, SP11 9LU

Date Produced: 15-Jan-2026

Scale: 1:1250 @A4

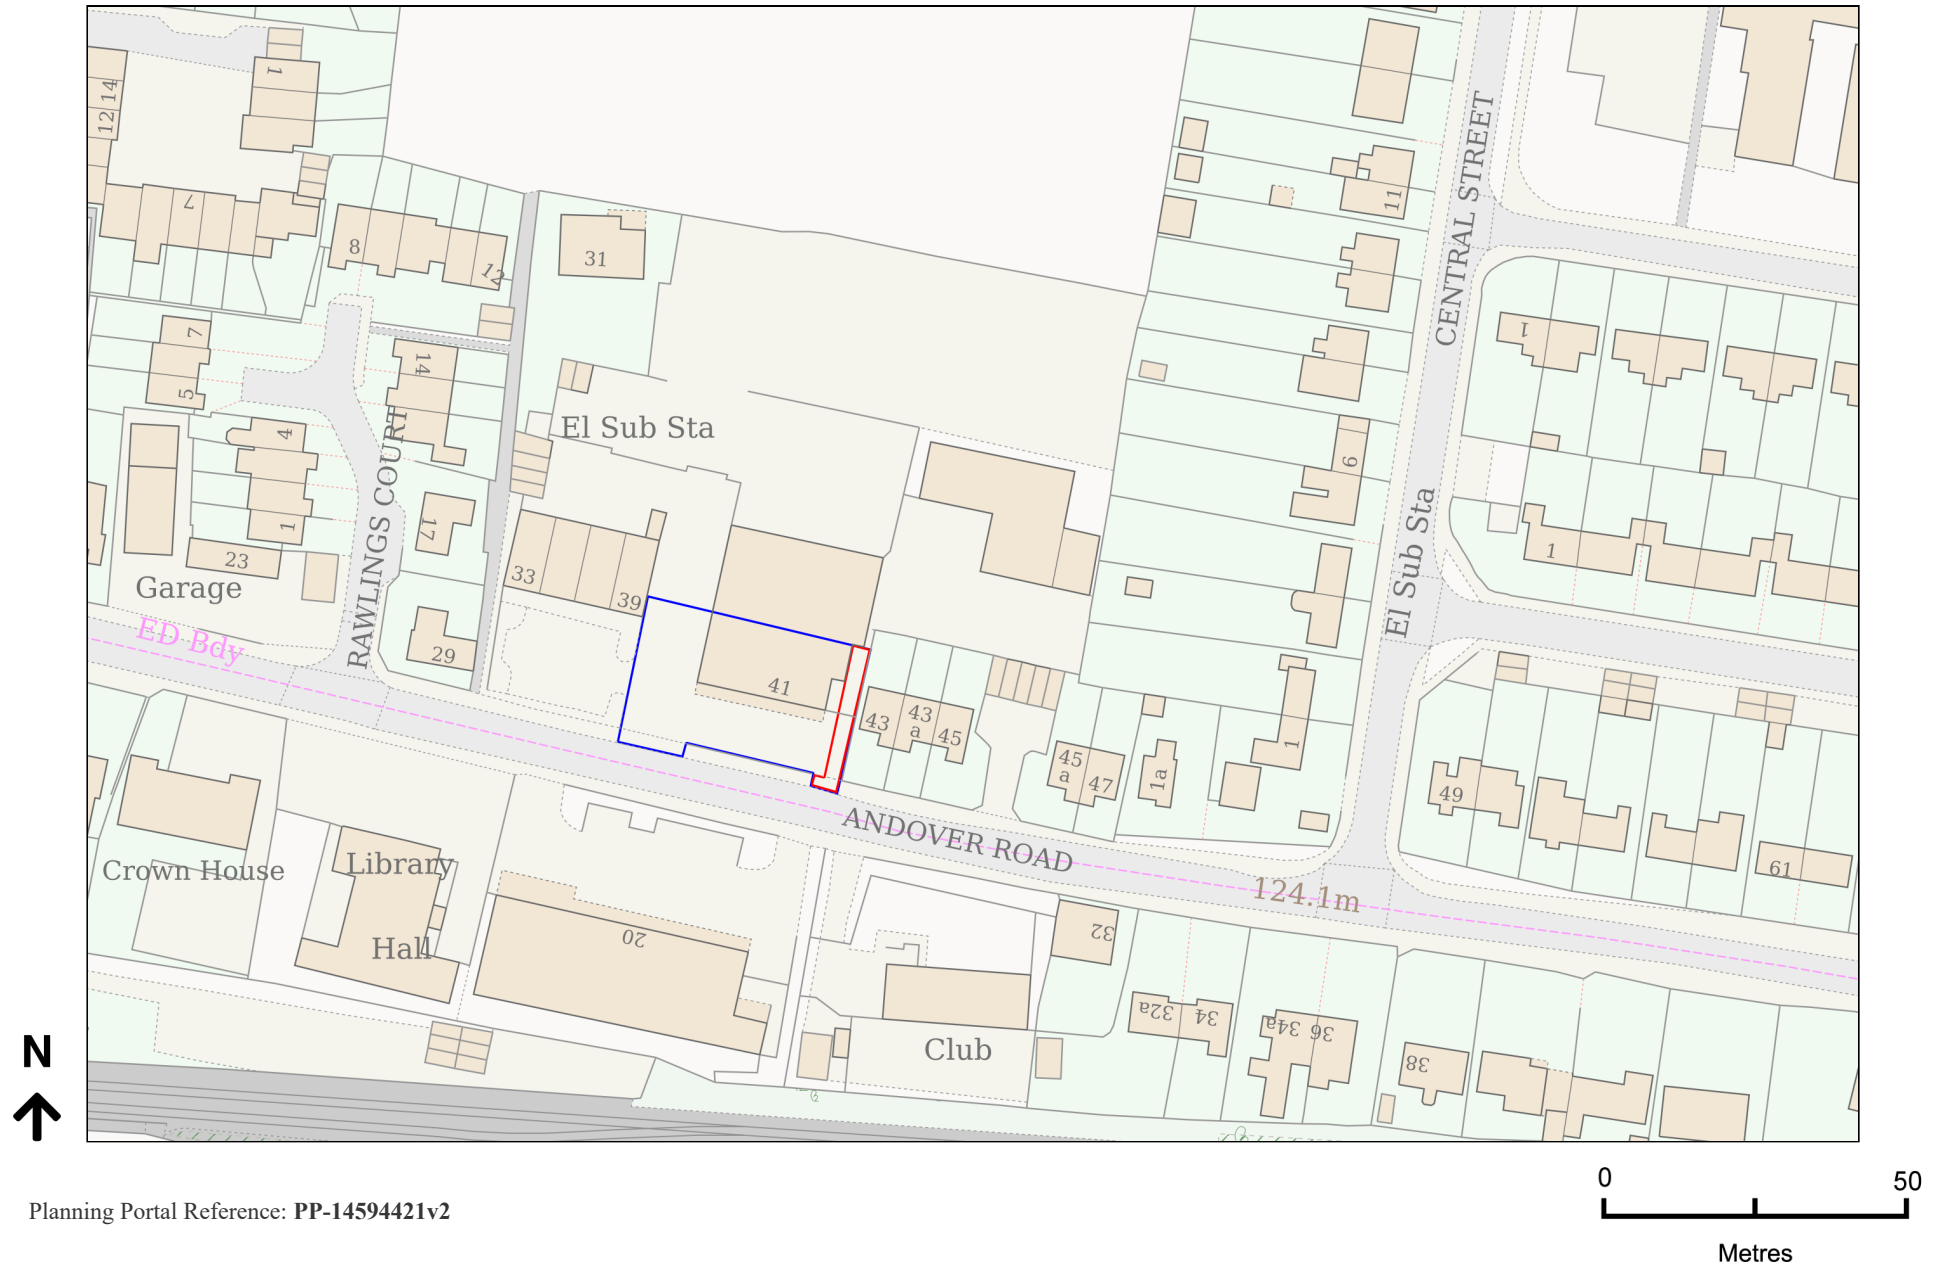

Planning Portal Reference: PP-14594421v2