




LEAD CURVED PORCH EXAMPLE



IMITATION STONE TILES EXAMPLE, as supplied by <https://www.marshfieldstone.com>



BRASS LETTERBOX EXAMPLE FOR FRONT DOOR

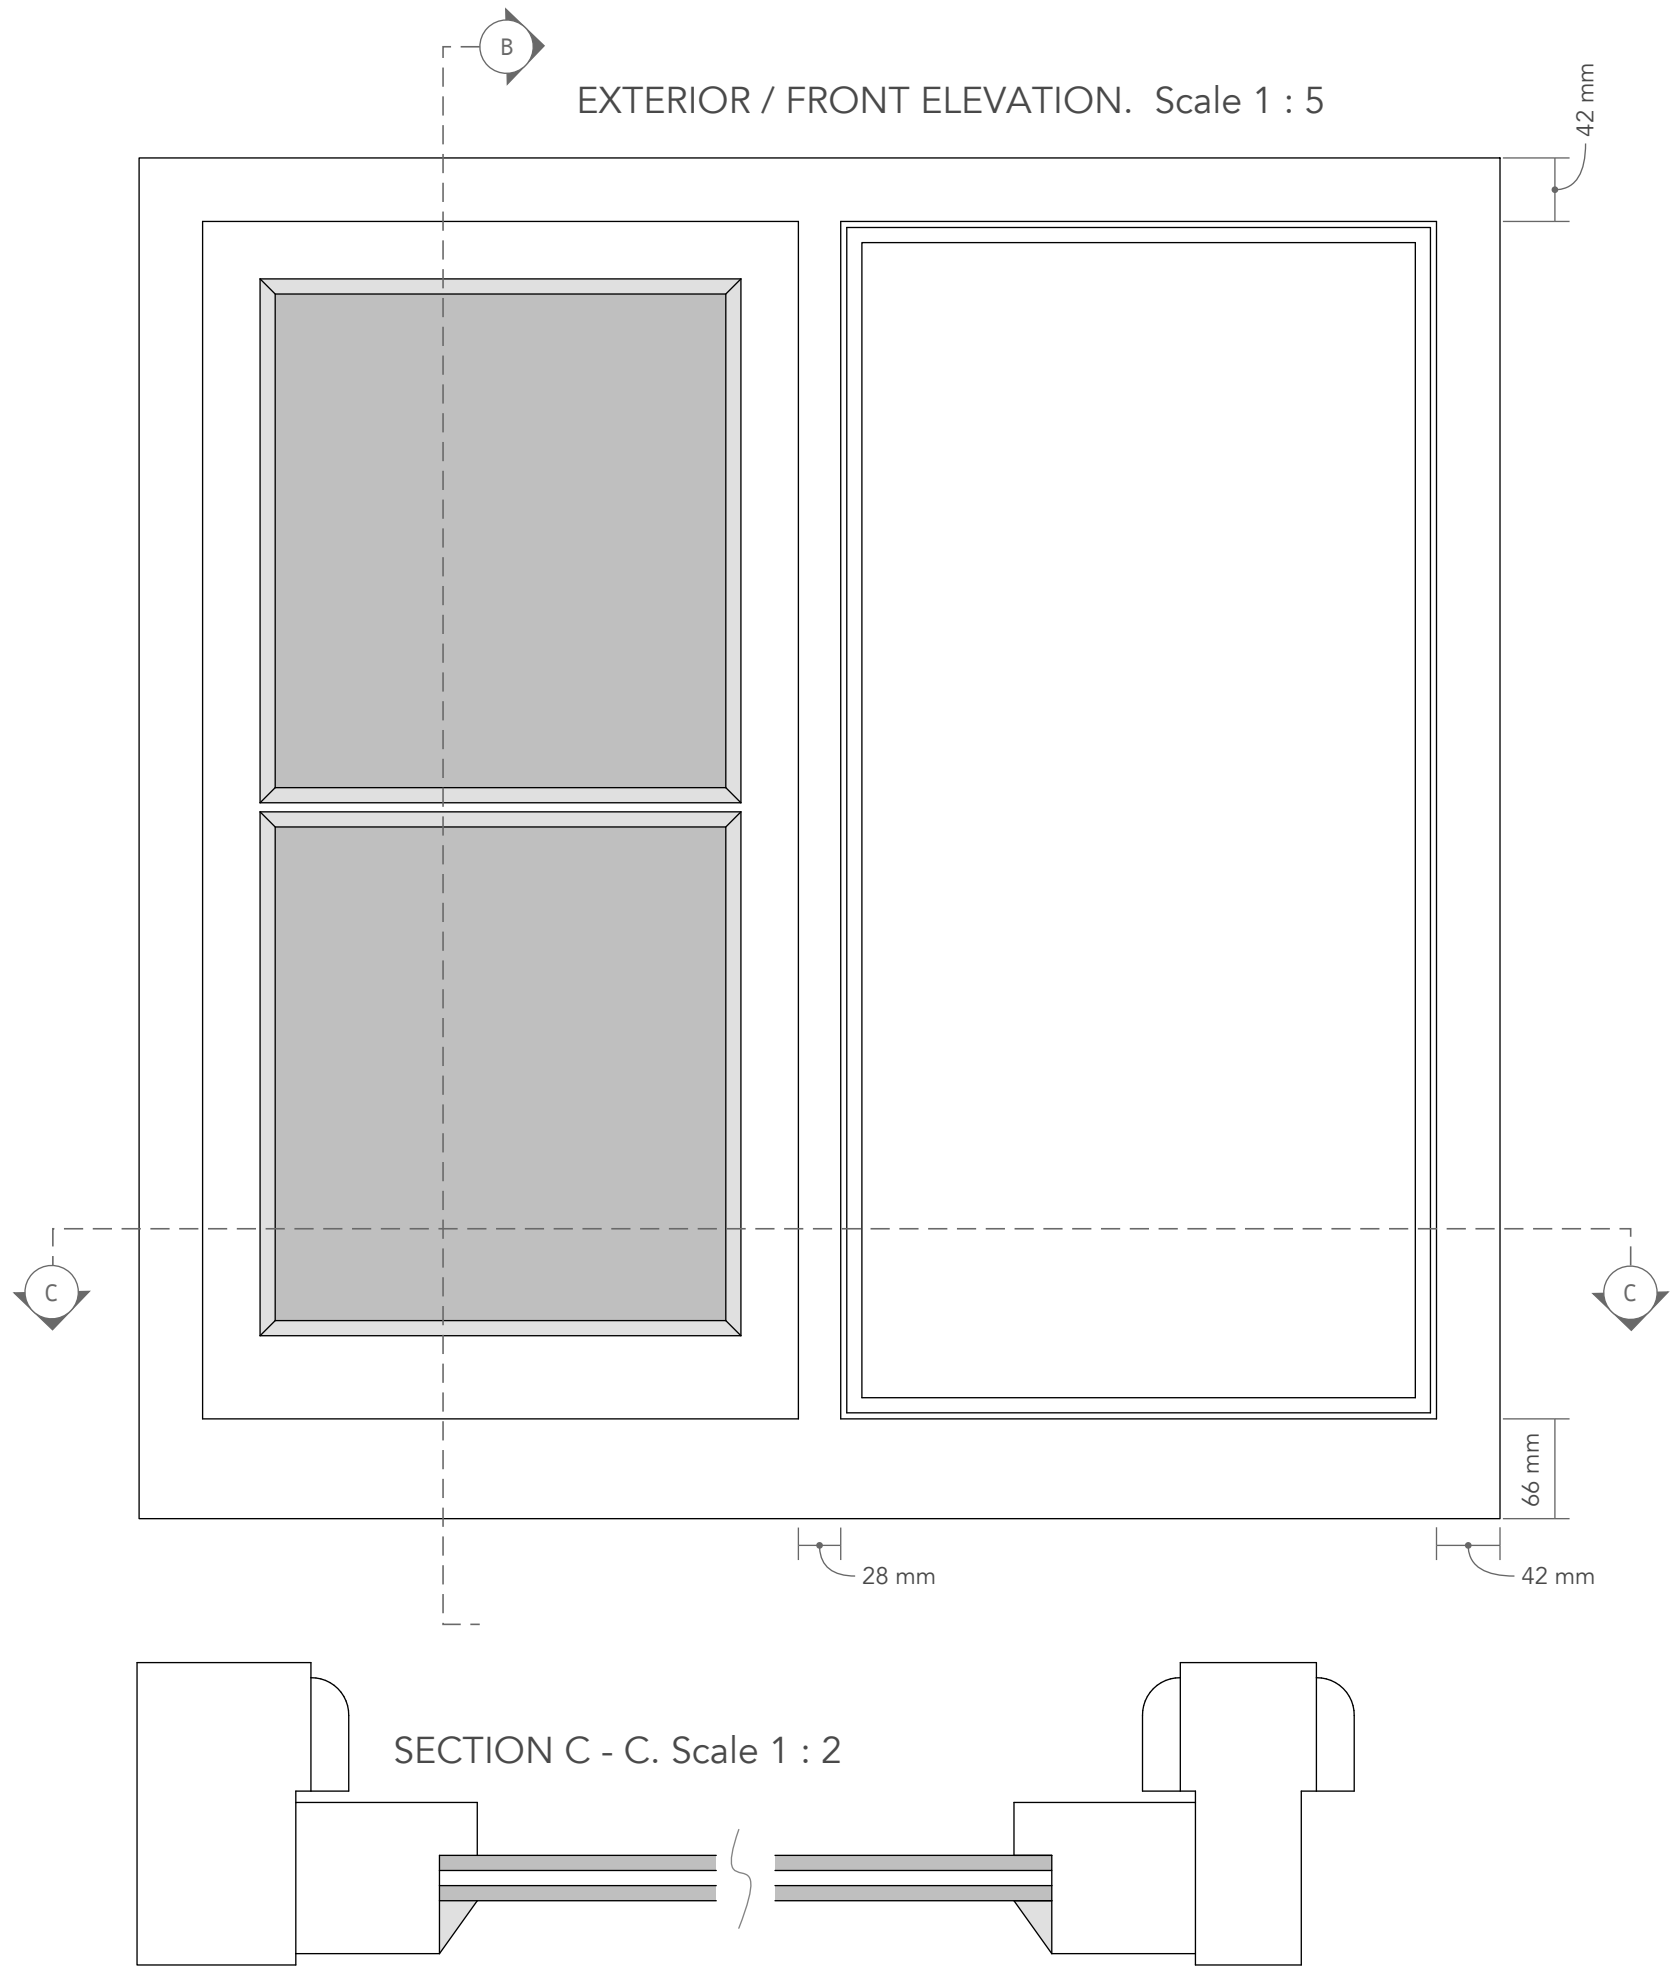

STONE STRING COURSE DETAIL
SCALE 1 : 2

0 200mm scale 1 : 2

all dimensions to be confirmed on site all works to be carried out in accordance with current Building Regulations drawings and design copyright of SE Architecture and may not be copied, altered or reproduced without authority	
project:	Hazeland House. 32, Kingston St Michael. SN14 6JJ
drawing:	6 Details
October 2025. Planning Drawings REVISION A	
SE Architecture 07814 685519 www.se-architecture.co.uk	