


Inside Conservation Area ←→ Outside Conservation Area



Inside Conservation Area ←→ Outside Conservation Area

Site bounded in grey

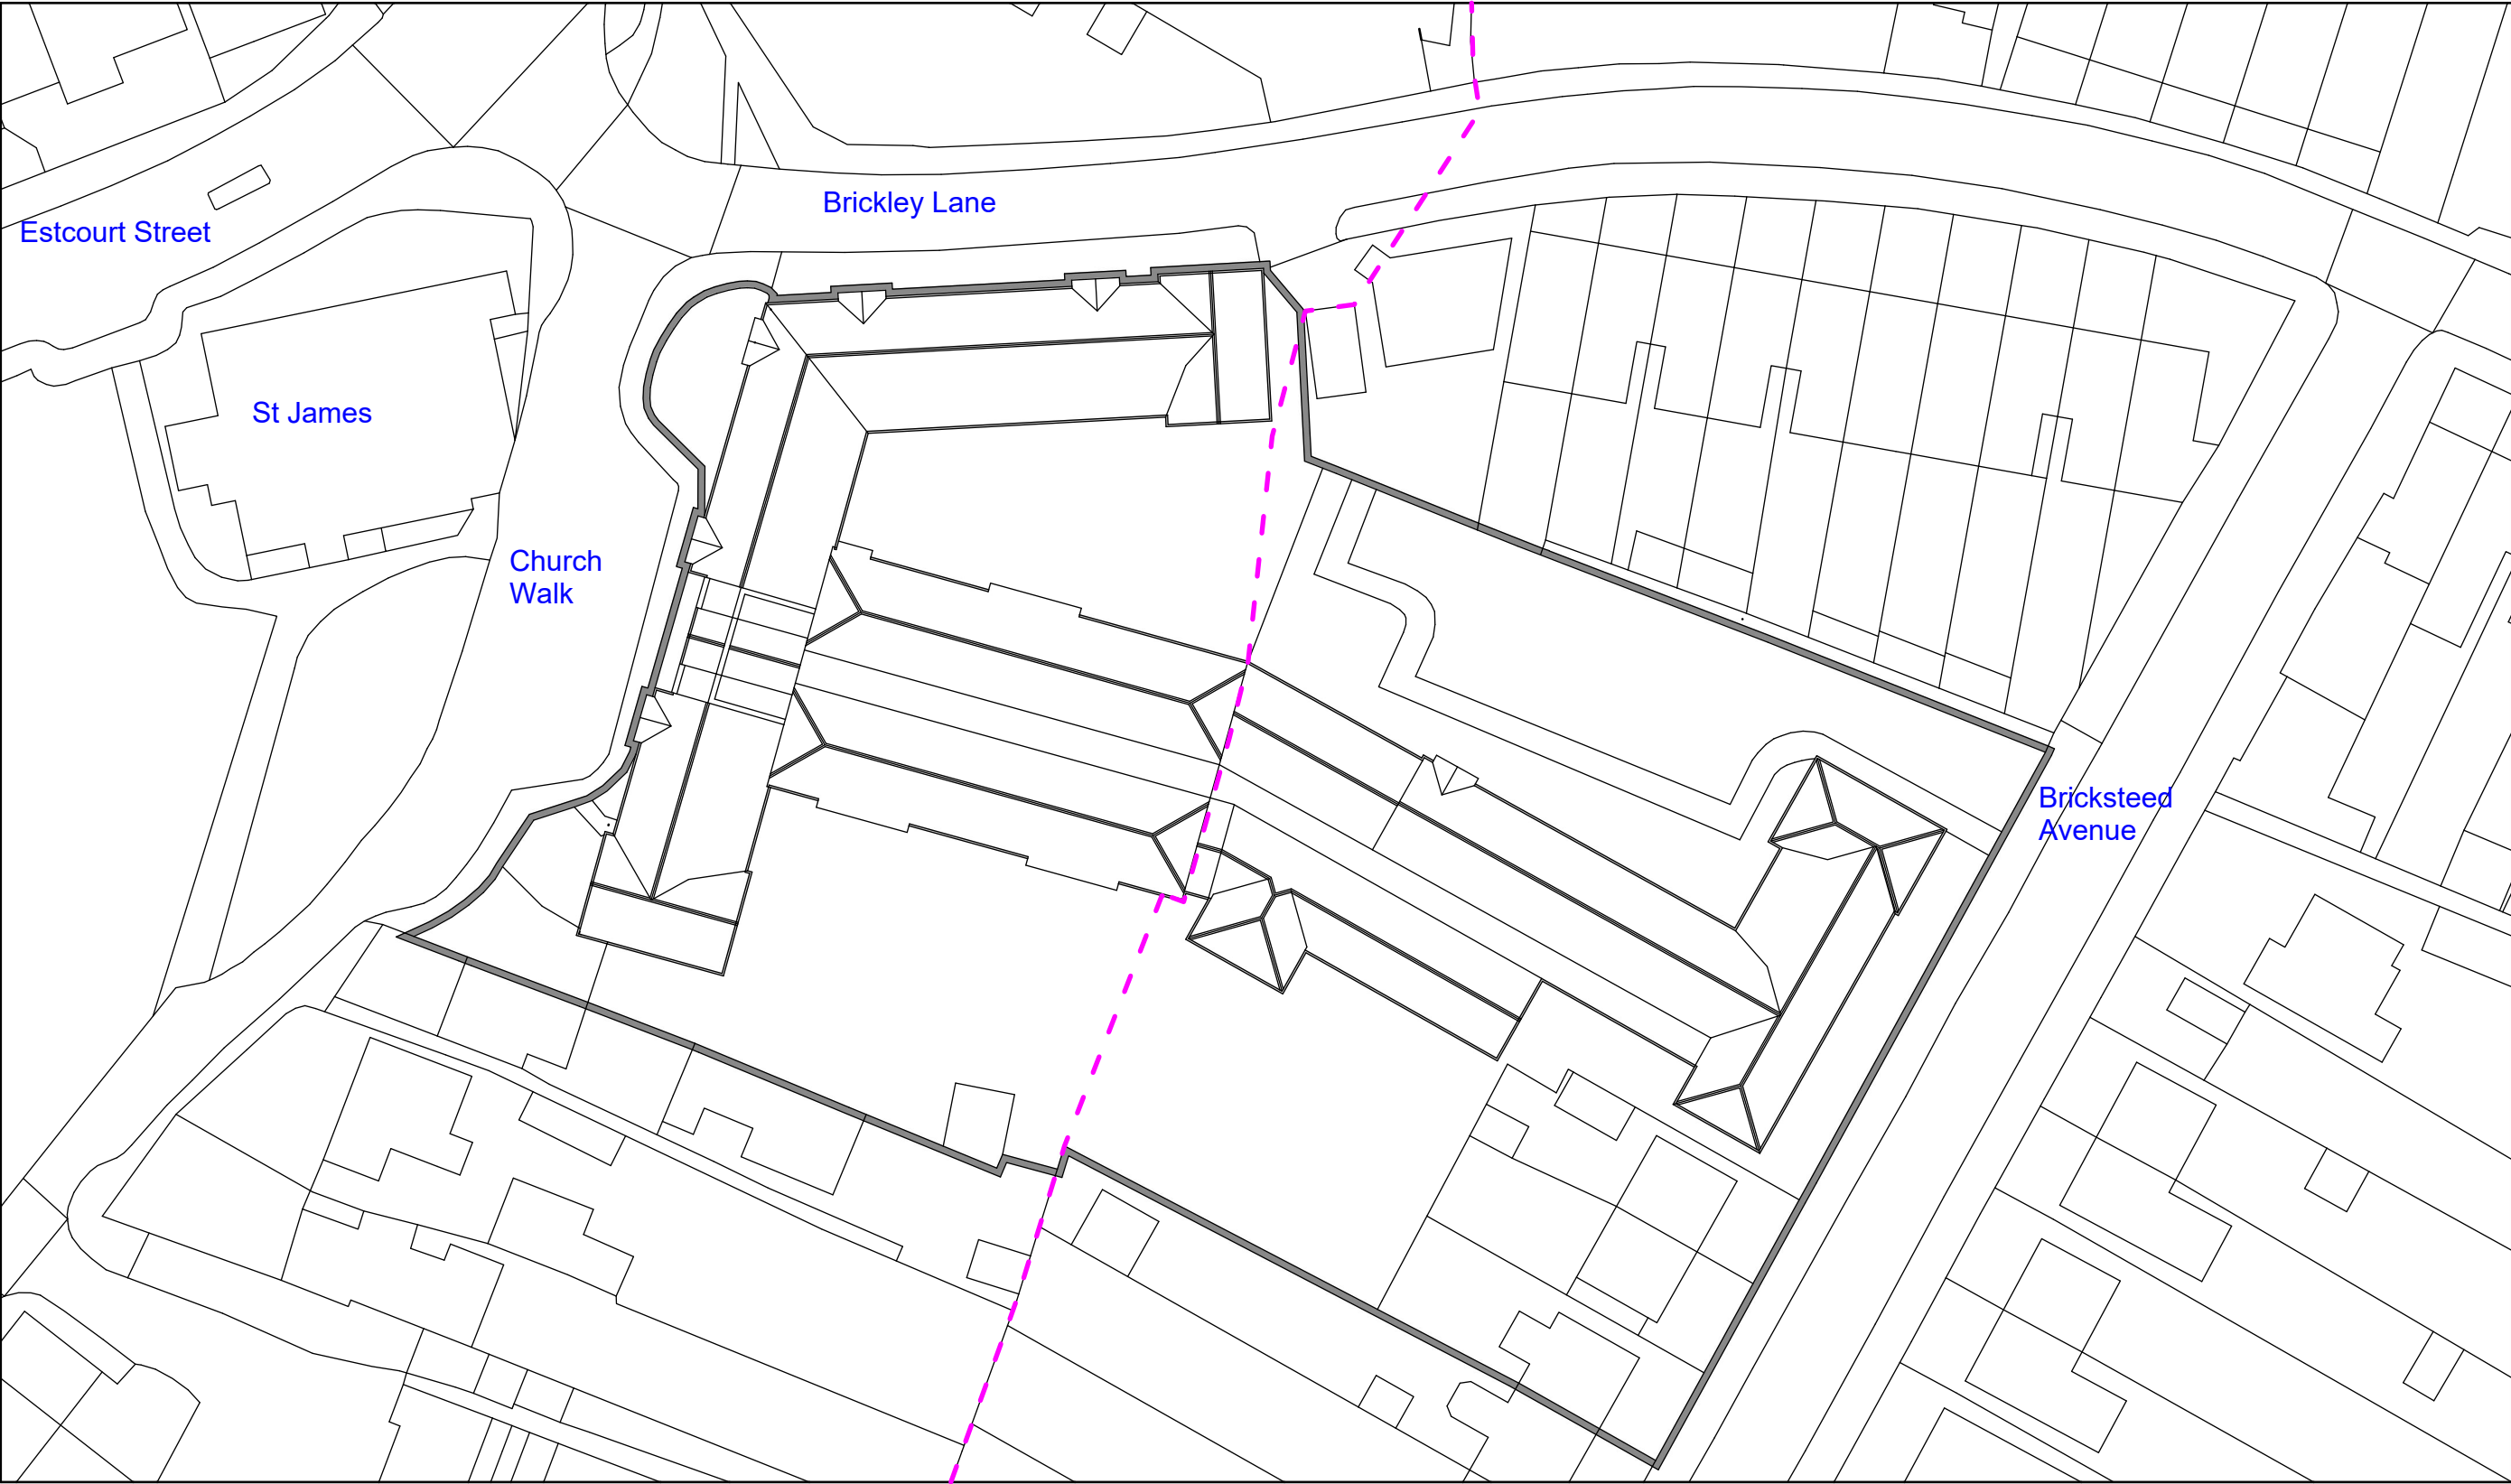

Scale: 1:500 A3

Complete Site showing Wiltshire Core Strategy C5-CP58 Conservation Area Boundary
Conservation Area Boundary - - - - -

Replacement windows - Flats 1 to 14, 22 to 31, 33 to 36, 44 to 46. Plus communal areas

Replacement windows - Elevations A,B,C,D,E,F,G,H,I