


WINDOWS 1-7 TO BE REPLACED BY LIKE FOR LIKE
 DESIGN CRITIAL WINDOWS REF QU 289Z
 HOME LIGHT PLUS 2 ~~TOPHUNG~~

OPTION 3

2xSIDE HUNG WINDOWS,
 1xTOP HUNG WINDOW
 1xFIXED WINDOW.

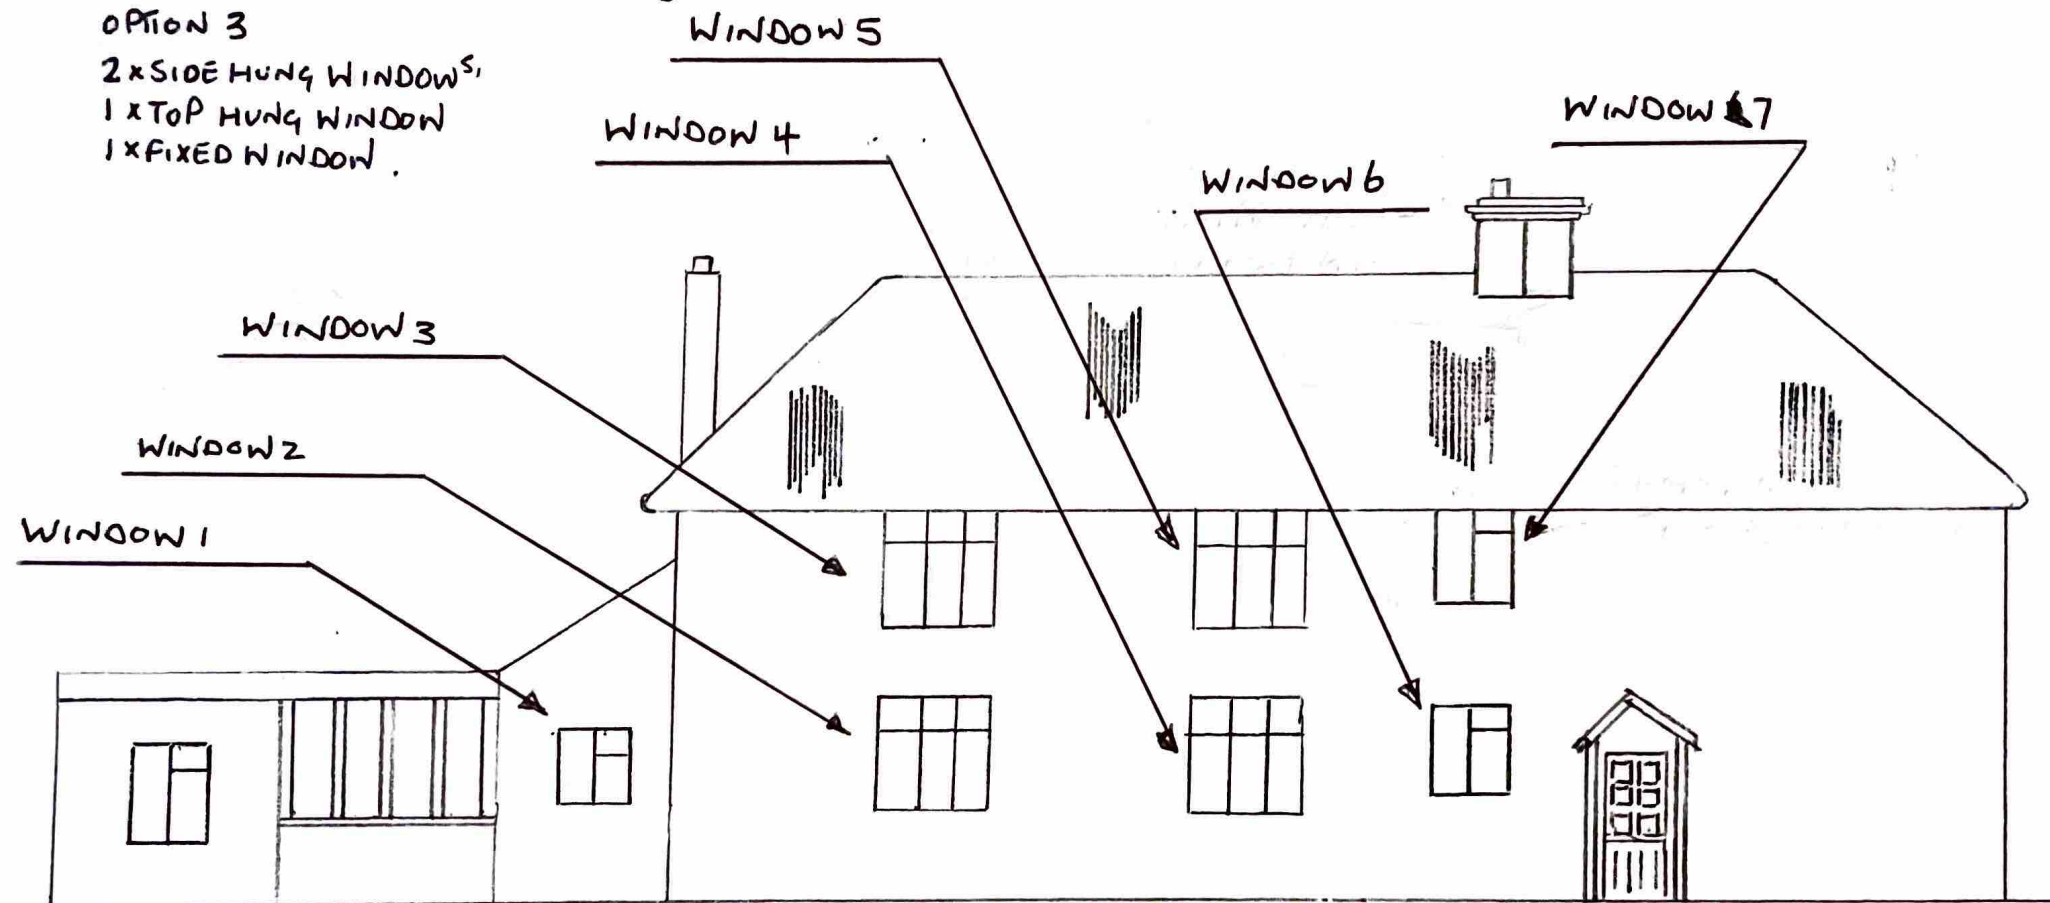

SOUTH.
~~BRICK~~ ELEVATION
 YEW TREE FARM SN9 6HB

SCALE 1:100
 0 1 2 3 4m