

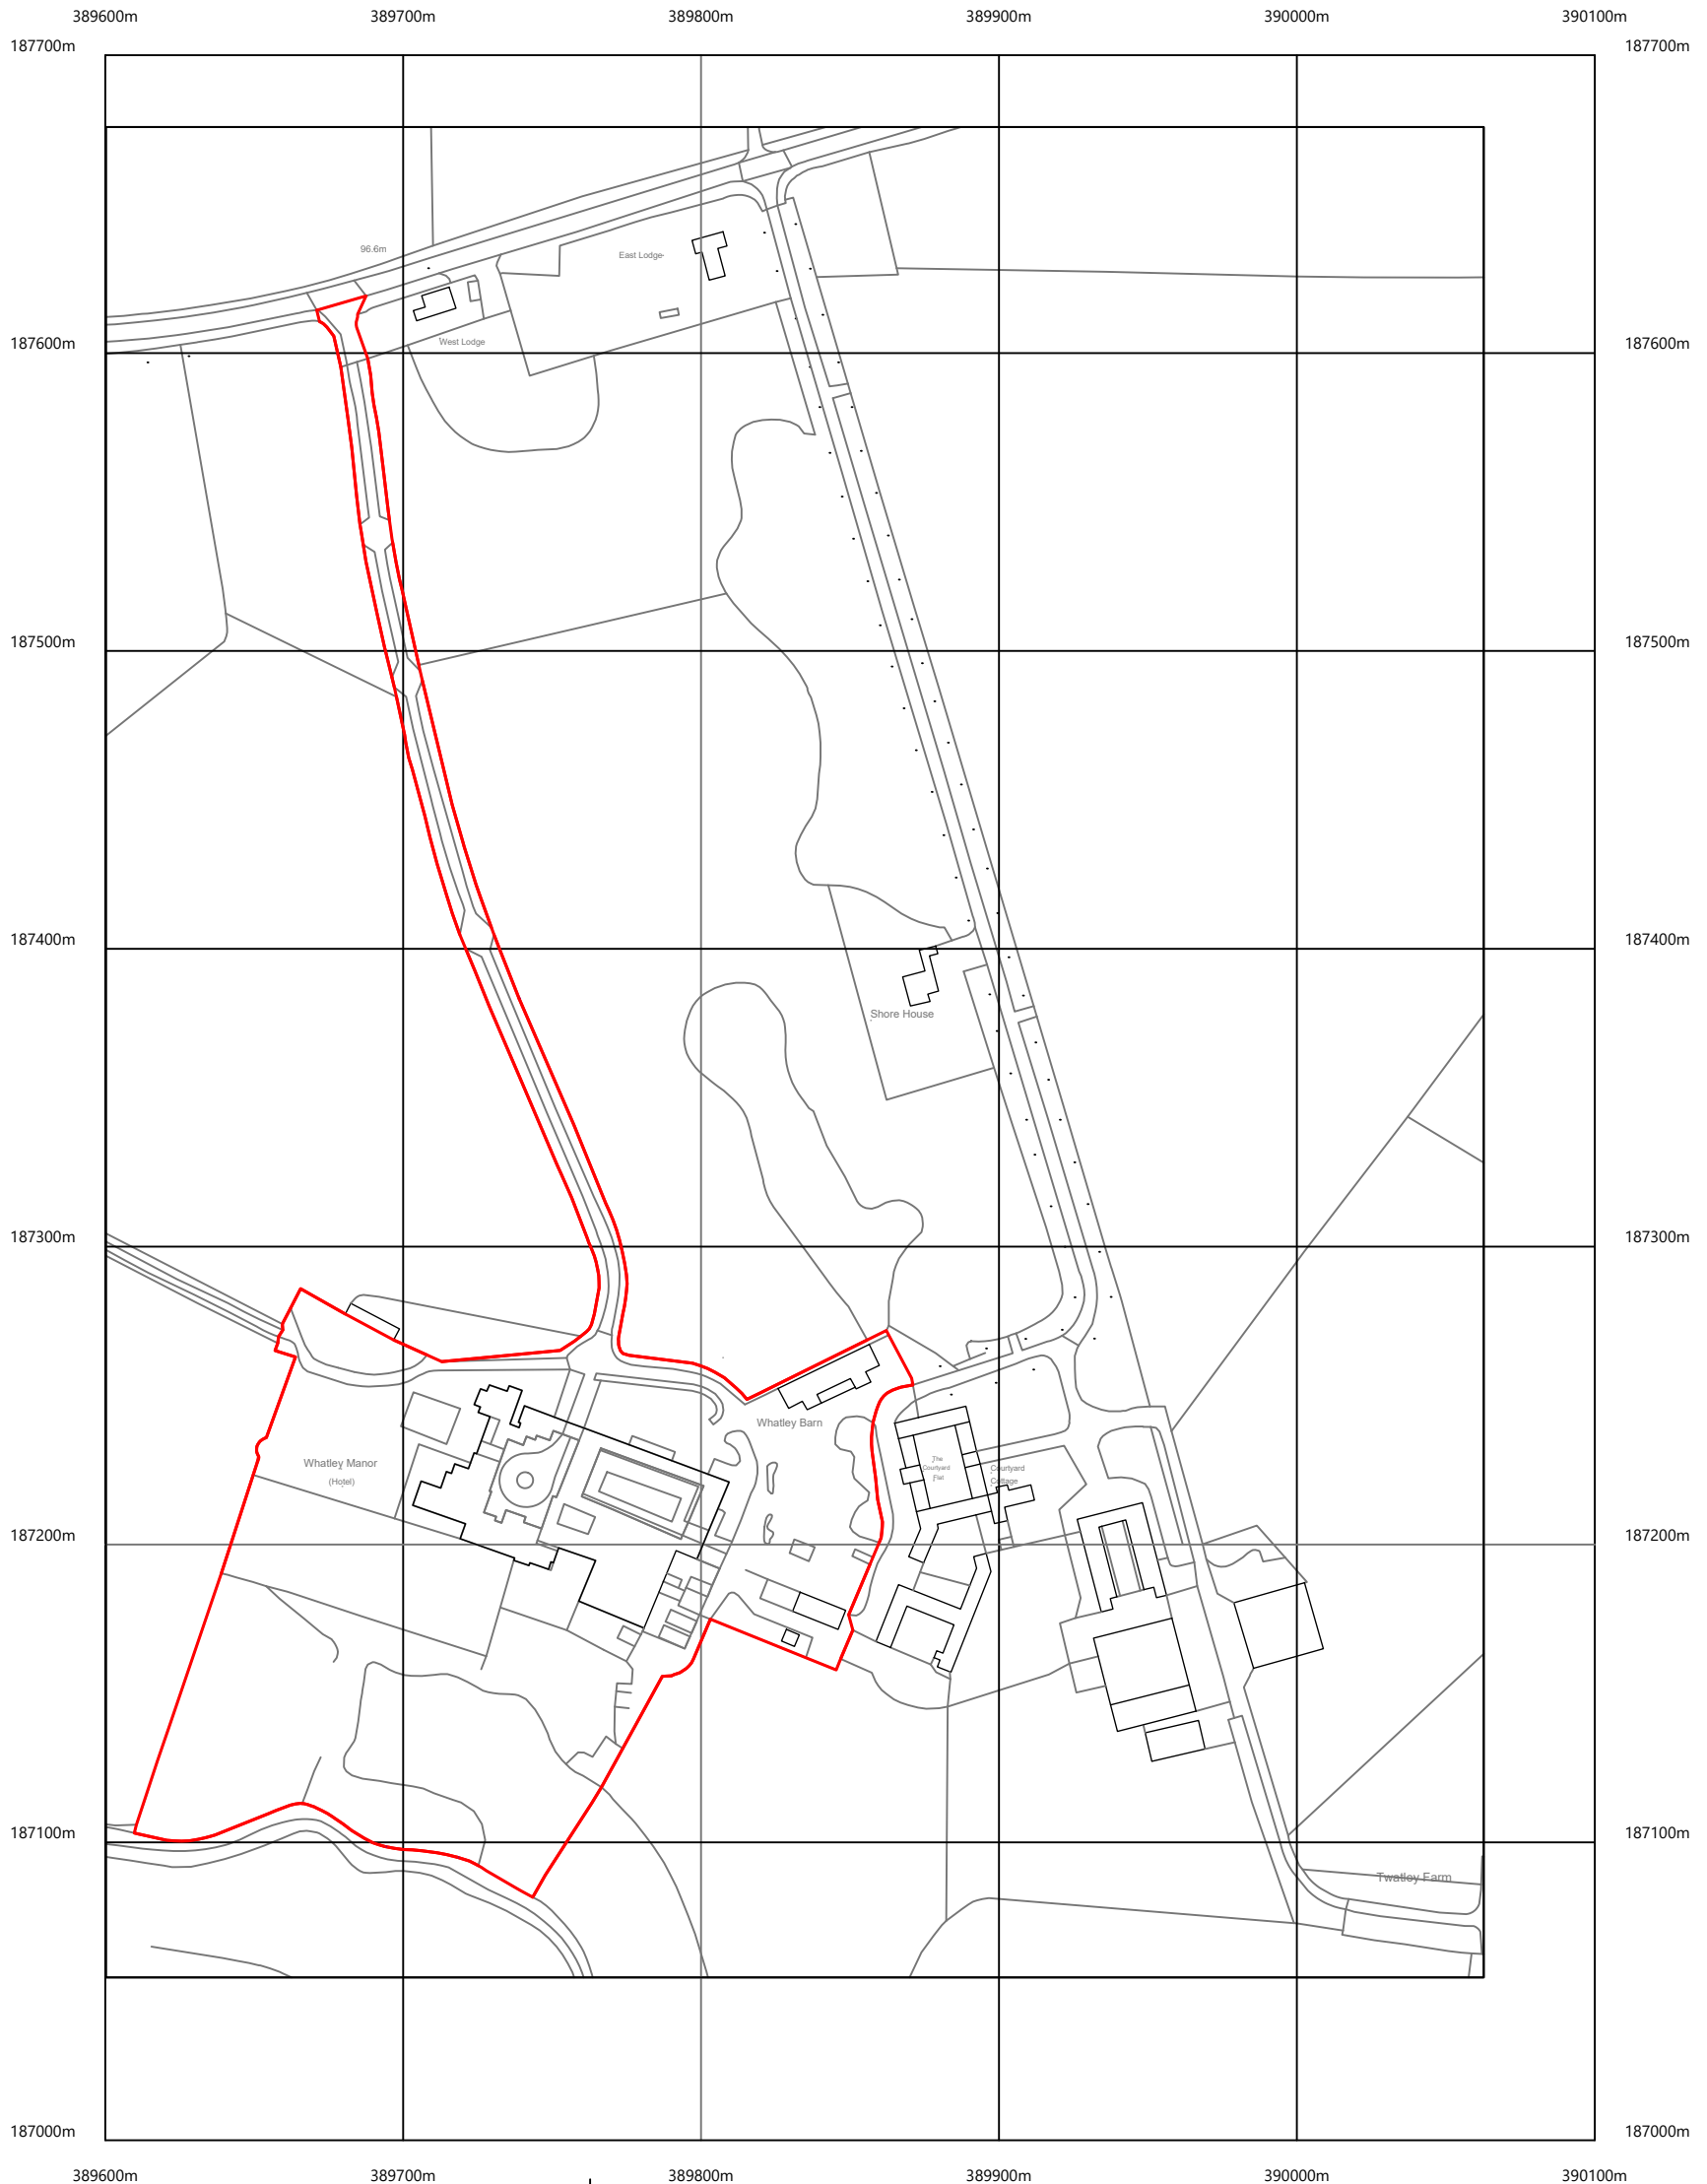


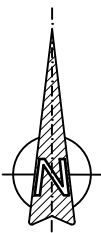

©Crown Copyright and database rights 2025 OS Licence no. 100018971

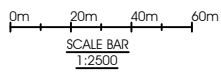

project:

Whatley Manor Hotel and Spa
Twatley, Malmesbury, SN16 0RB

drg. title:

Location Plan

job no./drg. no.:

1957.21 - 000

scale :

1:2500 @ A3