



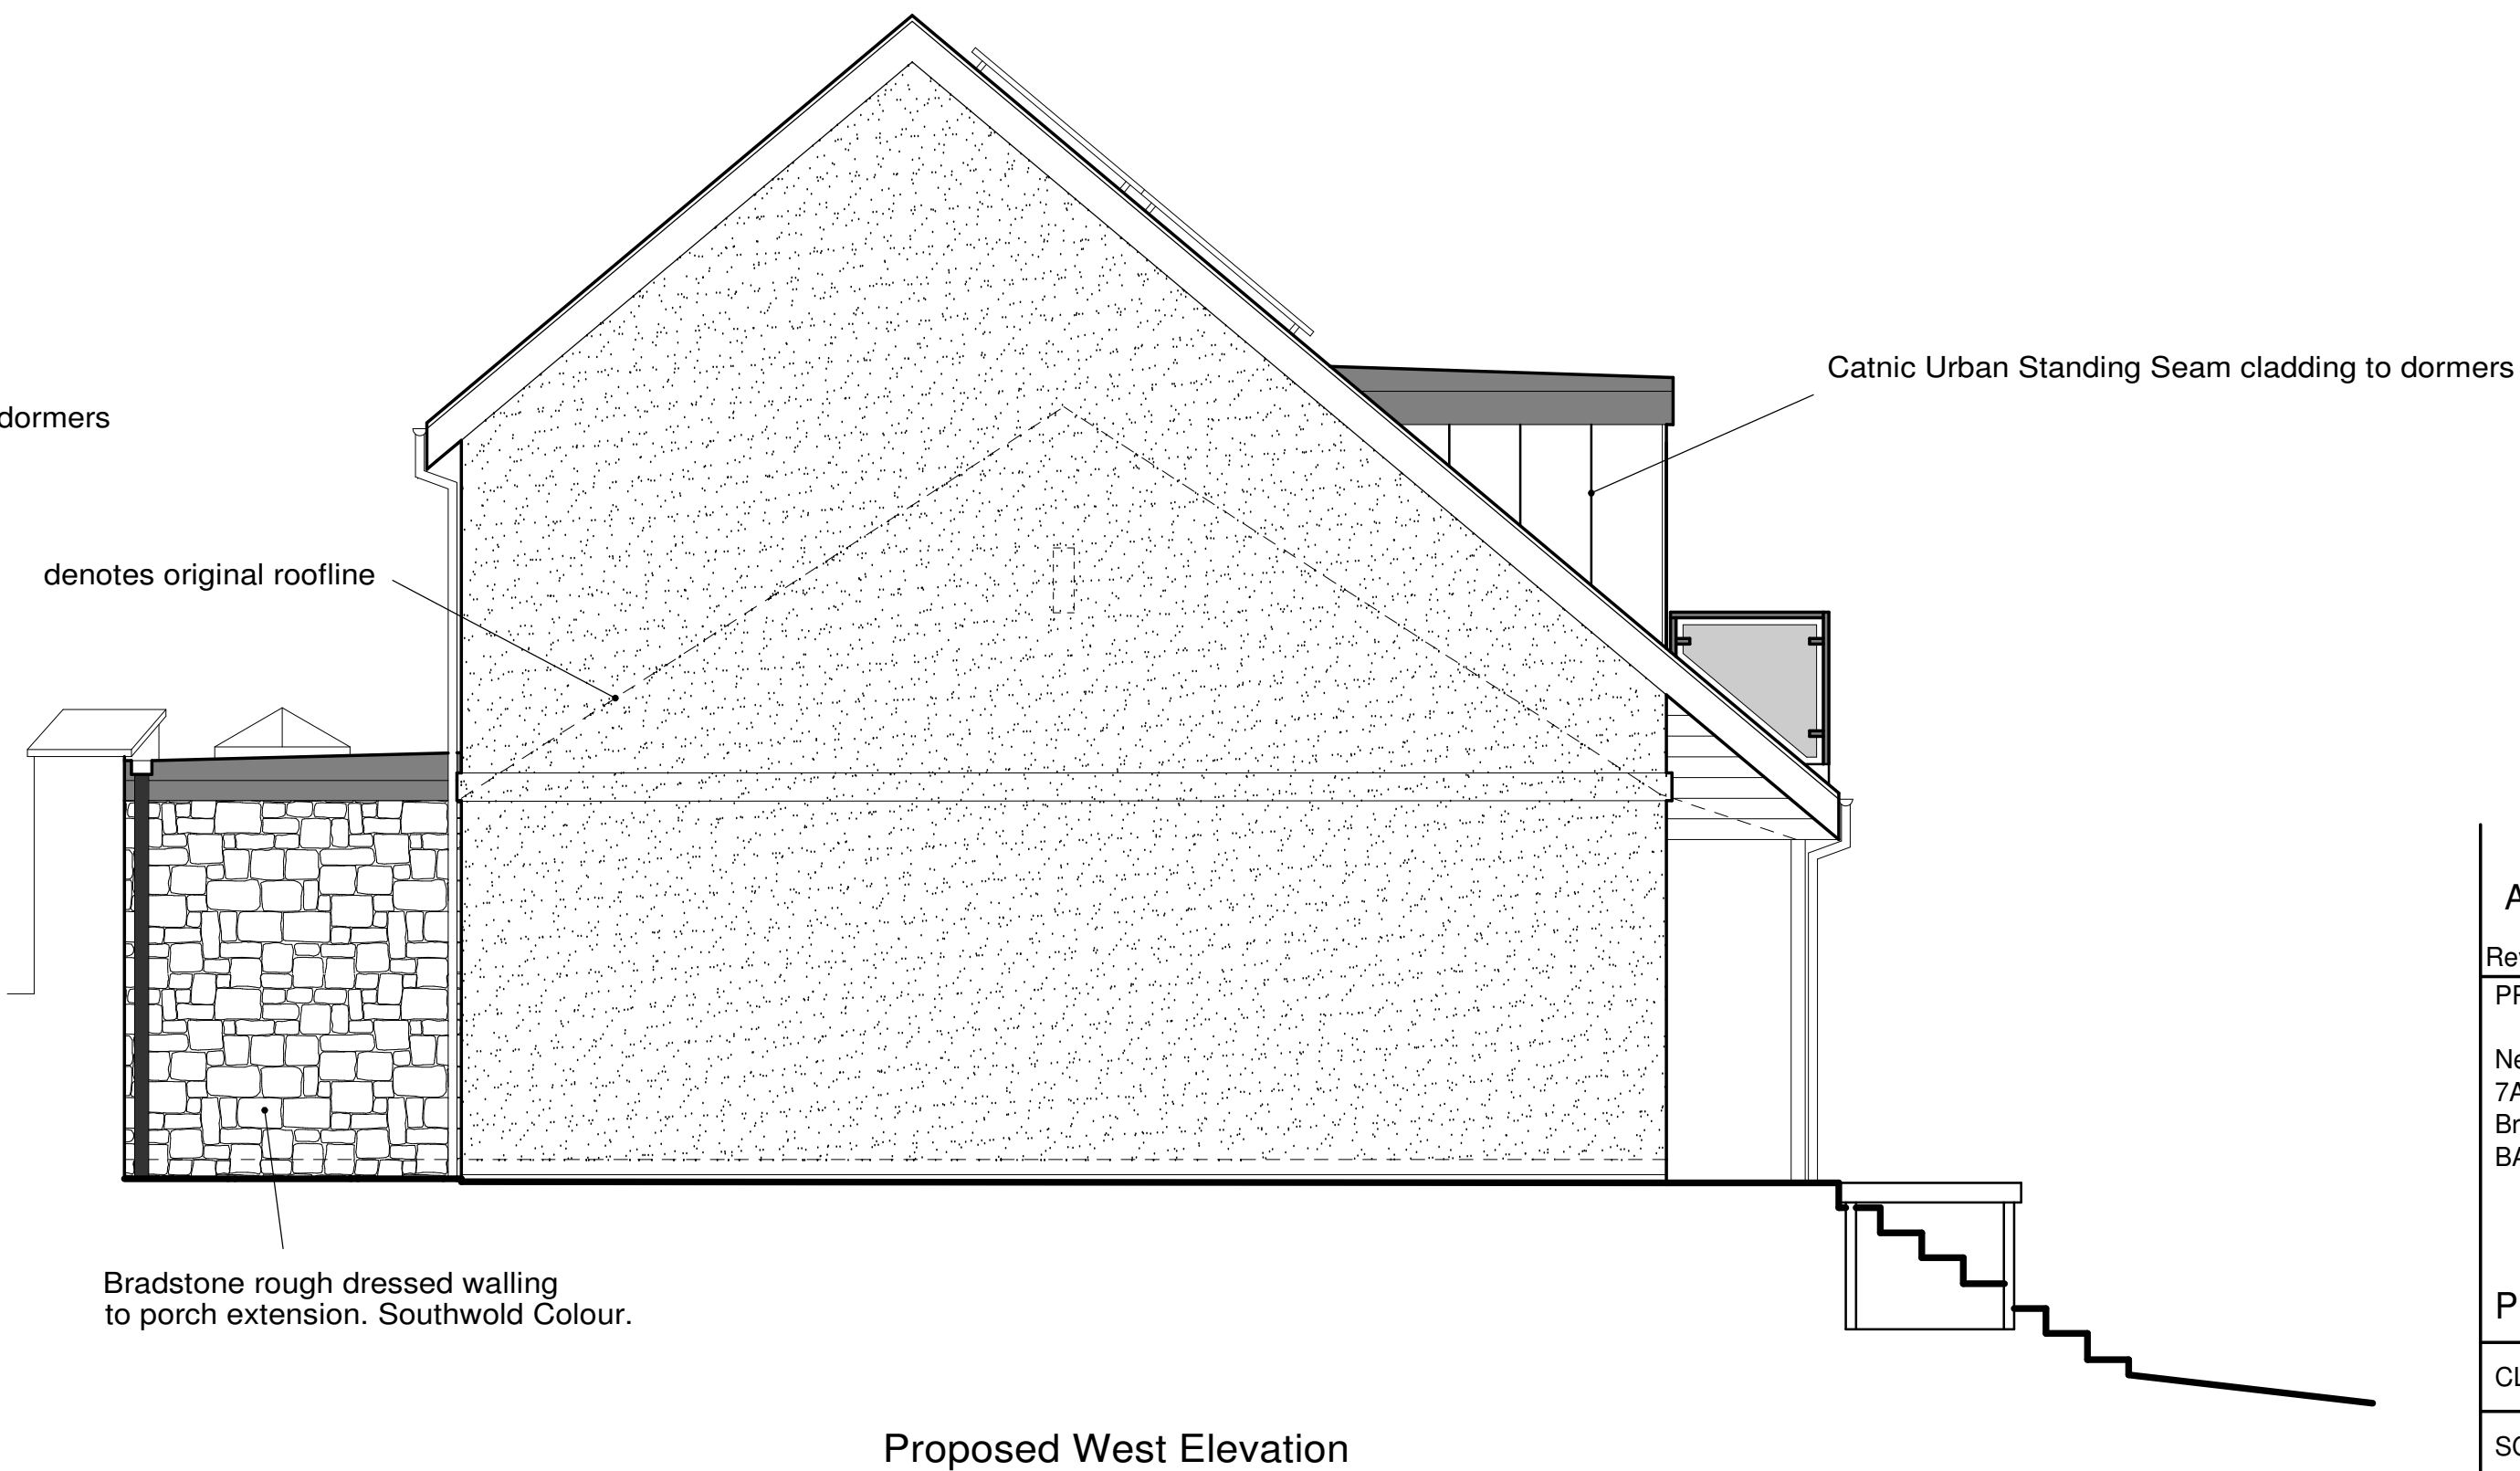

EXAMPLE OF LIME RENDERING STYLE PROPOSED

Hydraulic Render Guide
1. Scratch coat 10mm. 10 day drying time. (min)
2. Float coat 10mm. 10 day drying time. (min)
3. Finish coat 6mm. 6 day drying time (min)
www.lime-mortars.co.uk

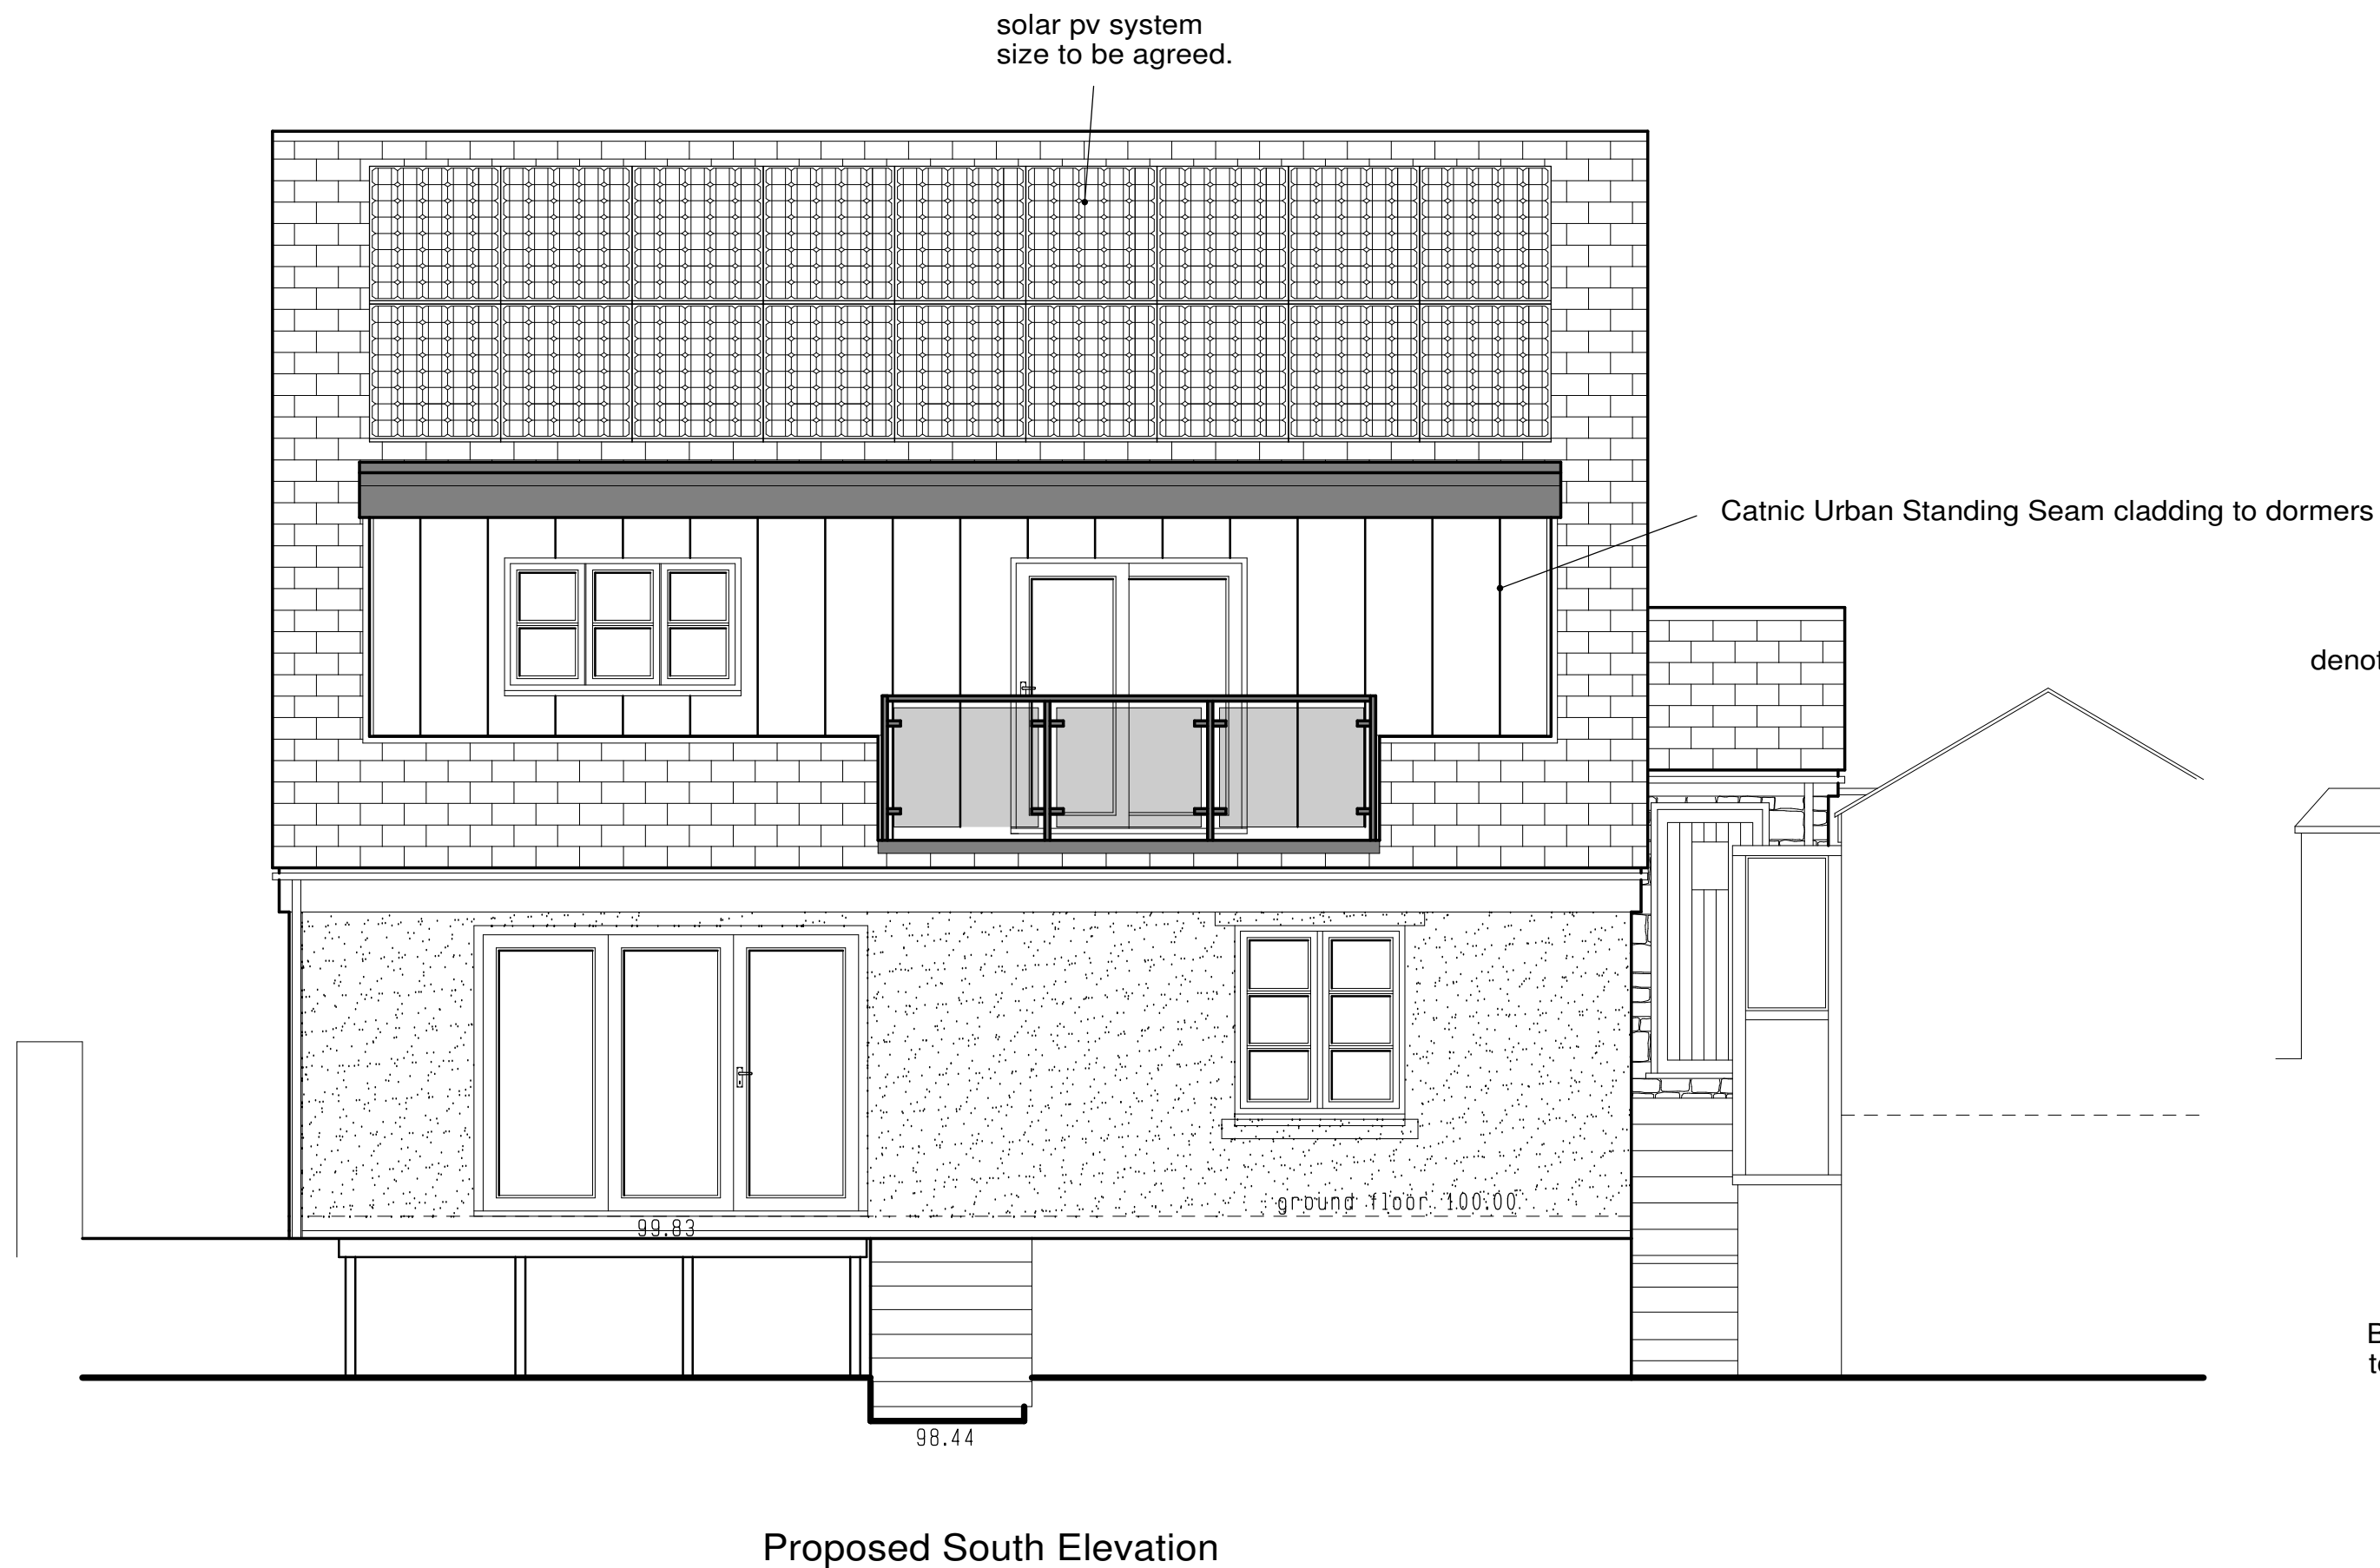

A	OCT 24	EXTERNAL FINISHES & WINDOWS STYLE	Ref
Rev	Date	Details	
PROJECT:			
New roof and dormers for loft conversion 7A Masons Lane Bradford on Avon BA15 1QN			
PROPOSED ELEVATIONS			
CLIENT: Mr & Mrs Shellard			
SCALE: 1:50 @ A1		DRAWING NO:	
DATE: AUG 2024		DRAWN: m. bissex	
2024/SHELLARD/05B			
LITTLEBROOK HOUSE MEADOW VIEW RADSTOCK BA3 3QT Tel: 01761436861 www.mbad.co.uk mbissex@mbad.co.uk			 MATTHEW BISSEX ARCHITECTURAL SERVICES

