

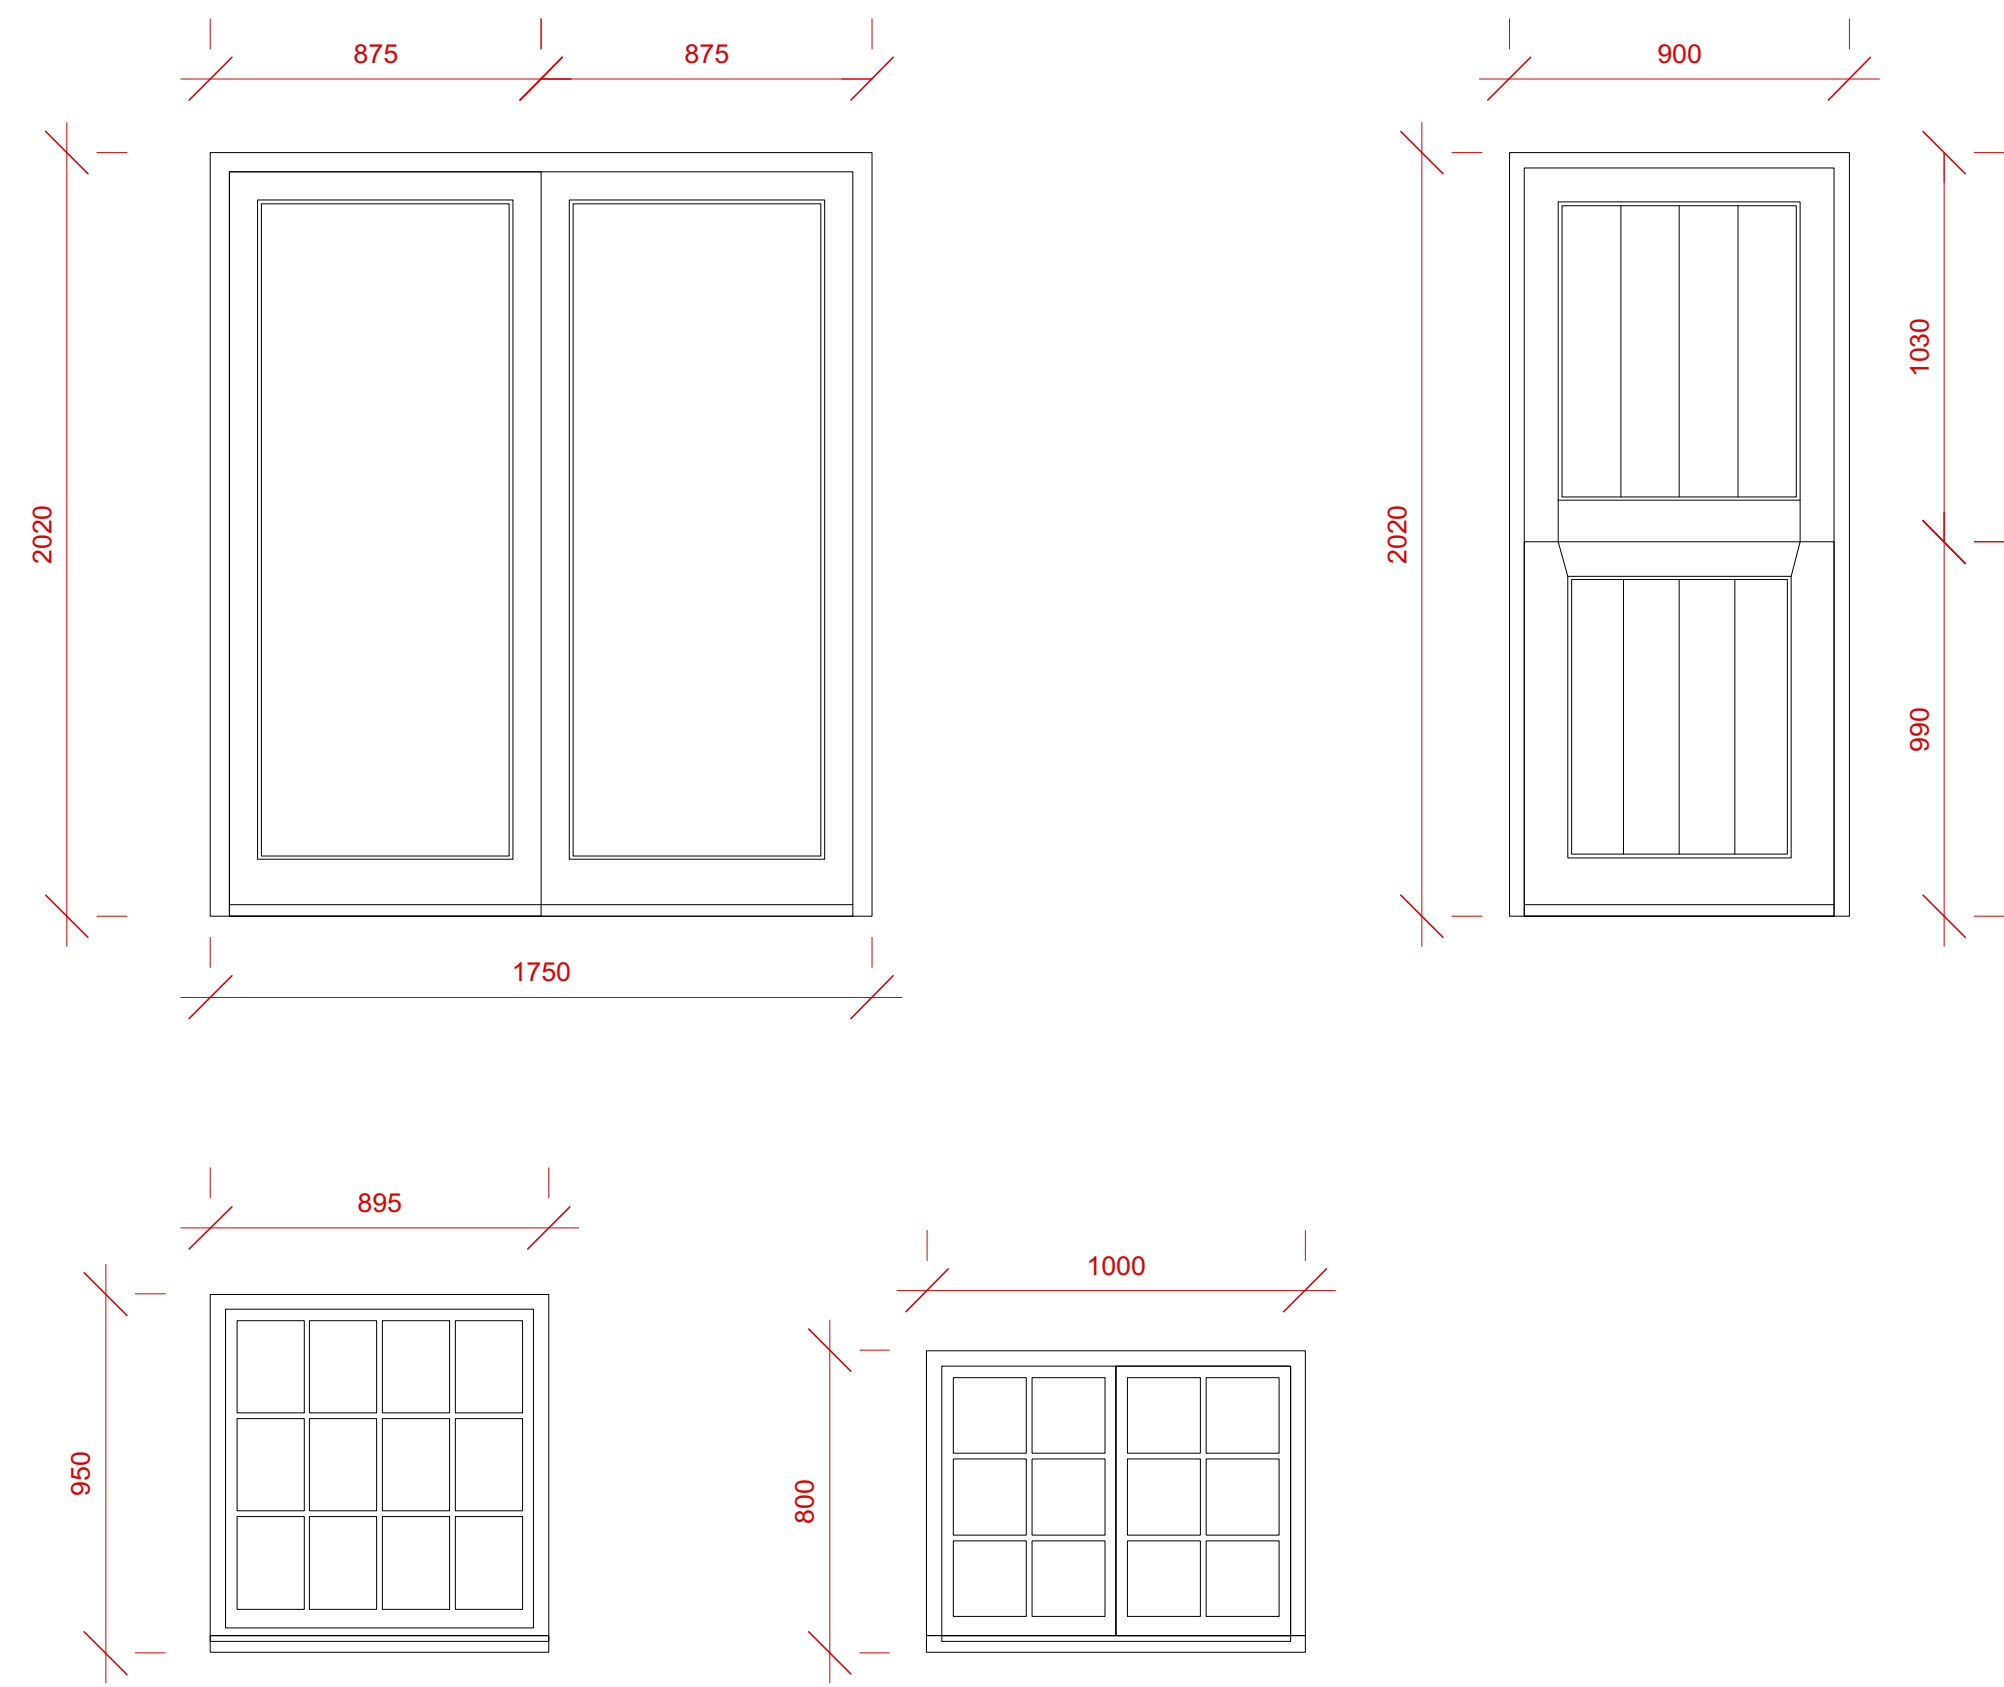
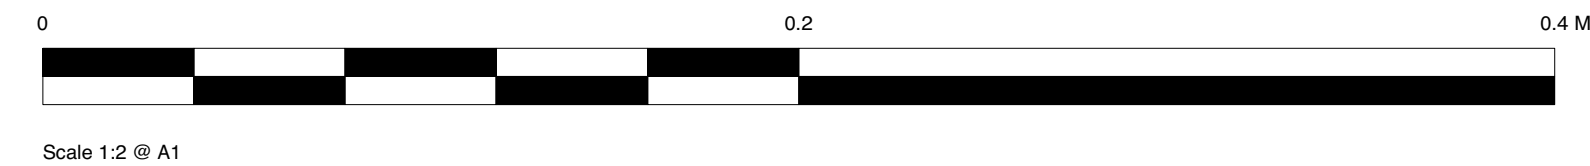


Proposed Window, Door and Joinery Details:

THE COMPASSES INN BARN,
LOWER CHICKSGROVE



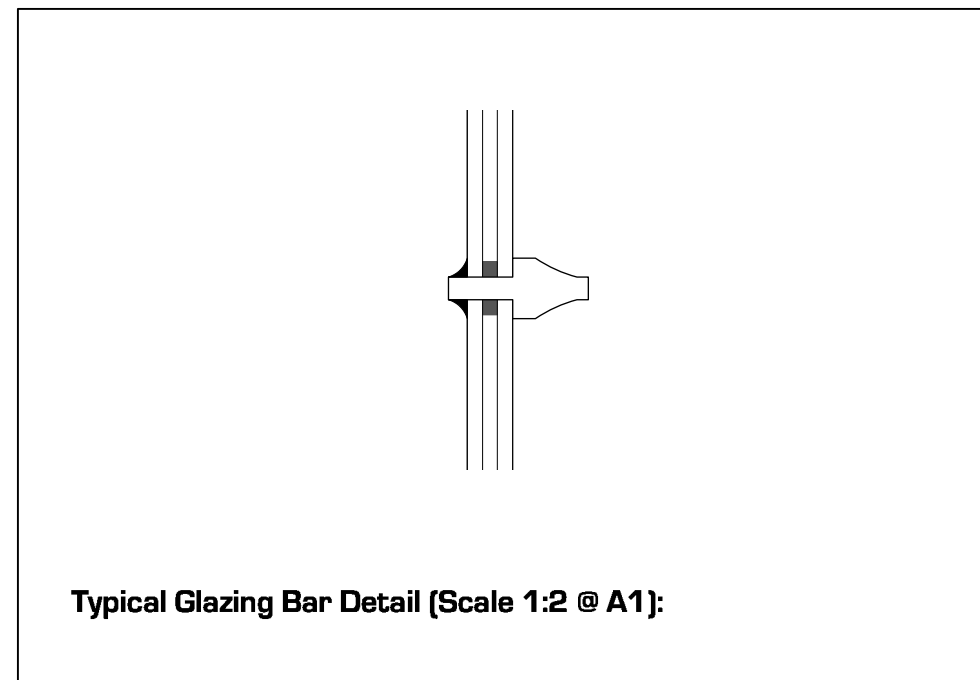


Proposed New Doors / Window Elevations (Scale 1:20 @ A1):


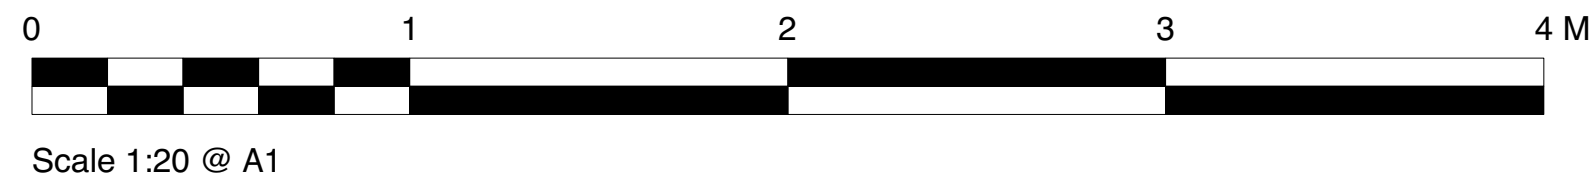


Details:

- Traditionally detailed painted joinery
- Slimlite conservation style double glazing to be used
- Traditional putty fixed glazing units

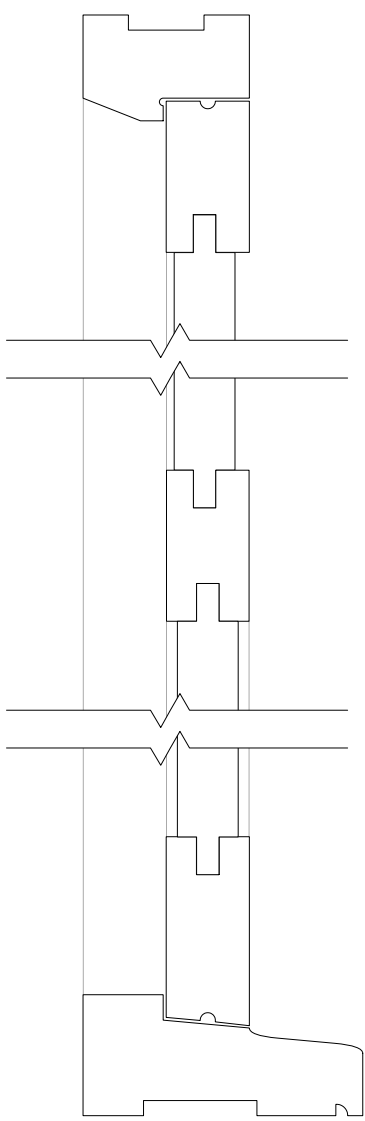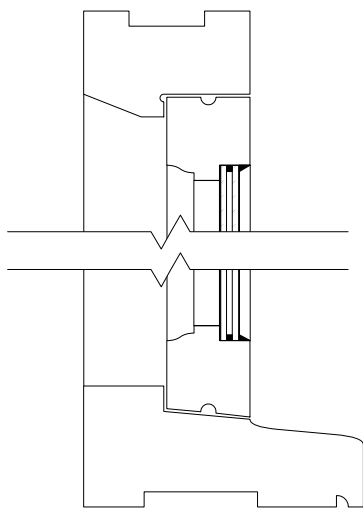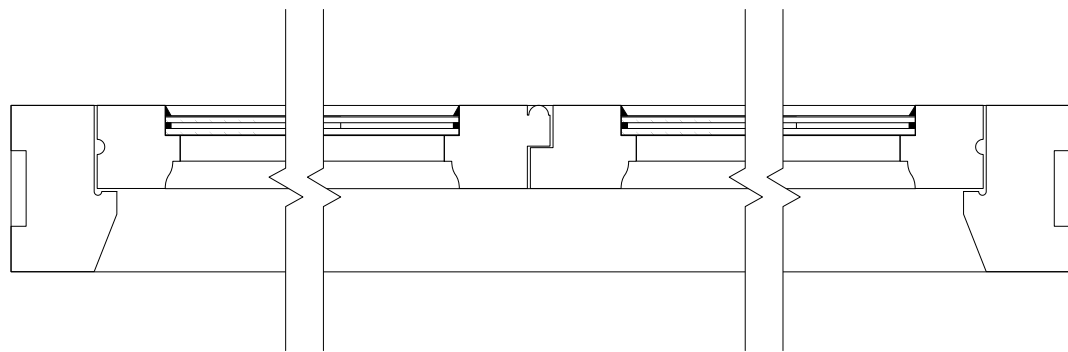

Typical Door / Window Section Details (Scale 1:5 @ A1):

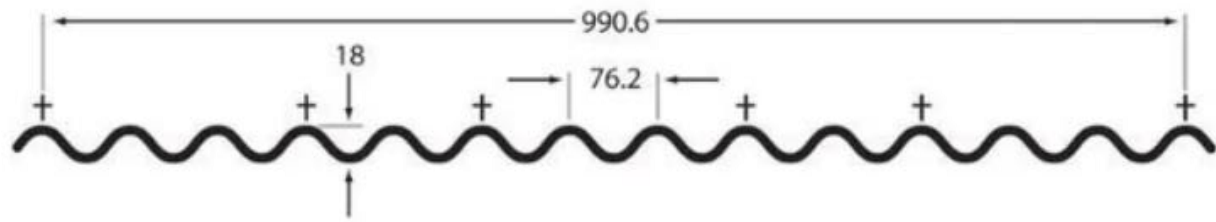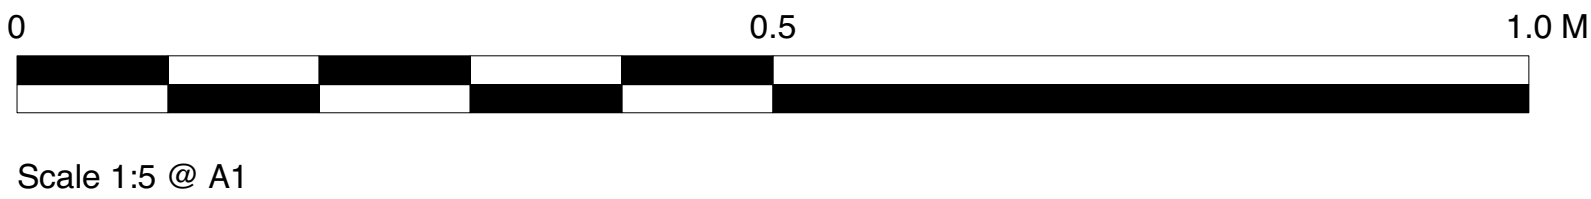

Sample Photograph and Detail of Corrugated Metal Sheet Roofing for Pergola: