


Windows
D.FF.1 to D.FF.8
D.GF.1 to D.GF.6

Elevation D


Window Qty		
Type	No	
1	0	
2	14	
3	0	
4	0	

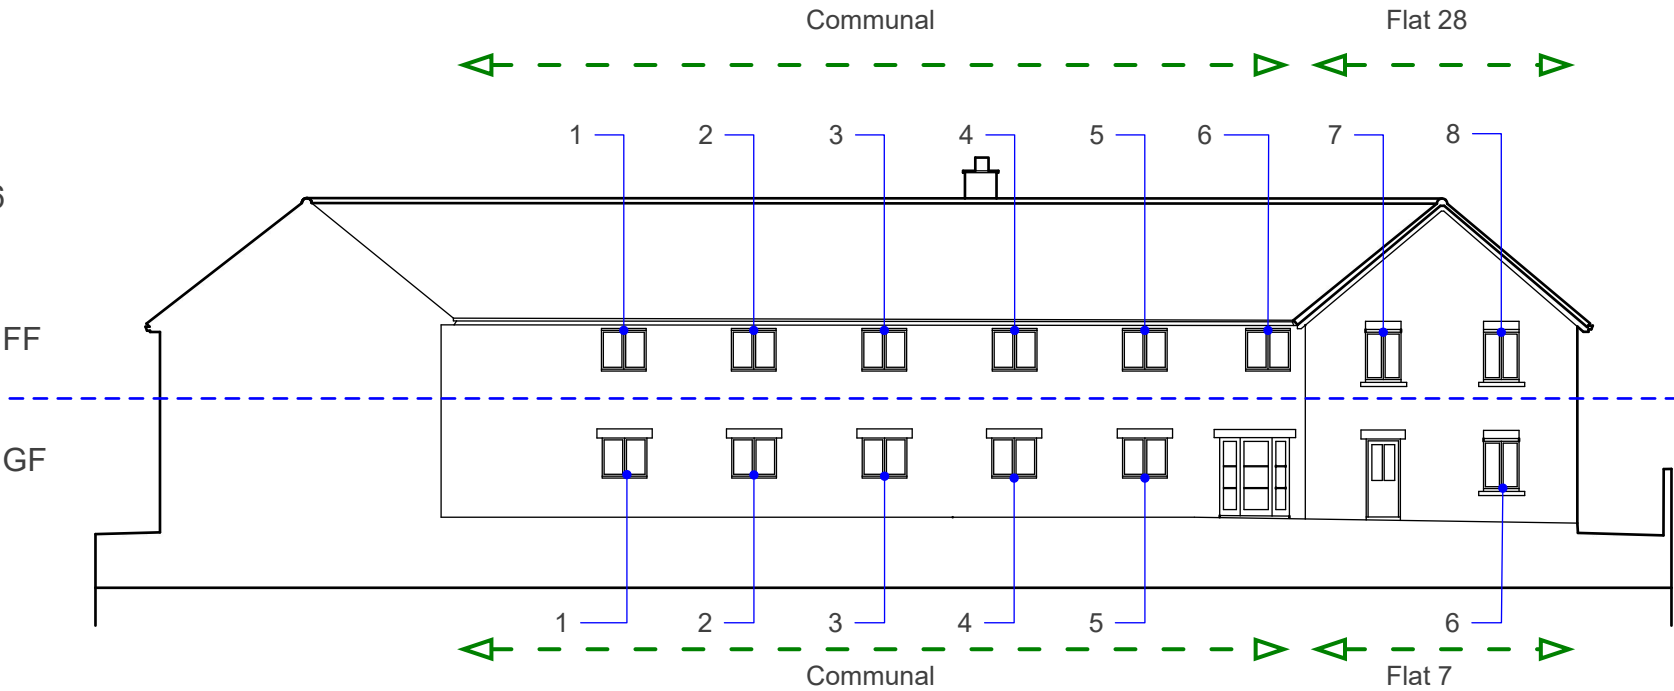

Windows
E.FF.1 to E.FF.2
E.GF.1

Elevation E


Window Qty		
Type	No	
1	0	
2	3	
3	0	
4	0	

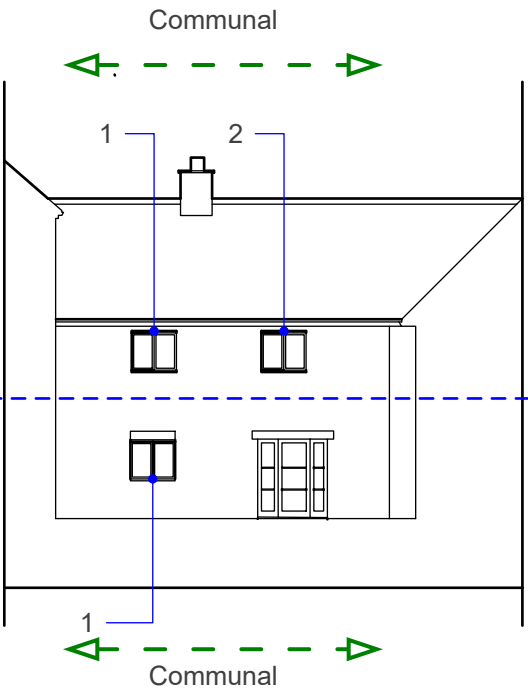

Windows
F.SF.1 to F.SF.9
F.FF.1 to F.FF.9
F.GF.1 to F.GF.7

Elevation F

Window Qty		
Type	No	
1	2	
2	17	
3	0	
4	6	

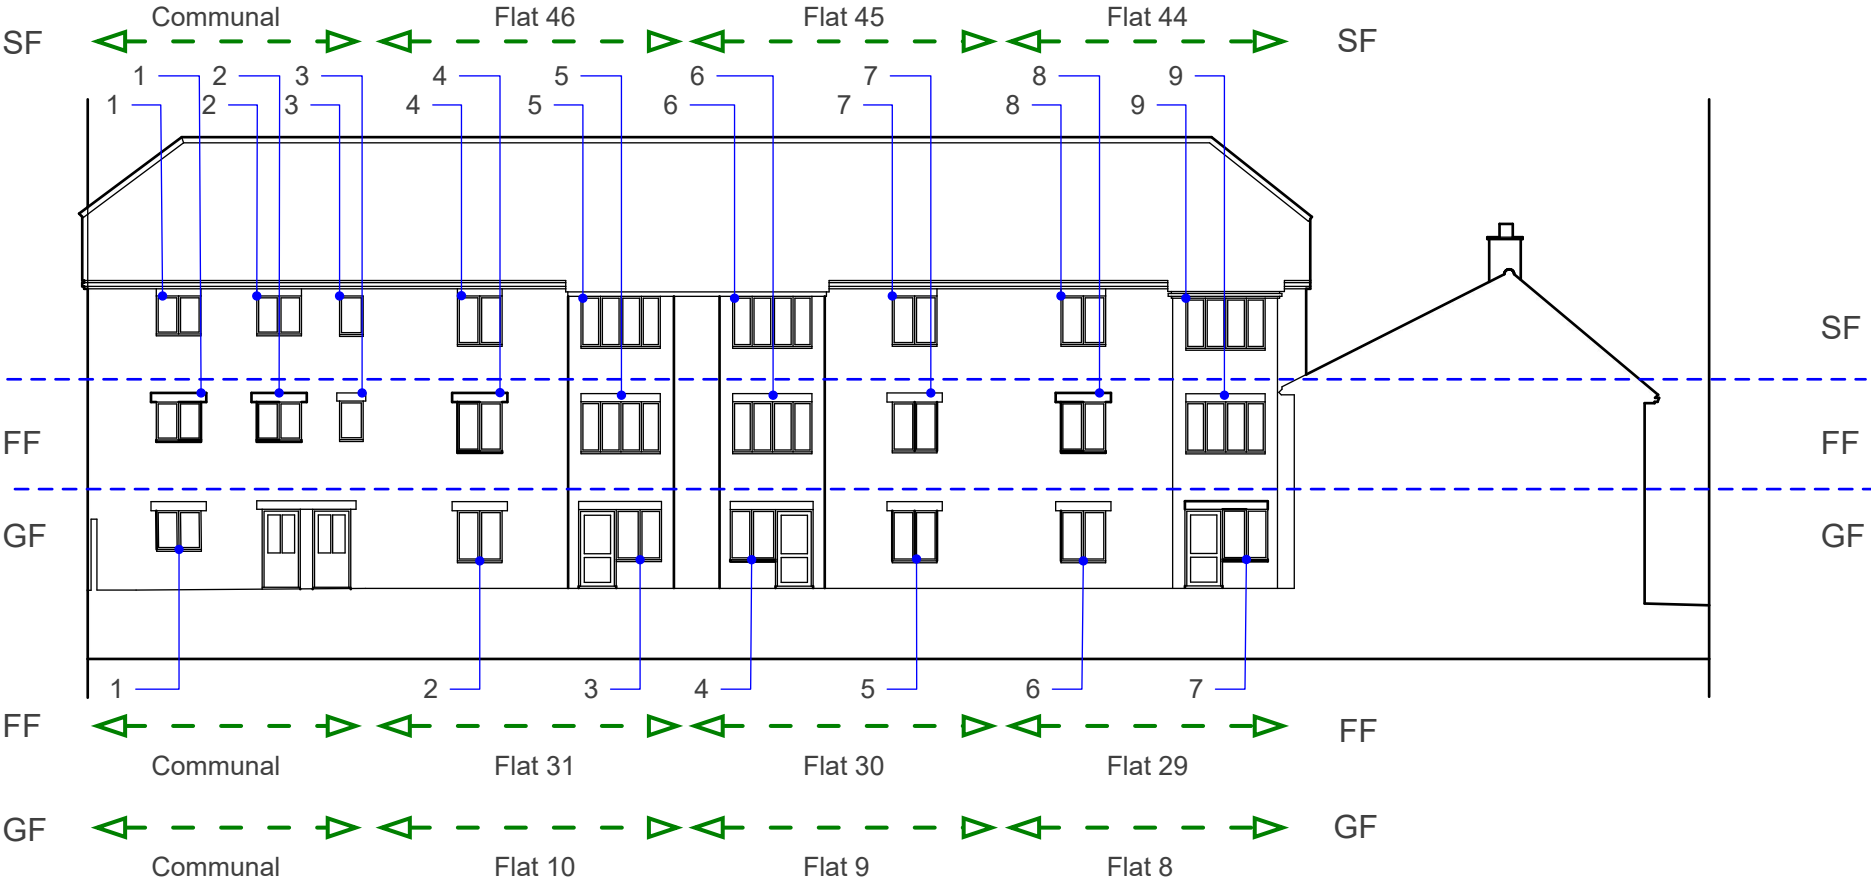

Elevations - Existing and Proposed - No building alterations
Window Locations - Elevations D E & F

Scale: 1:200 A3

