




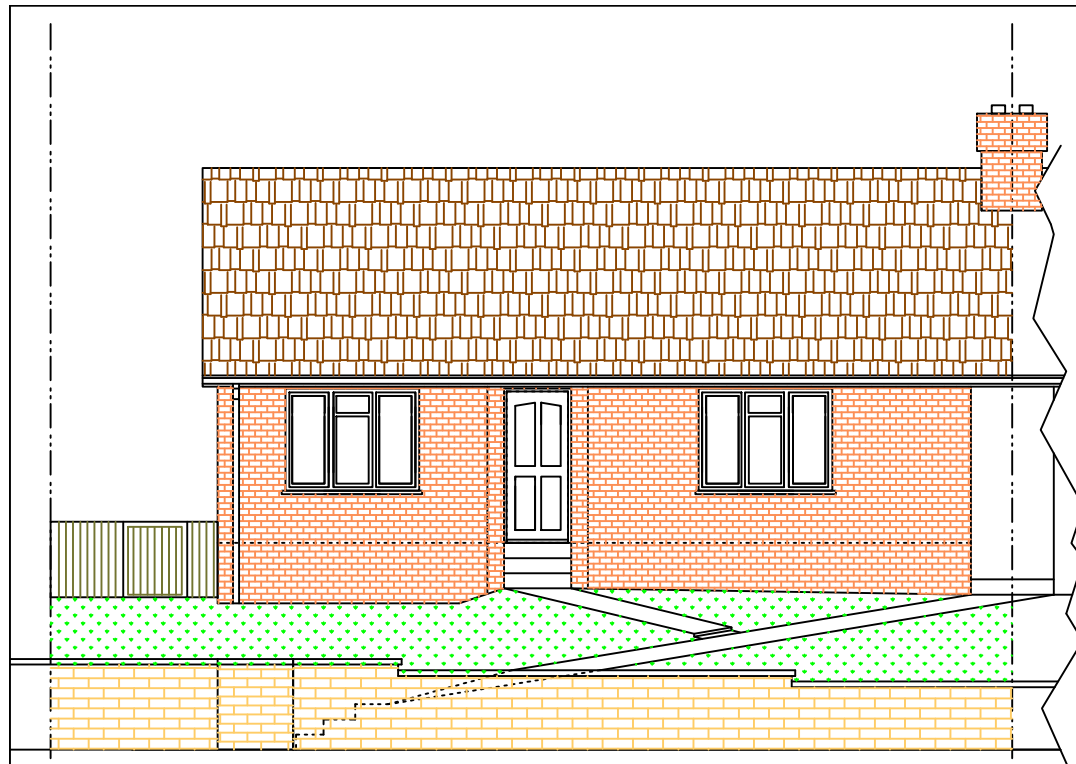


EXISTING FRONT ELEVATION

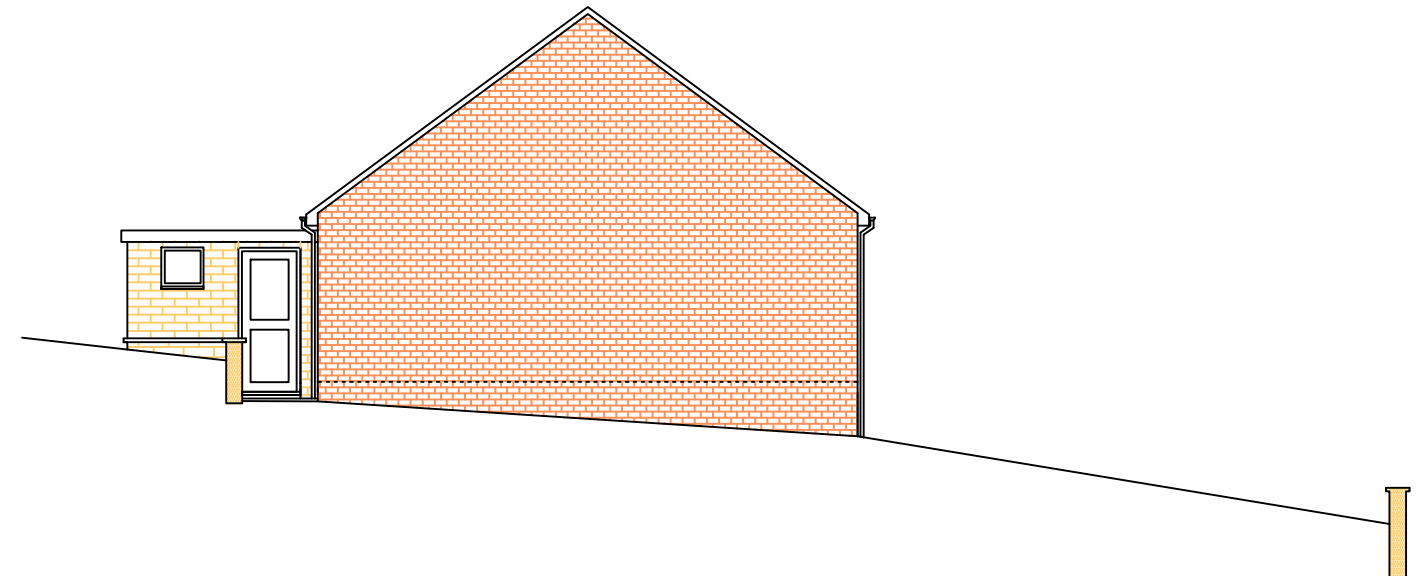

EXISTING SIDE ELEVATION

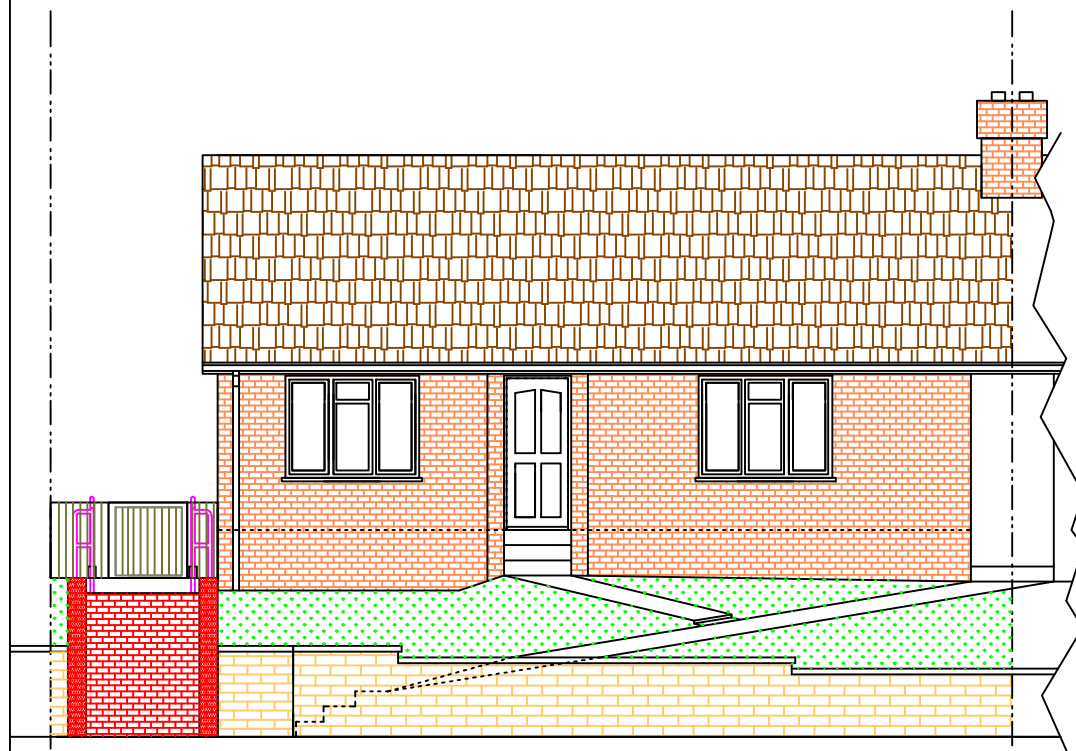

PROPOSED FRONT ELEVATION

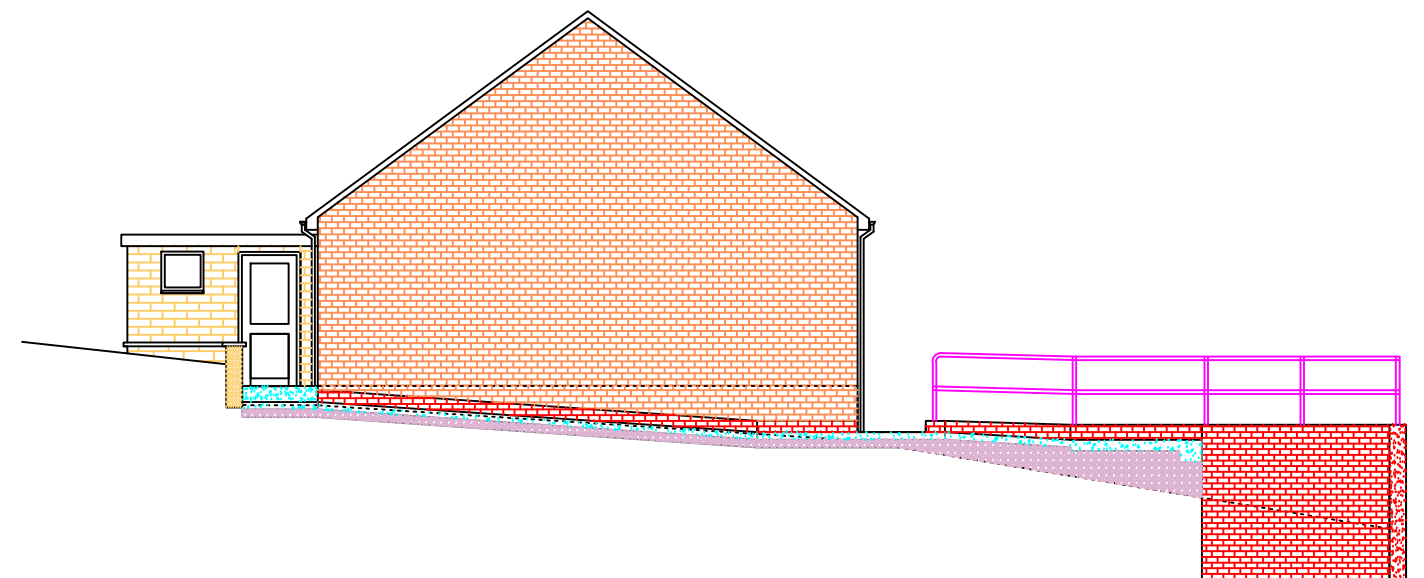

PROPOSED REAR ELEVATION



All particulars & dimensions
to be checked on sit prior to
tendering & commencement.

All works to be carried out in
accordance with current
Building Regulations, British
Standards & Code of Practice.

NAME	SCALE	DRAWING	TITLE
Mrs. Johan Banks Royal Wootton Bassett. PR202511-589230	1:100	589230/3	Front & Side Elevations.
	DATE	DRAWN	
	07/01/2026	BSL	

Wiltshire Council