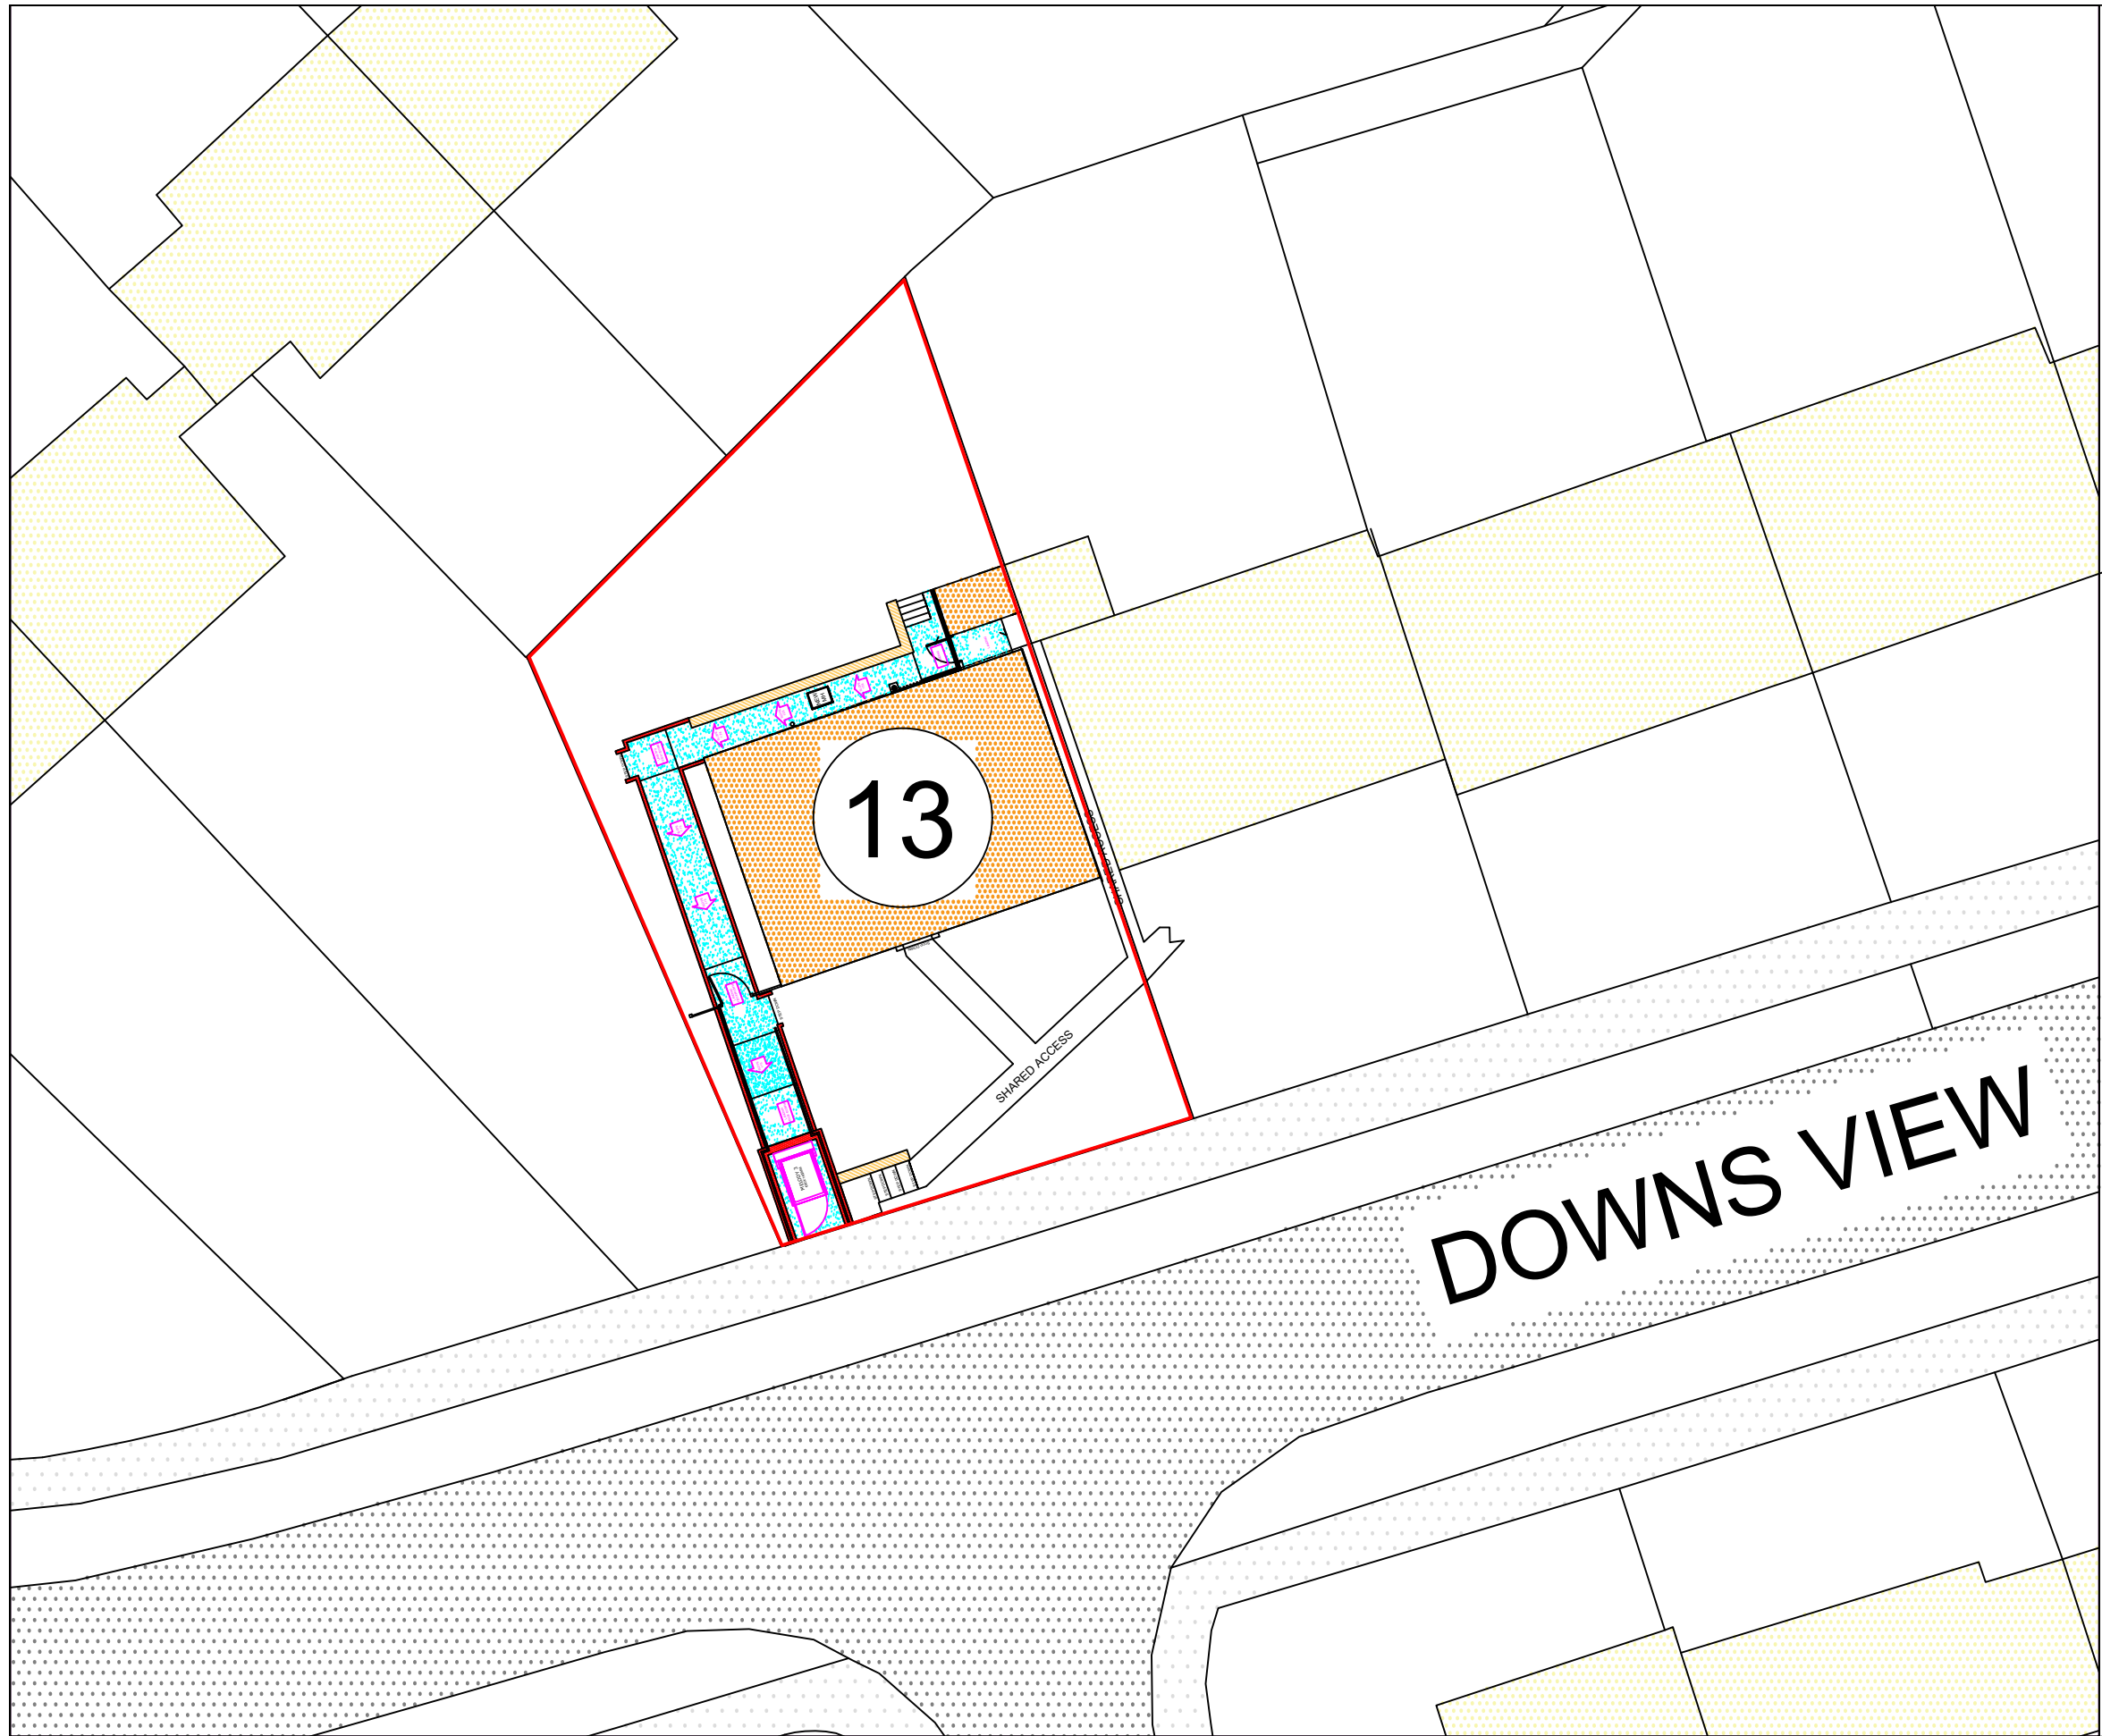


All particulars & dimensions
to be checked on sit prior to
tendering & commencement.

All works to be carried out in
accordance with current
Building Regulations, British
Standards & Code of Practice.

NAME Mrs. Johan Banks Royal Wootton Bassett. PR202511-589230	
TITLE Block Plan.	
SCALE 1:200	DRAWING 589230/4
DATE 12/01/2026	DRAWN BSL
	