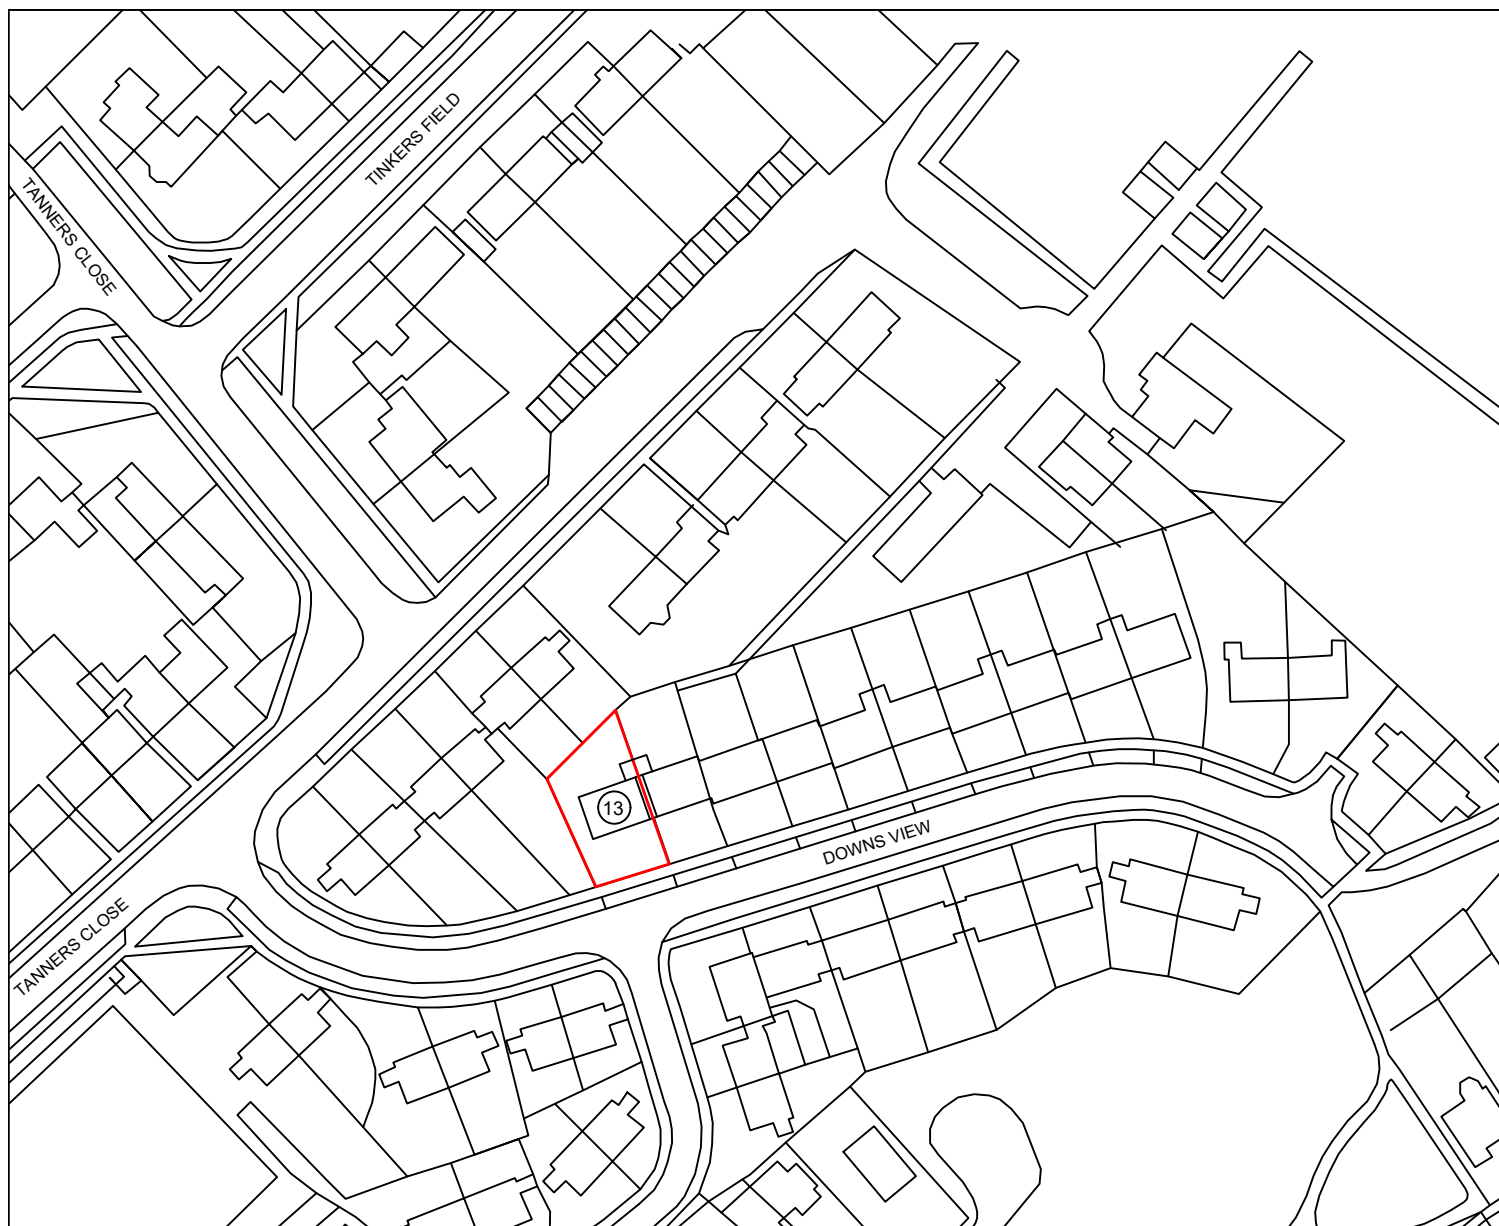


NAME

Mrs. Johan Bankes
Royal Wootton Bassett.
PR202511-589230

SCALE

1:1250

DRAWING

589230/5

DATE

07/01/2026

DRAWN

BSL

TITLE

Title Plan

Wiltshire Council