


Windows  
A.FF.1 to A.FF.11  
A.GF.1 to A.GF.12

Elevation A


| Window Qty |    |
|------------|----|
| Type       | No |
| 1          | 4  |
| 2          | 10 |
| 3          | 8  |
| 4          | 0  |
| Screen     | 2  |

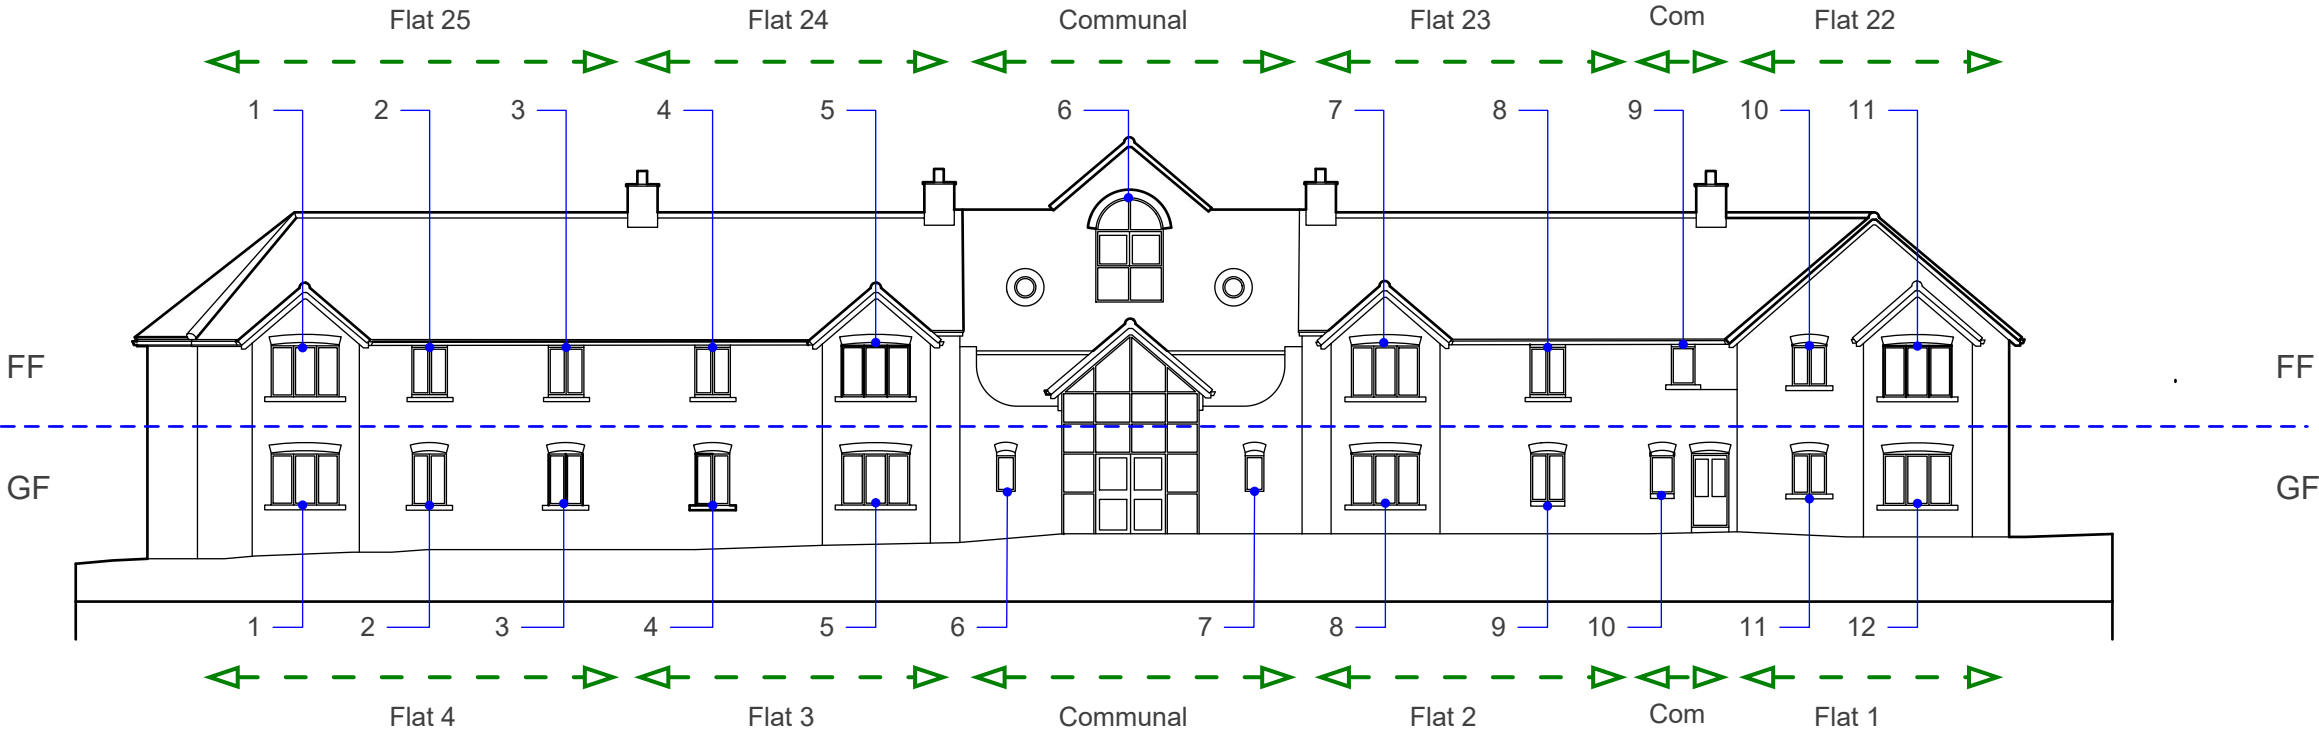

Windows  
B.FF.1 to B.FF.10  
B.GF.1 to B.GF.10

Elevation B

| Window Qty |    |
|------------|----|
| Type       | No |
| 1          | 2  |
| 2          | 12 |
| 3          | 6  |
| 4          | 0  |

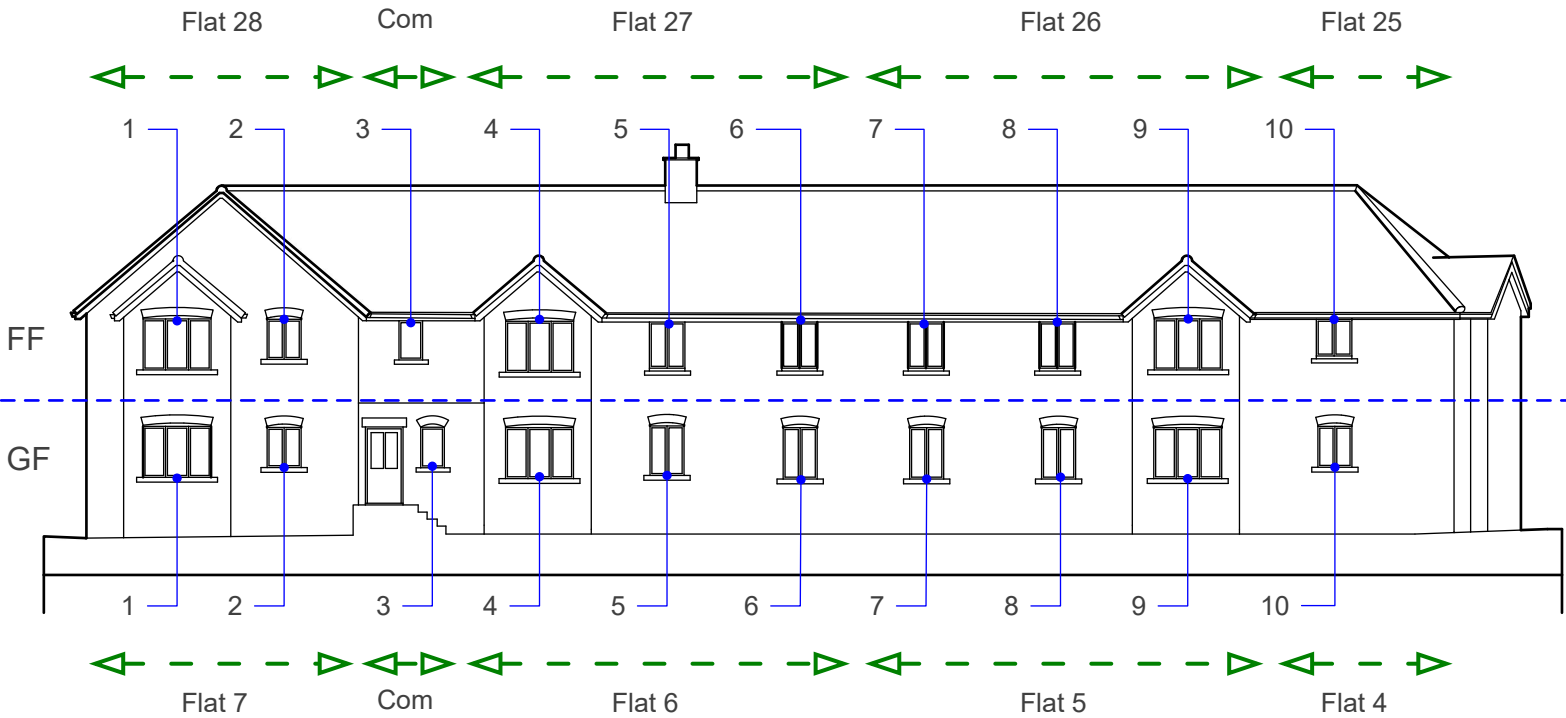

Windows  
C.FF.1 to C.FF.2  
C.GF.1 to C.GF.2

Elevation C

| Window Qty |    |
|------------|----|
| Type       | No |
| 1          | 4  |
| 2          | 0  |
| 3          | 0  |
| 4          | 0  |

