



BLOCK PLAN - SCALE: 1:500@A3

EXISTING

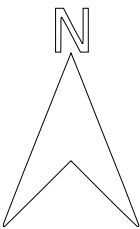

Cadenabbia, Nett Road, Shrewton, SP3 4HB

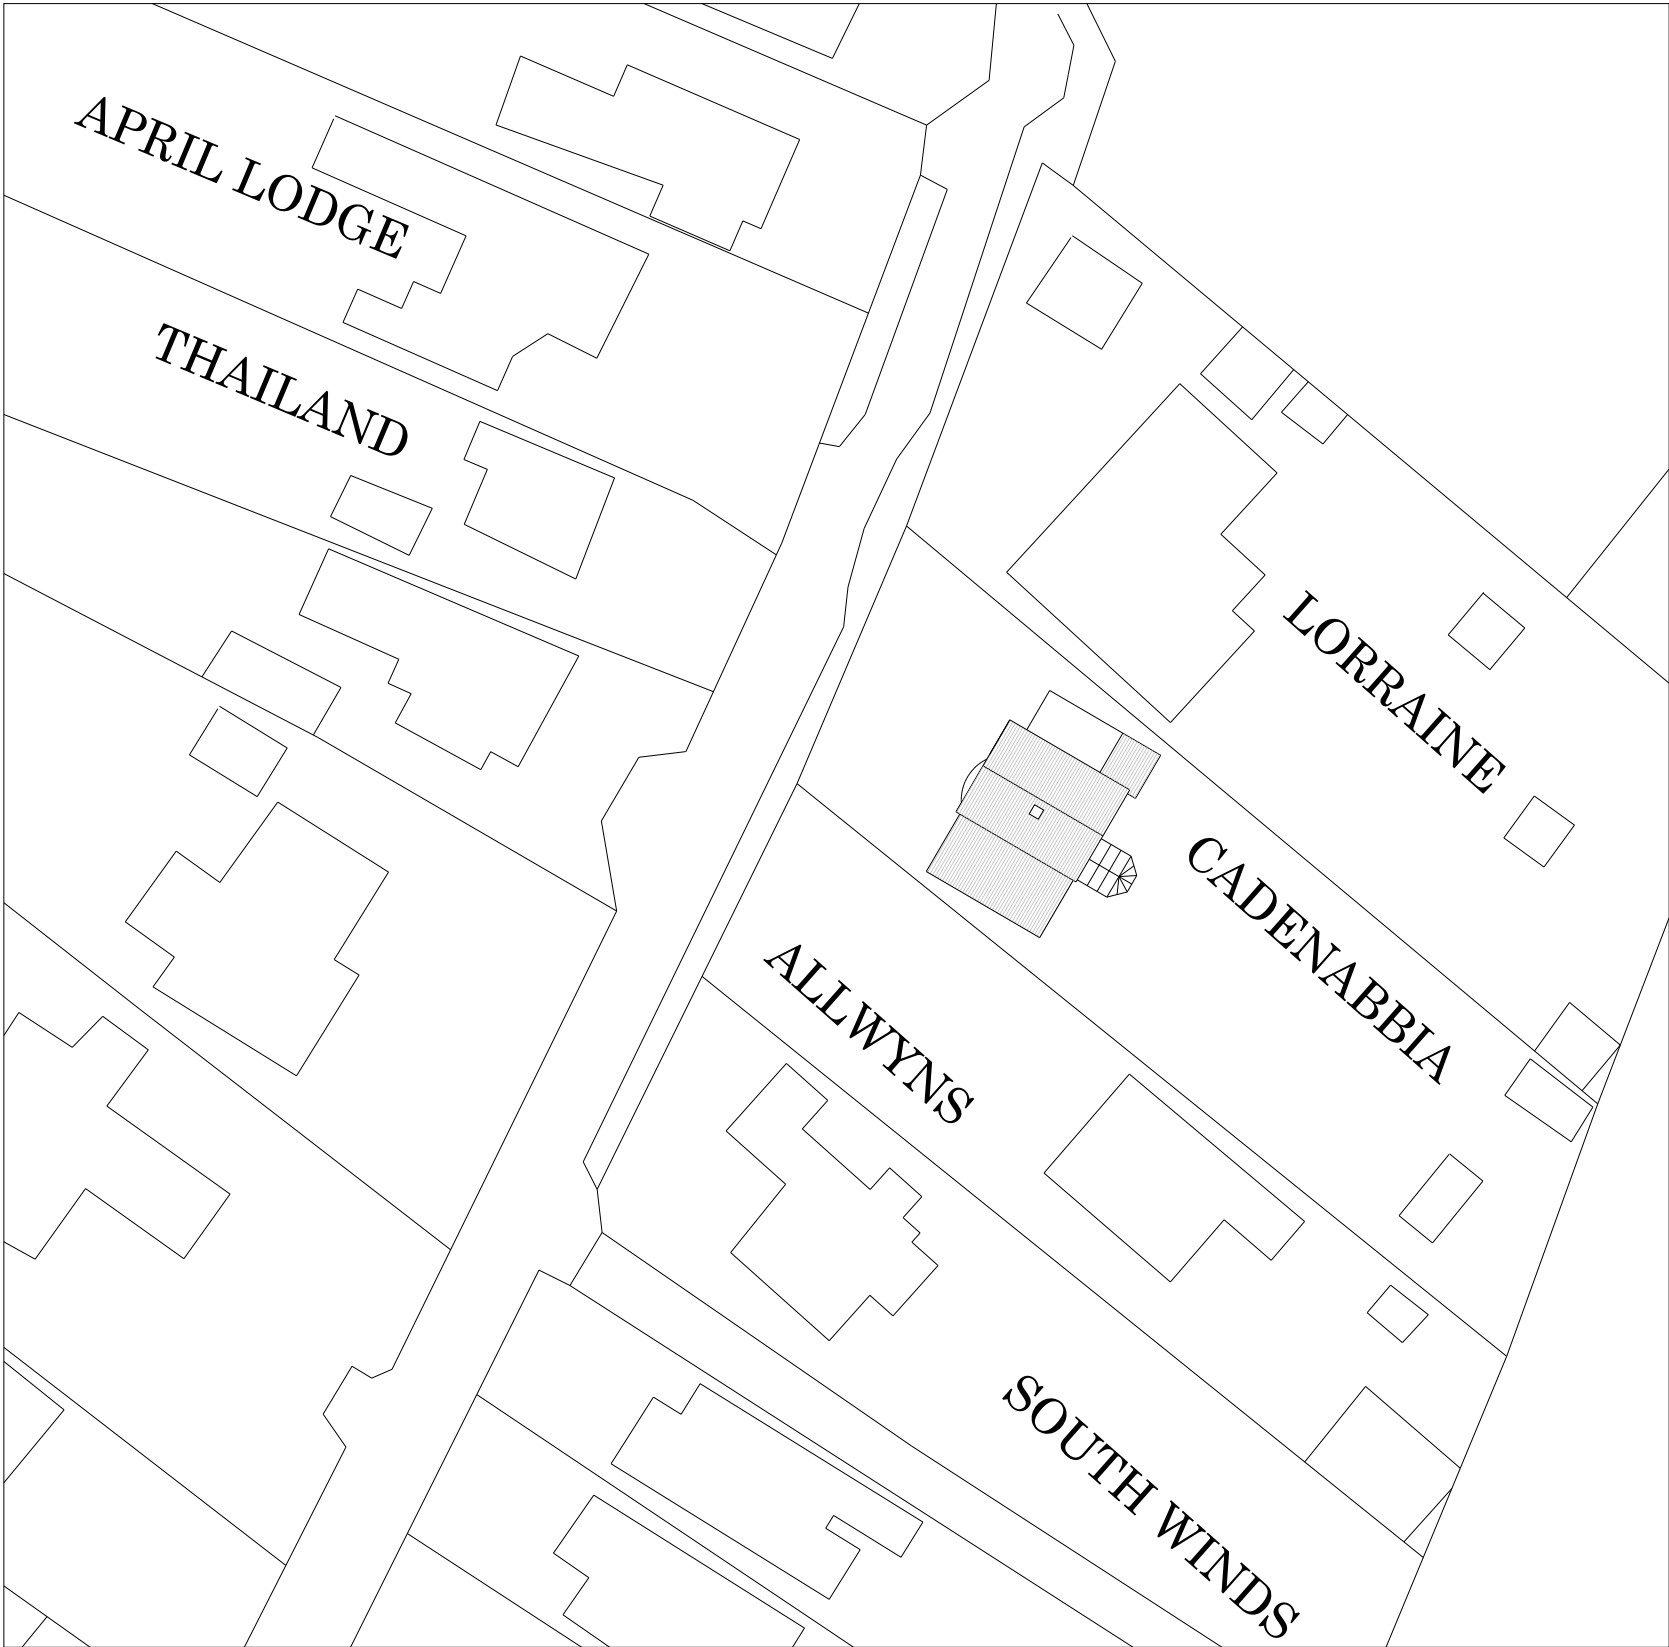

SCALE 1:500

