


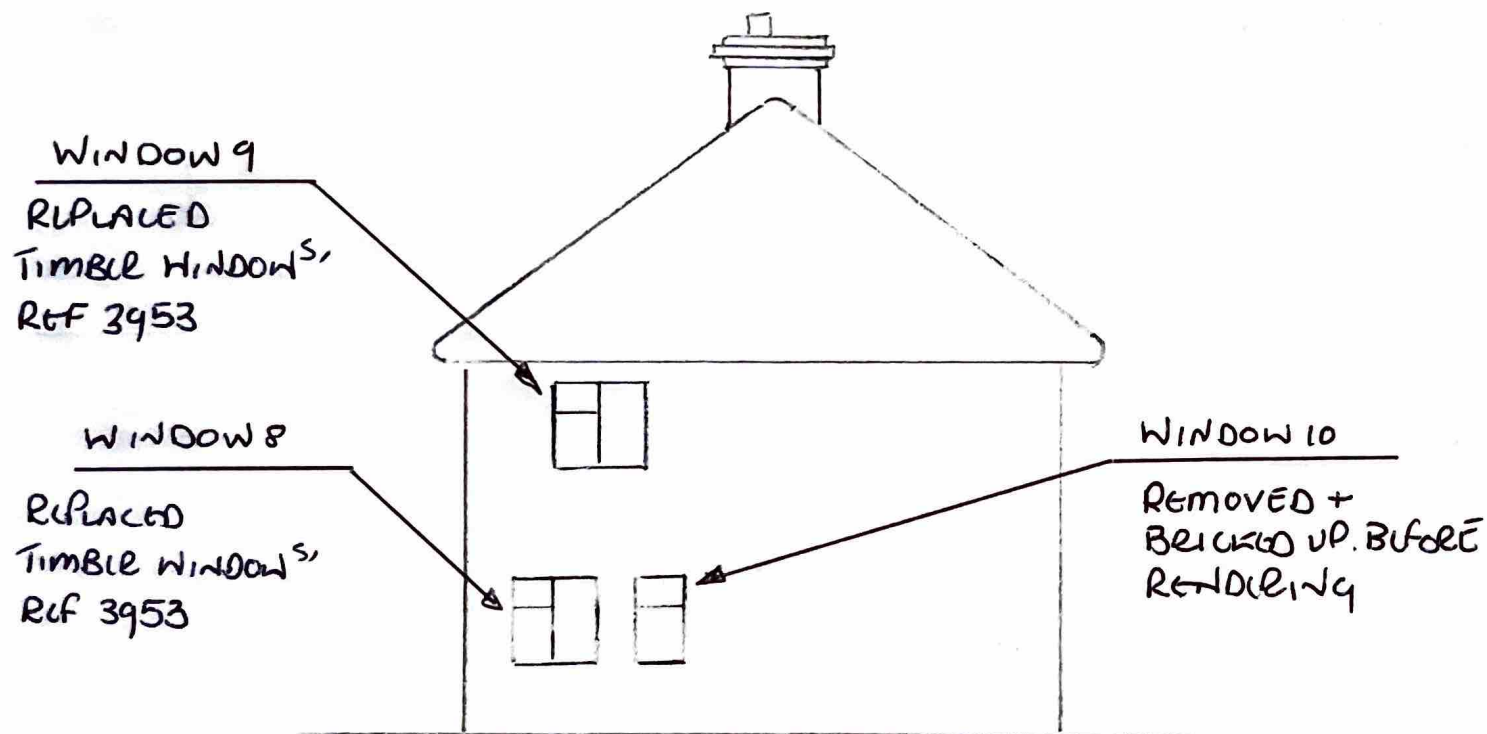

EAST.
~~SHOW~~ ELEVATION
YEW TREE FARM SN 4 6MB

SCALE 1:100
0 1 2 3 4m