


Ivy House Hotel_SN8 1HJ

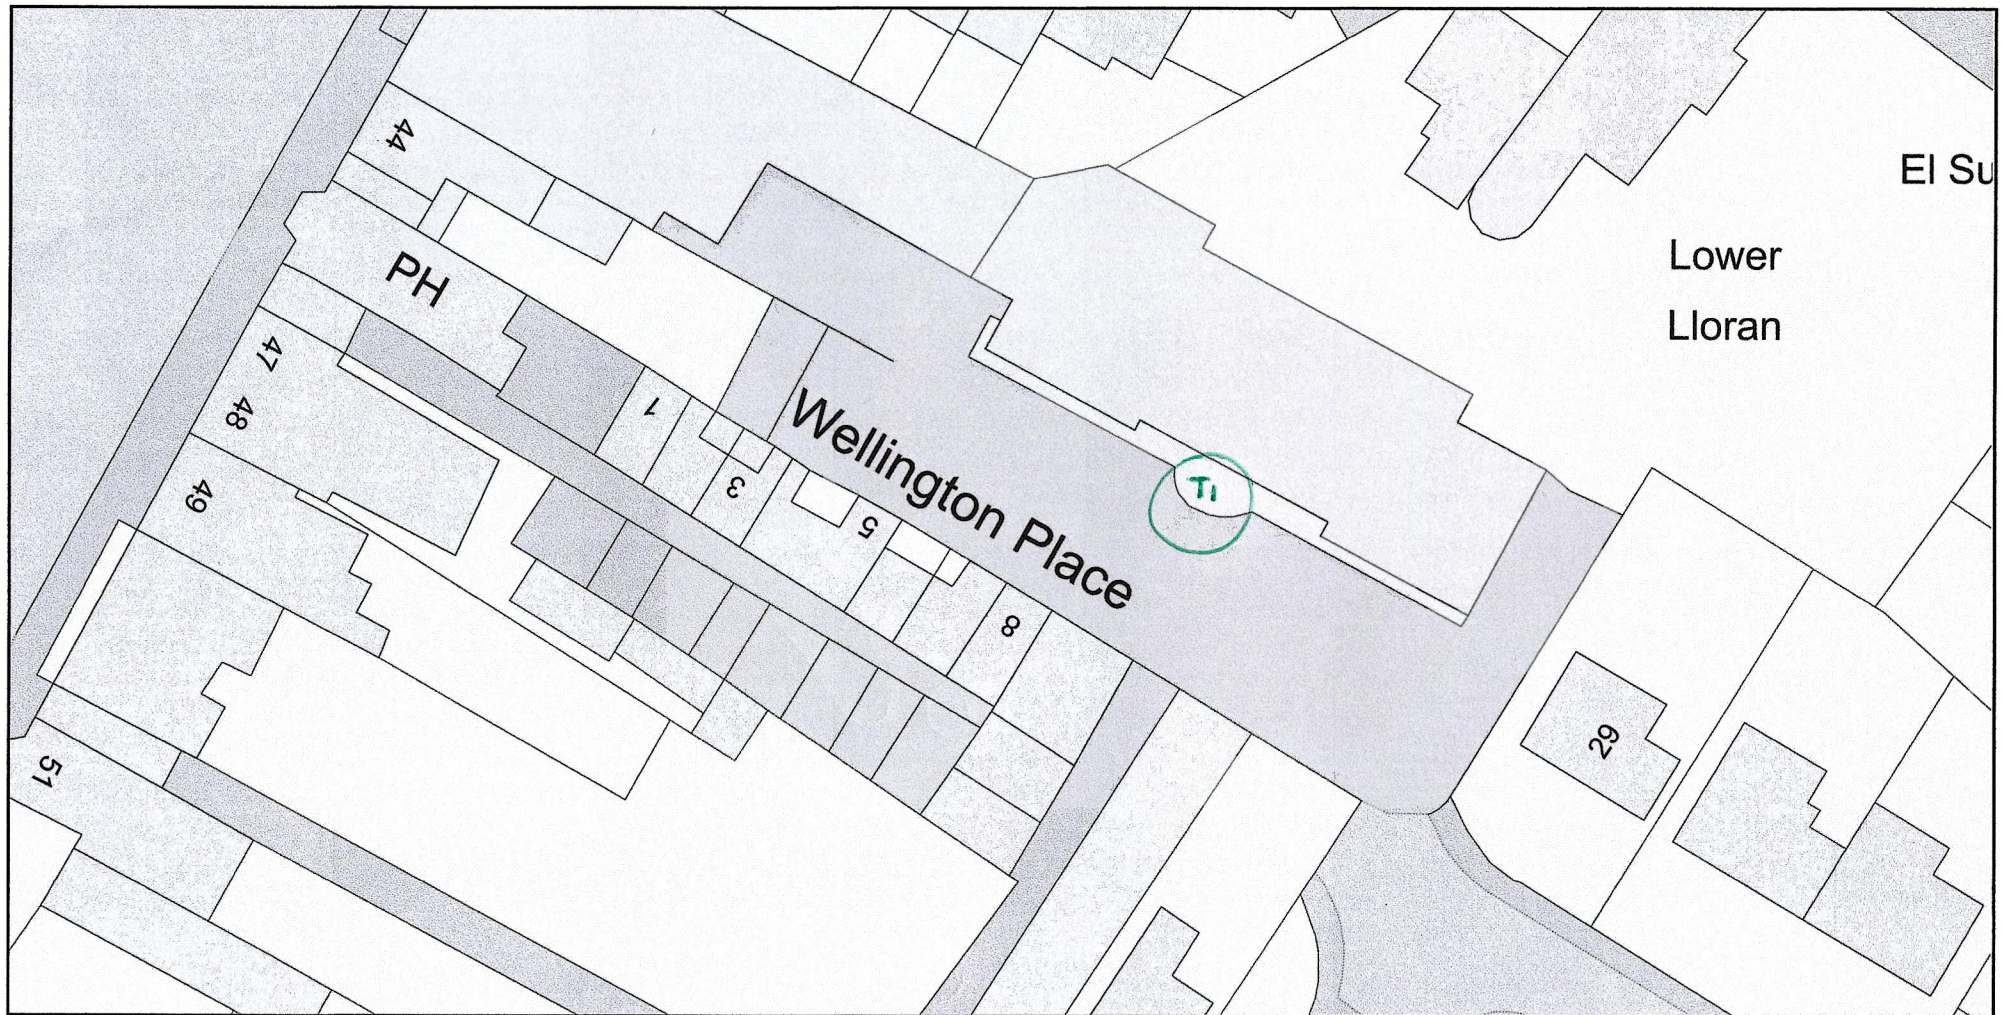

0 20
Metres



Plan Produced for: Green Farm Tree Care

Date Produced: 15 Jan 2026

Plan Reference Number: TQRQM26015131349251

Scale: 1:500 @ A4

© Crown copyright and database rights 2025 OS 100042766

