
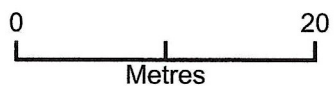


The Hermitage_SN8 1JL

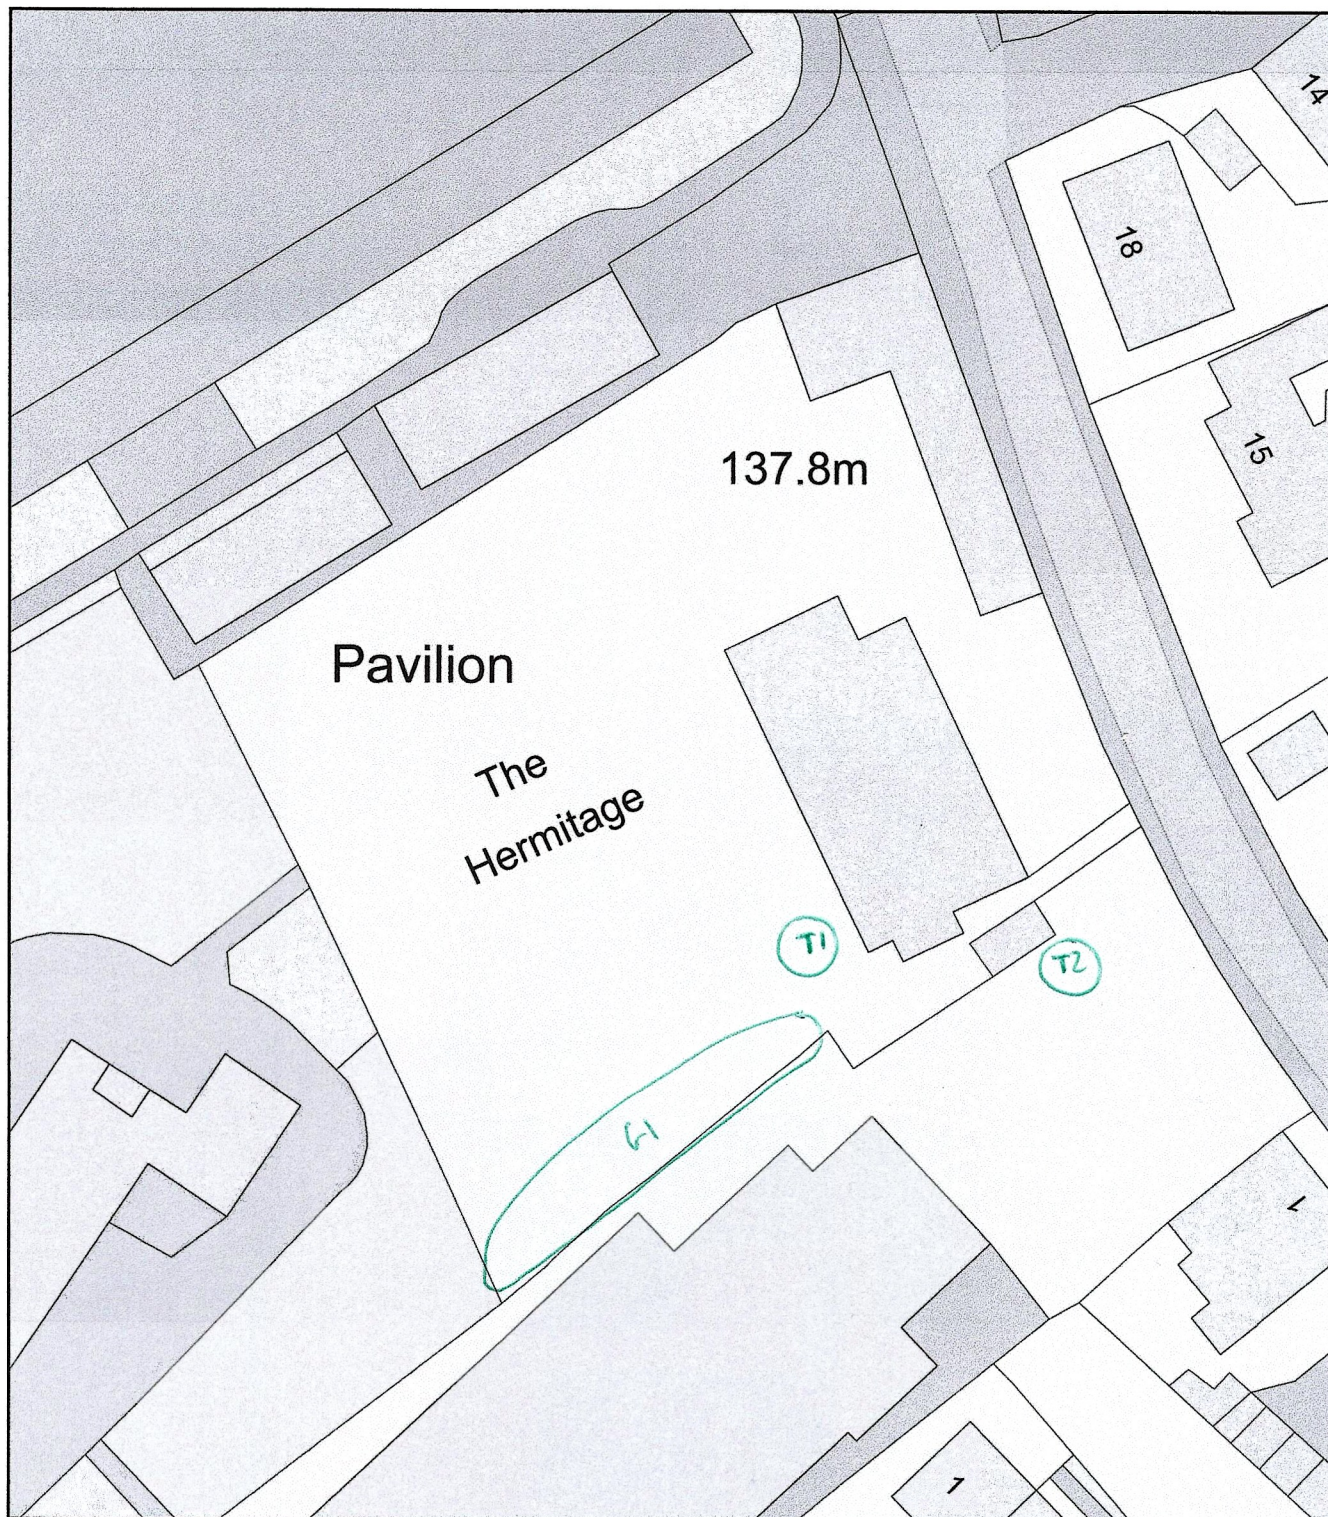

Plan Produced for: Green Farm Tree Care

Date Produced: 15 Jan 2026

Plan Reference Number: TQRQM26015132048387

Scale: 1:500 @ A4