



BLOCK PLAN - SCALE: 1:500@A3

PROPOSED

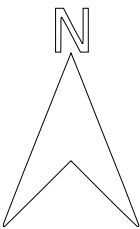


Cadenabbia, Nett Road, Shrewton, SP3 4HB

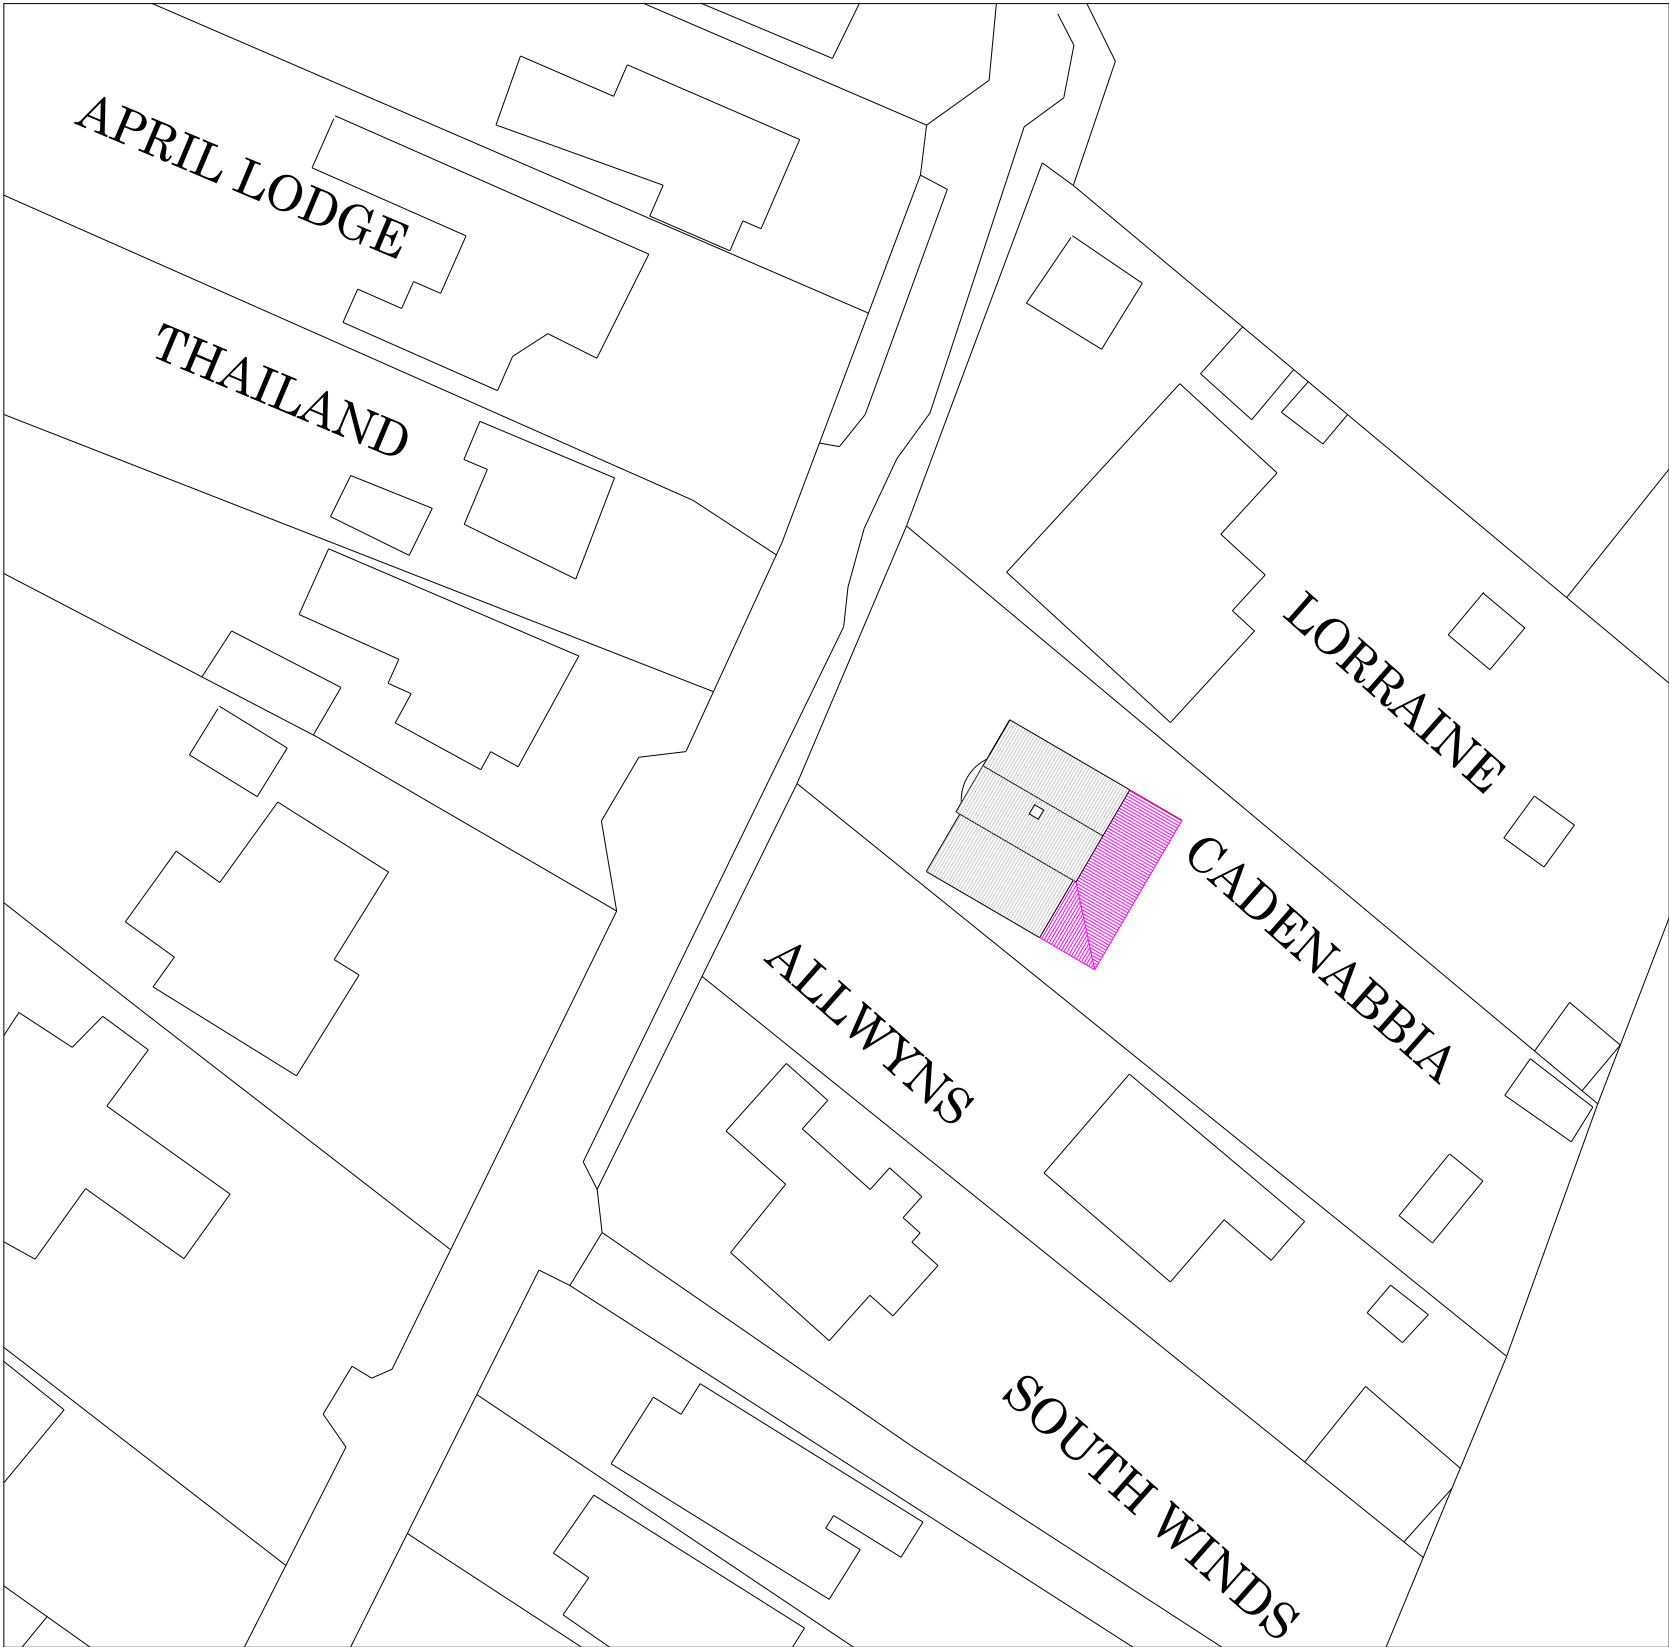

SCALE 1:500

 EXISTING

  PROPOSED

