


Hillside and Hamlin

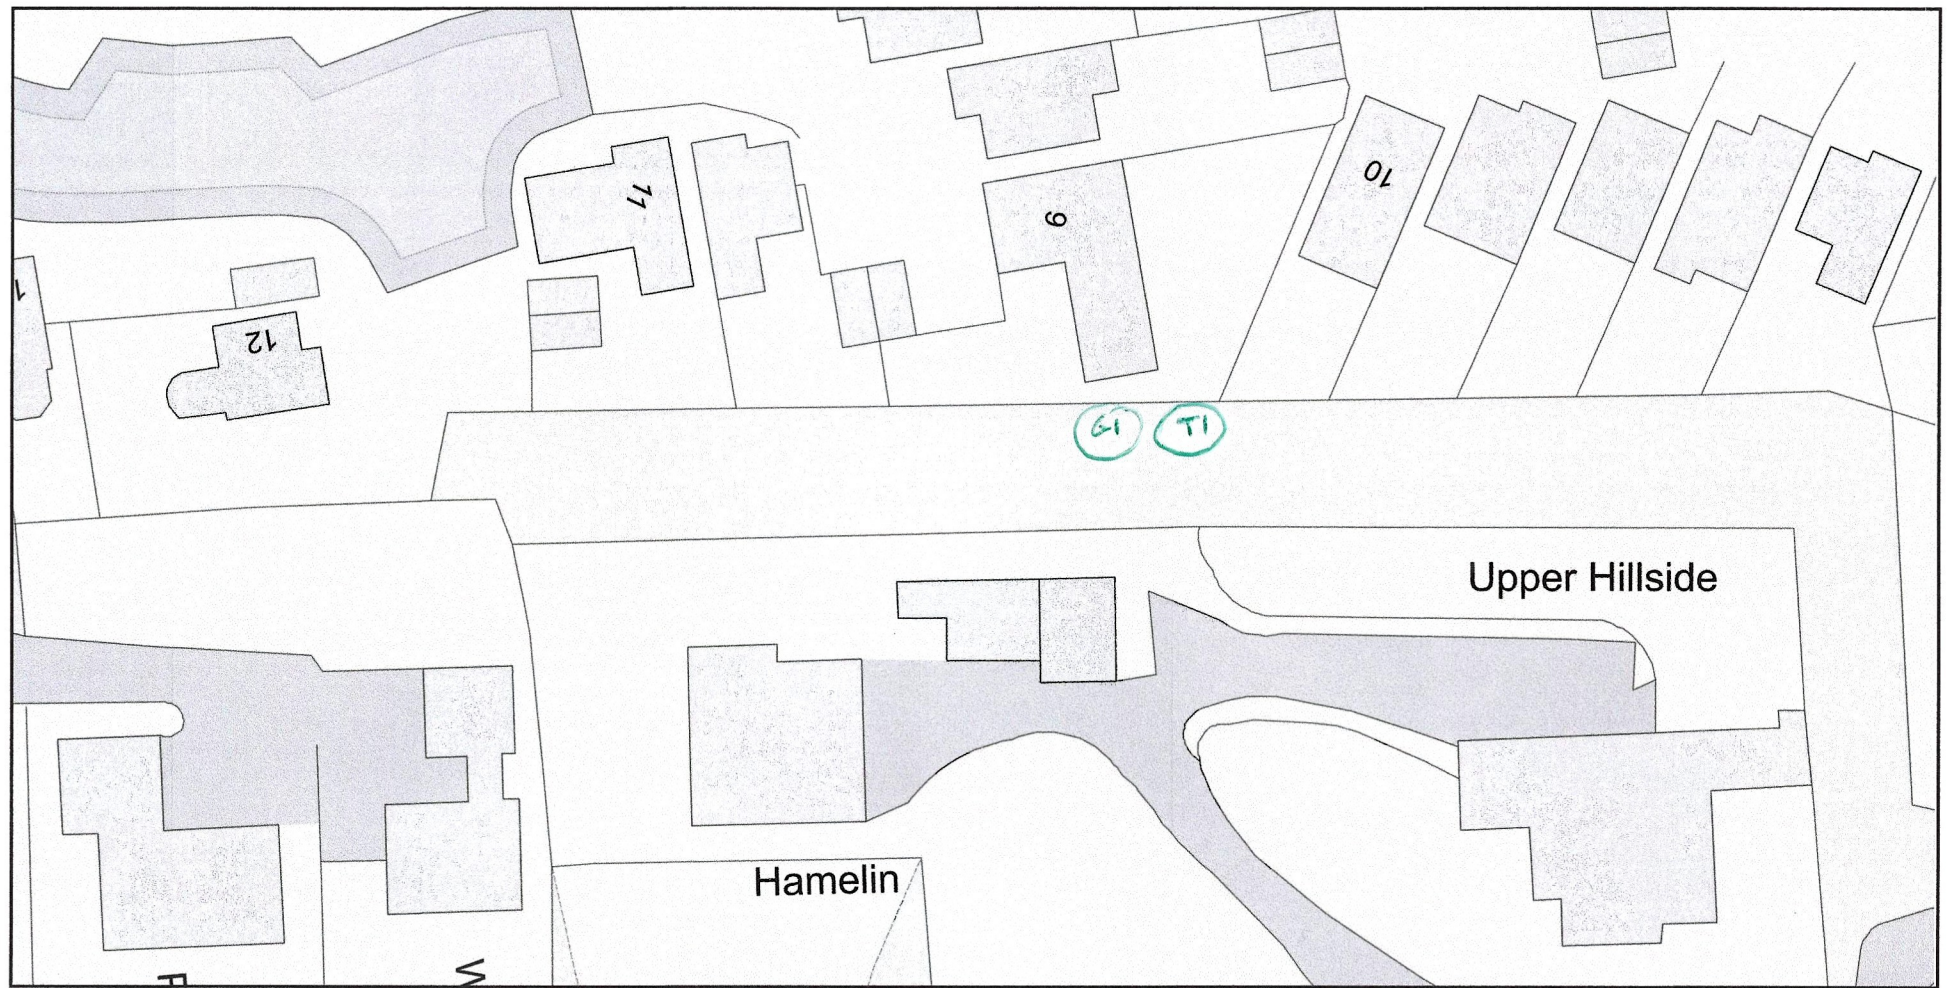

Plan Produced for: Green Farm Tree Care

Date Produced: 15 Jan 2026

Plan Reference Number: TQRQM26015131819989

Scale: 1:500 @ A4

© Crown copyright and database rights 2025 OS 100042766