



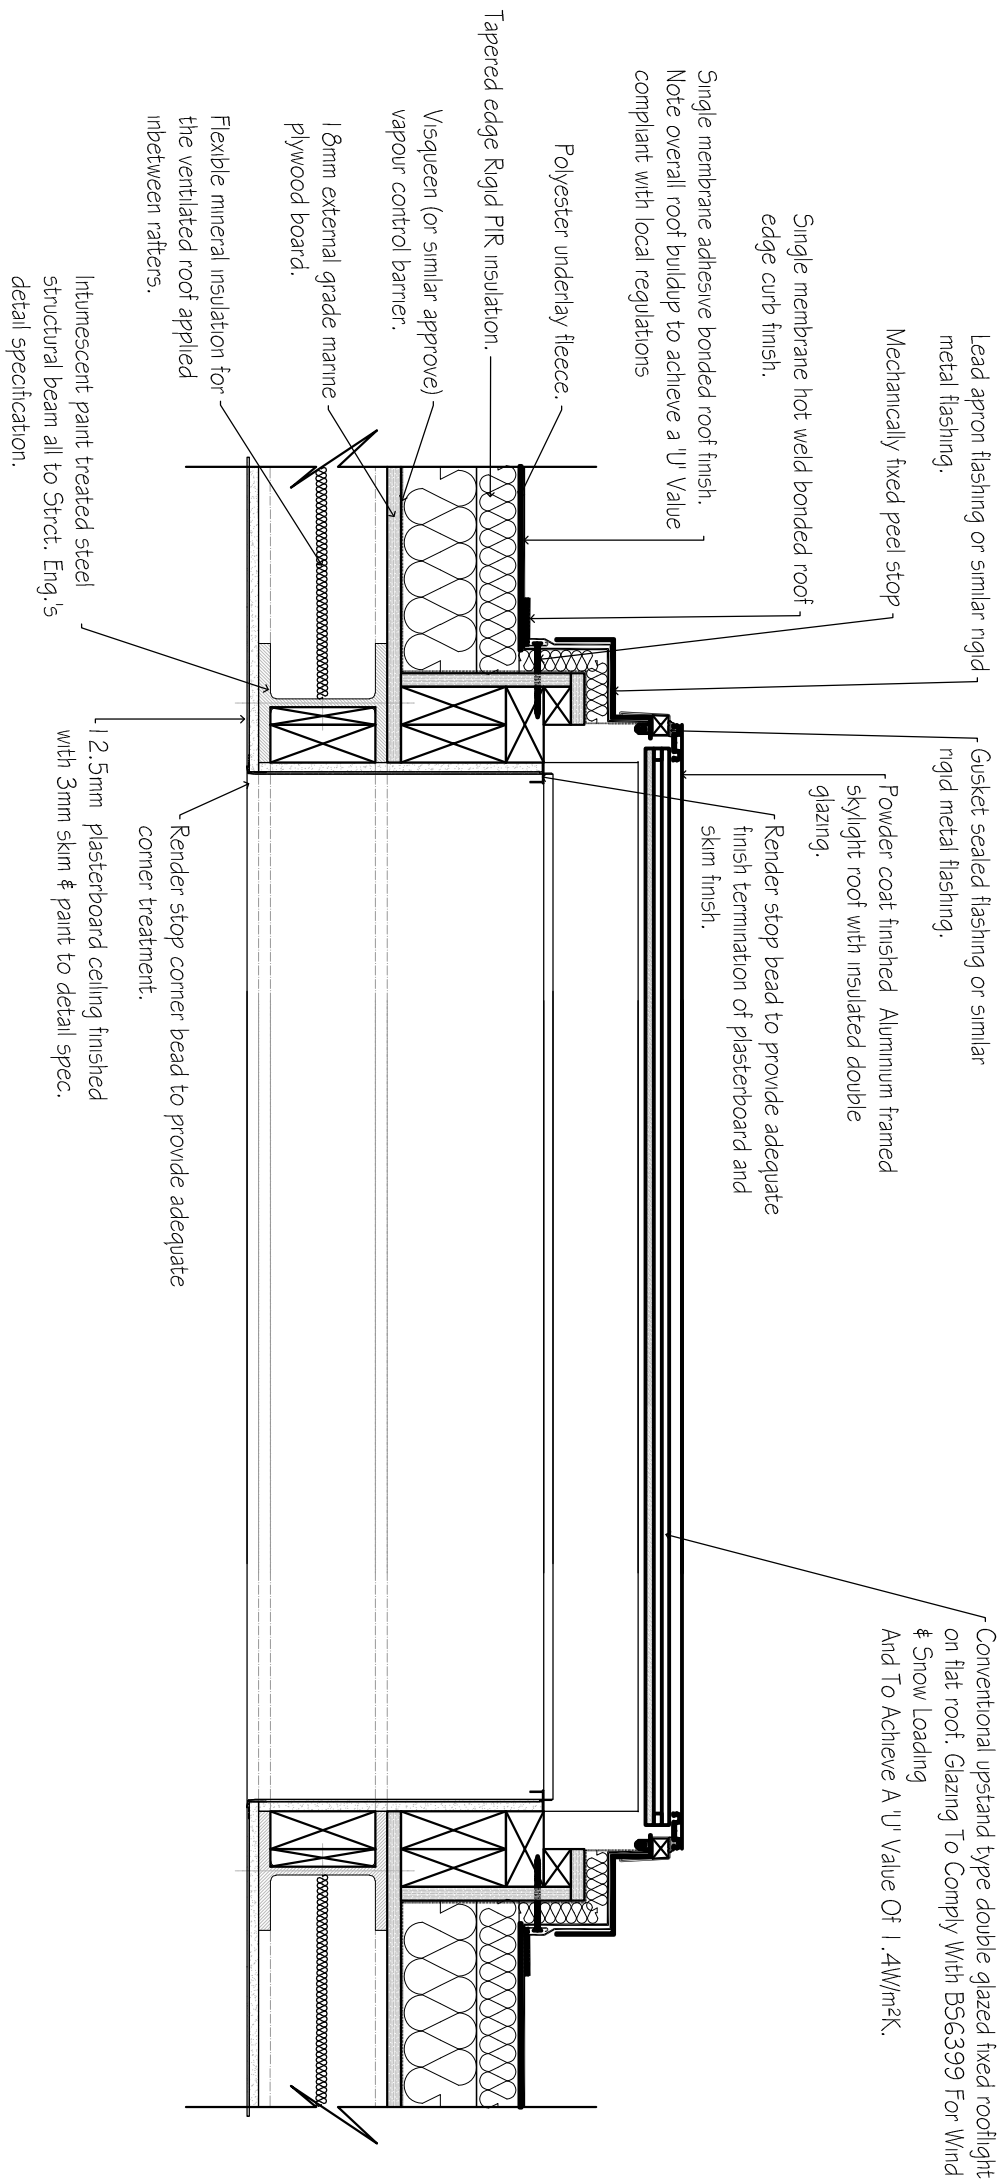

Section
R01 | 1:10



Plan
R01 | 1:10

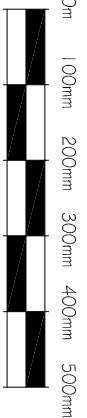

revisions		initial	date

Contractors, Sub Contractors and Suppliers are to check all relevant dimensions and levels of site and buildings before commencing any site drawings or building work.

This drawing is copyright and may not be reproduced in any part of form without the written consent of Fowler Architecture and Planning

Project
THE OLD FARMHOUSE
Poulshot

planning

drawing

Roof Light Detail

scale	drawn by	date
1:10 @A1	AL	Jan '26
250203-006		-
drawing no	rev	

• FOWLER •
ARCHITECTURE & PLANNING

39 High Street
Pewsey
Wiltshire
SN9 5AF
tel (01672) 569444
fax (01672) 569488
enquiries@faap.co.uk